


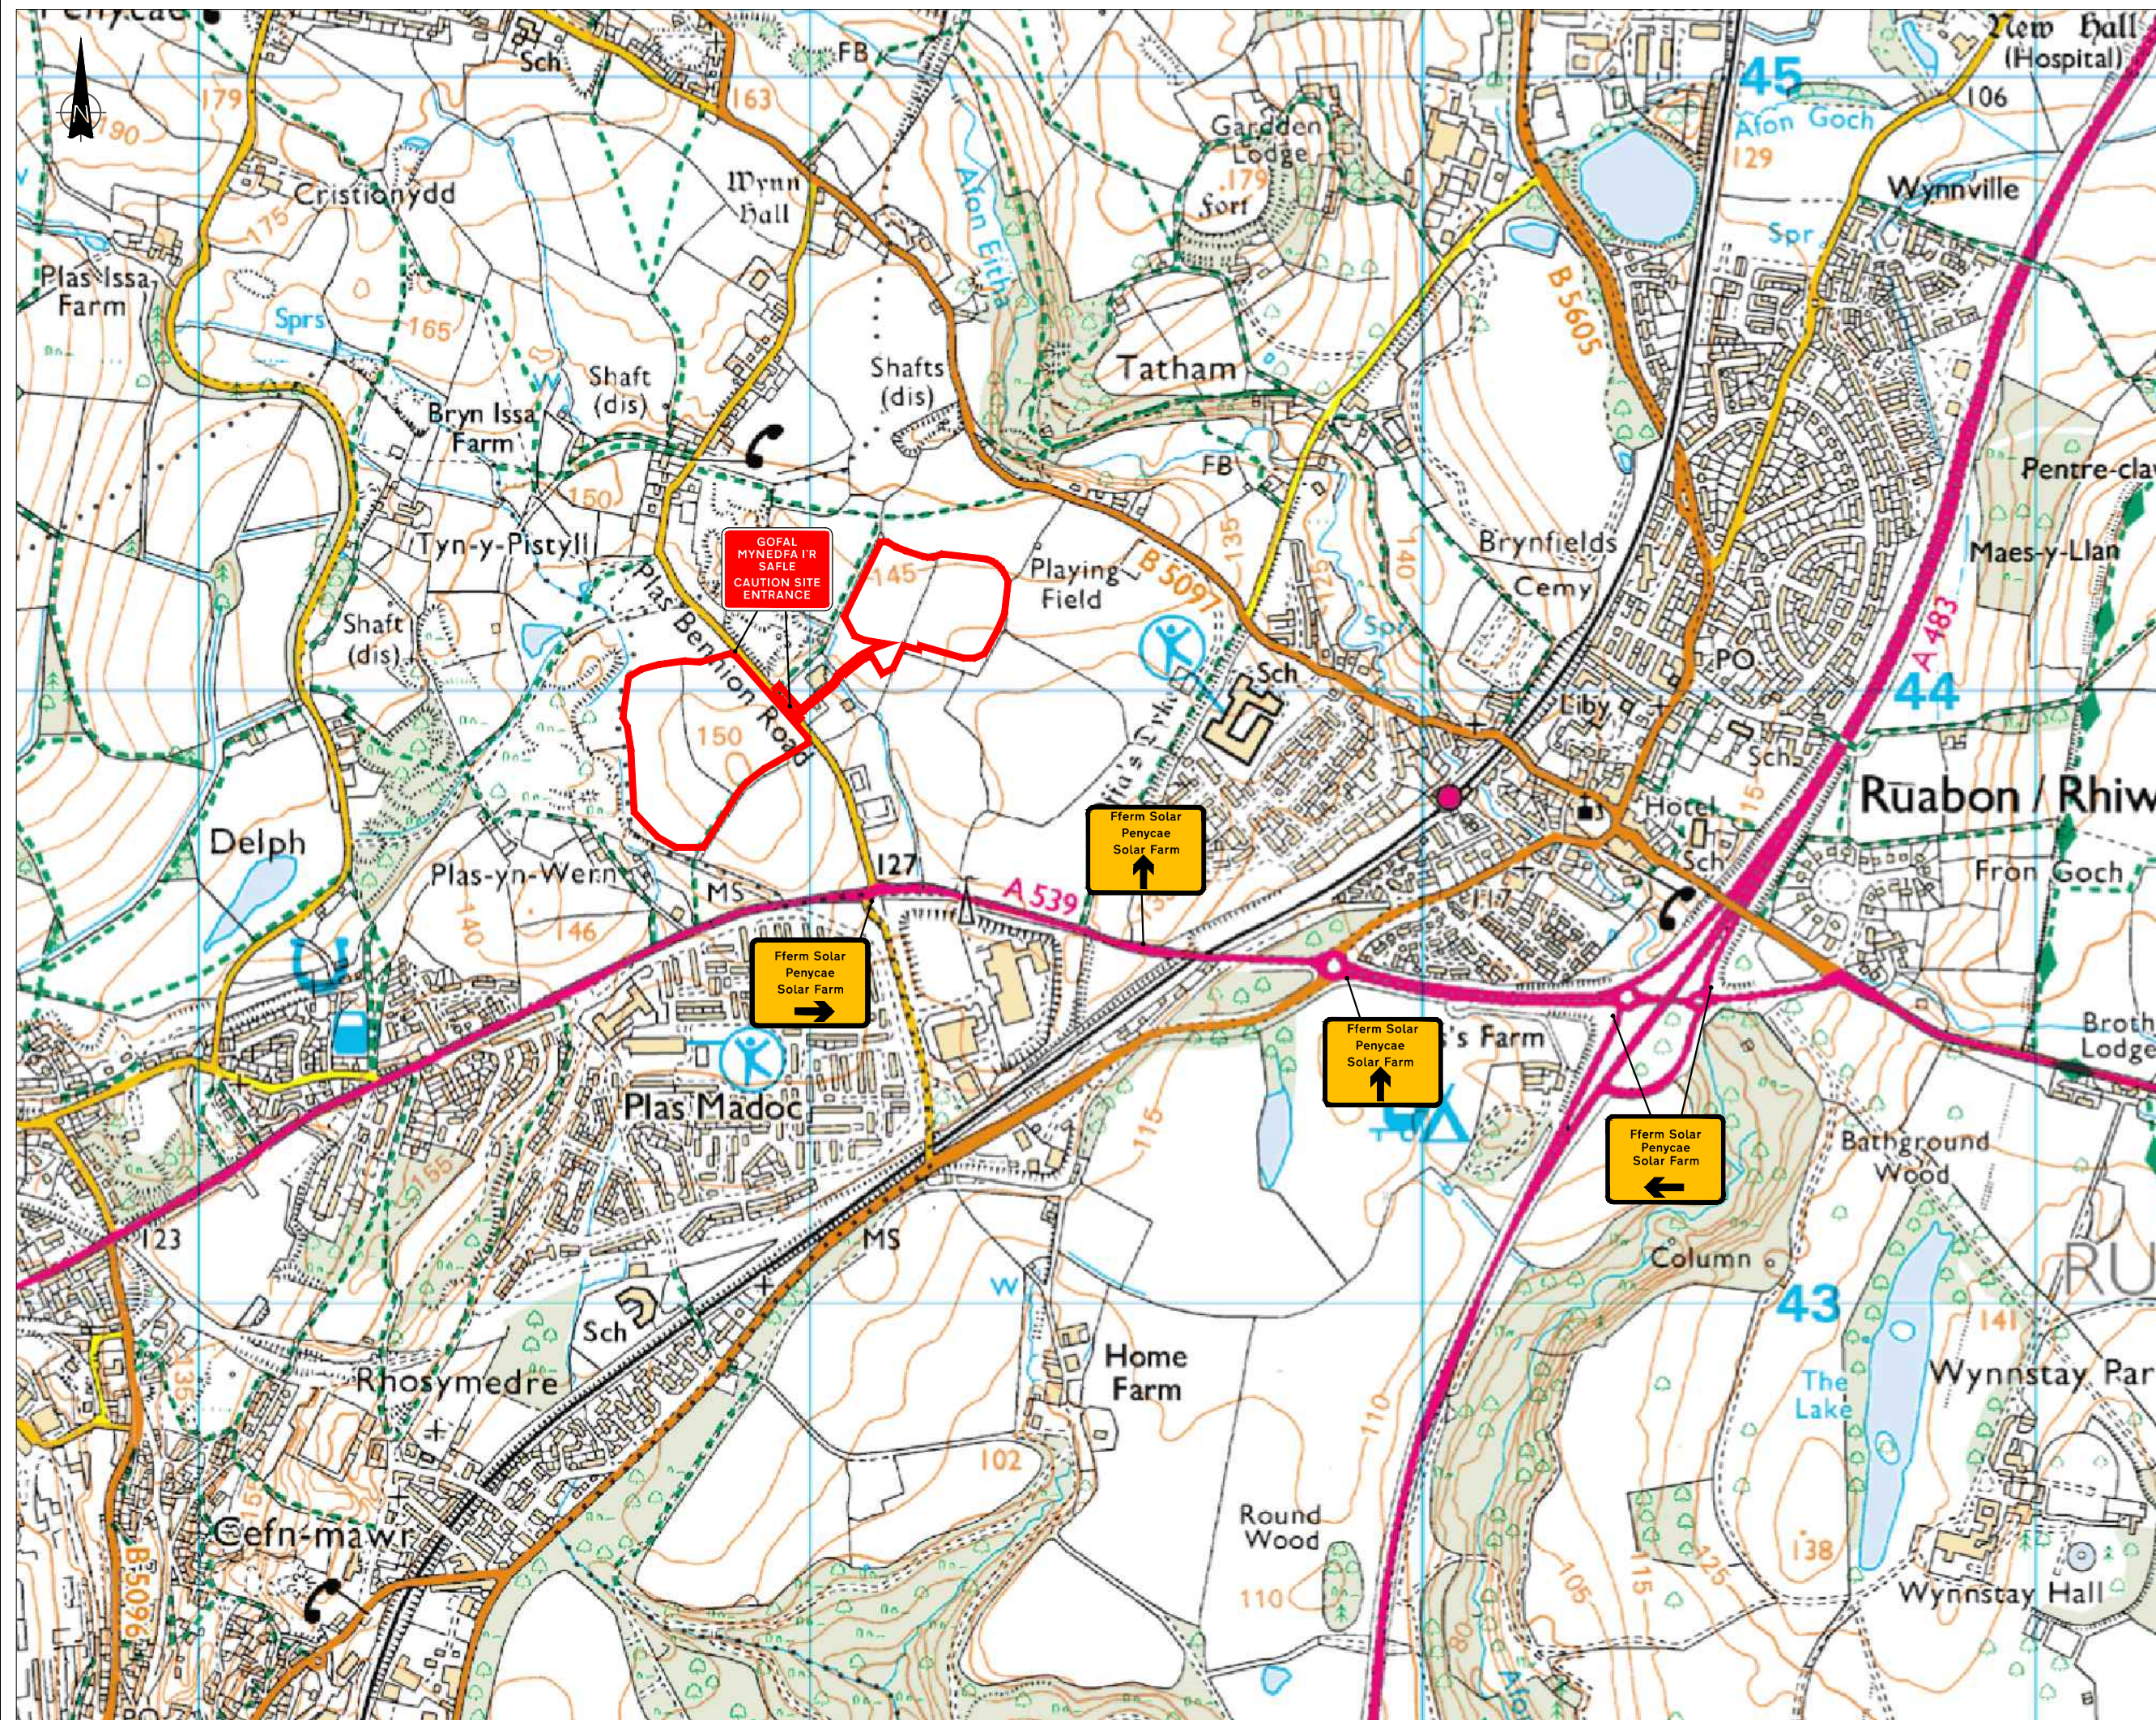

THIS INFORMATION IS CONFIDENTIAL AND THE PROPERTY OF STRATUS ENVIRONMENTAL LIMITED. IT IS RELEASED ON CONDITION THAT NONE OF THE INFORMATION SHALL BE DISCLOSED TO ANY THIRD PARTY OR REPRODUCED IN WHOLE OR PART WITHOUT THE PRIOR CONSENT IN WRITING OF STRATUS ENVIRONMENTAL LIMITED.

NOTES

— SITE BOUNDARY

REPRODUCED FROM ORDNANCE SURVEY SUPERPLAN DATA WITH THE PERMISSION OF THE CONTROLLER OF HER MAJESTY'S STATIONARY OFFICE. CROWN COPYRIGHT. ALL RIGHTS RESERVED. LICENCE NUMBER: 10001998

REV	DESCRIPTION	DATE	BY
1	ADDITION OF WELSH TEXT TO ROAD SINGAGE	4/12/15	E.H



STRATUS ENVIRONMENTAL LIMITED
OFFICE SUITE 2,
THE BEACON CENTRE FOR ENTERPRISE
DAFEN
LLANELLI
SA14 8LQ
T: 01554 780544
F: 01554 759988
E: info@stratus-environmental.co.uk
W: stratus-environmental.co.uk



CLIENT

PROJECT
PENYCAE SOLAR FARM

DRAWING TITLE
TEMPORARY DIRECTION AND WARNING SIGNAGE

DRAWN	DATE	APPROVED	DATE
E.H	01/10/2015	D.T	01/10/2015
SCALE	SHEET	DRAWING NUMBER	REVISION
1:10,000	A3	SBC1043/CMS/01	-