
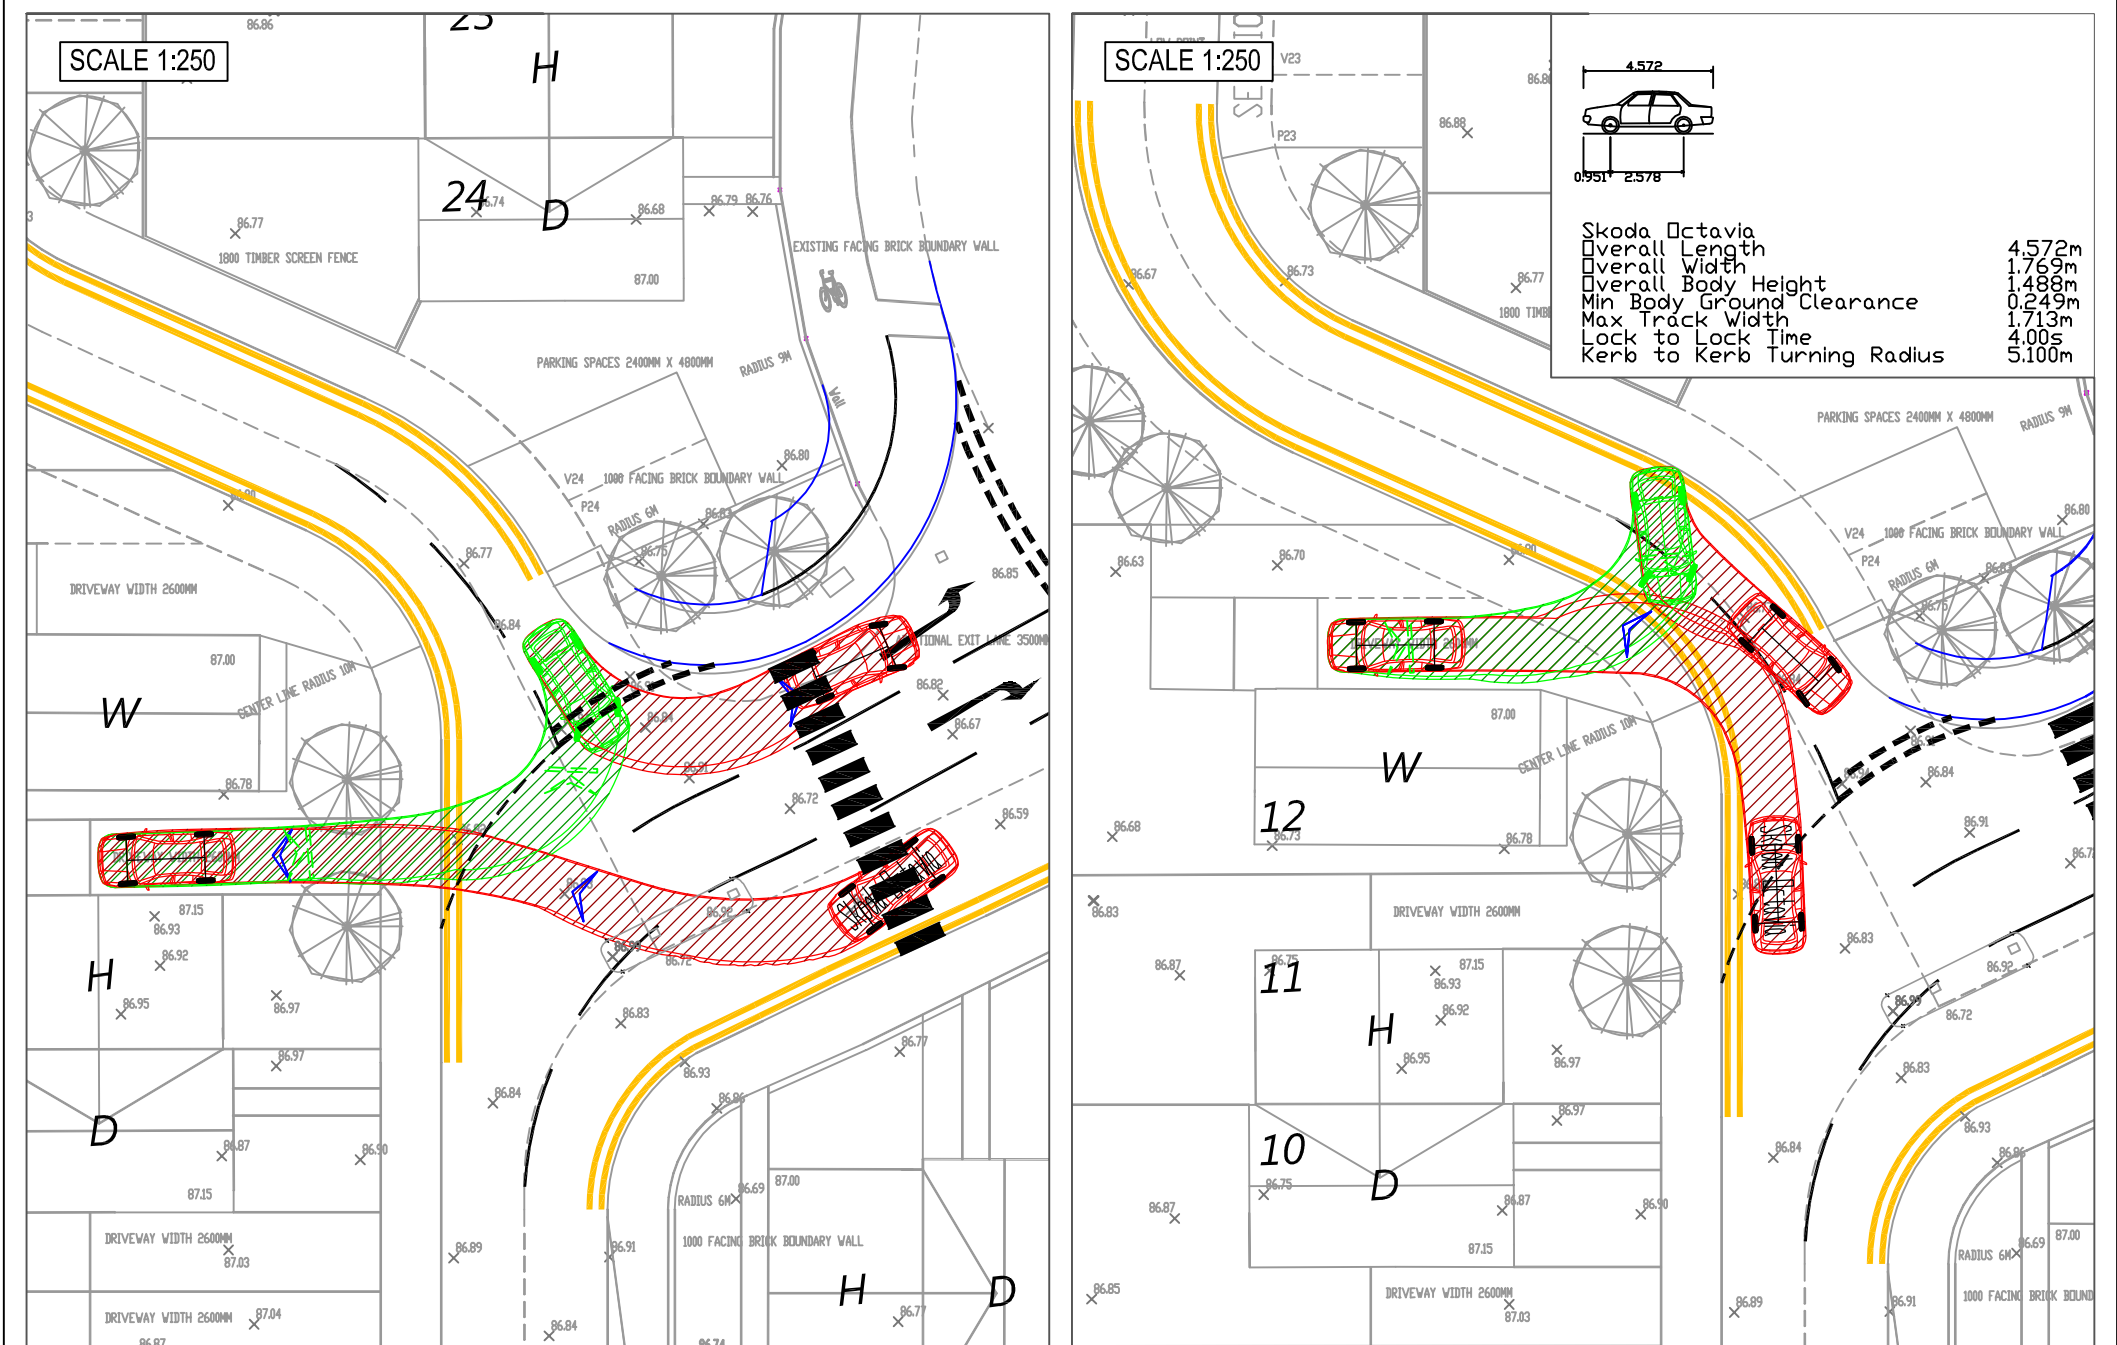


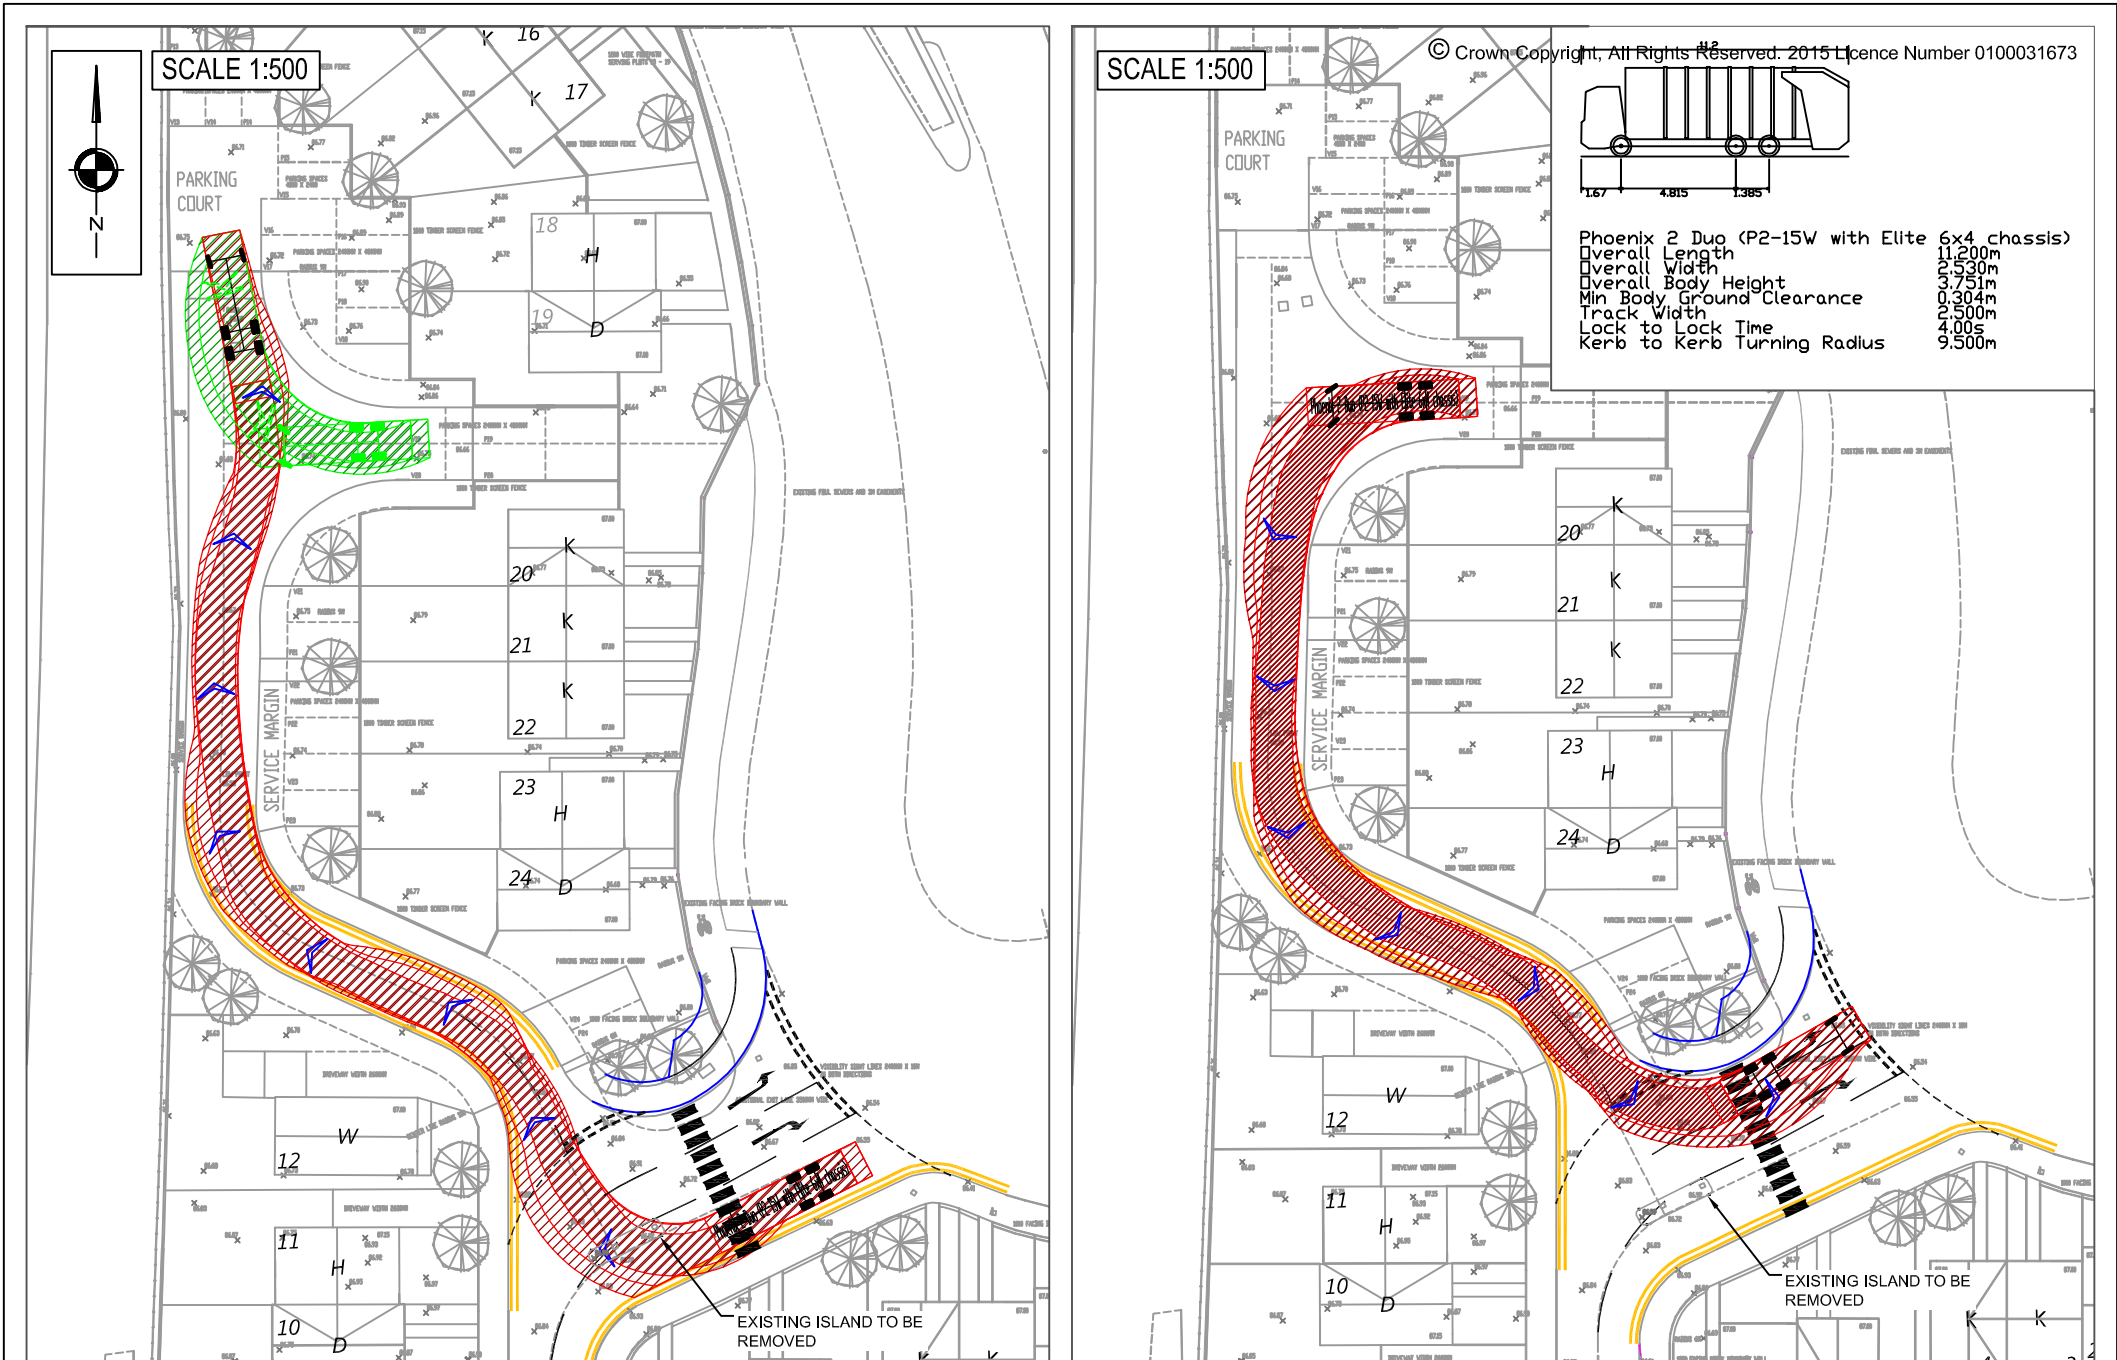

 Transportation Planning : Infrastructure Design 2 Mount Street, Manchester, M2 5WQ, Tel 0161 832 4400, Fax 0161 832 5111 www.scptransport.co.uk, Email info@scptransport.co.uk	Project Title	Drawing Title	Scale	By	Drawing No.
	STANSTY ROAD, WREXHAM	SWEPT PATH ANALYSIS	AS SHOWN @ A3	BA	SCP/15246/ATR03
			Date	Checked	
			24.12.2015	PT	
			Approved/ Unapproved	Status	Revision
			-	PLANNING	-