


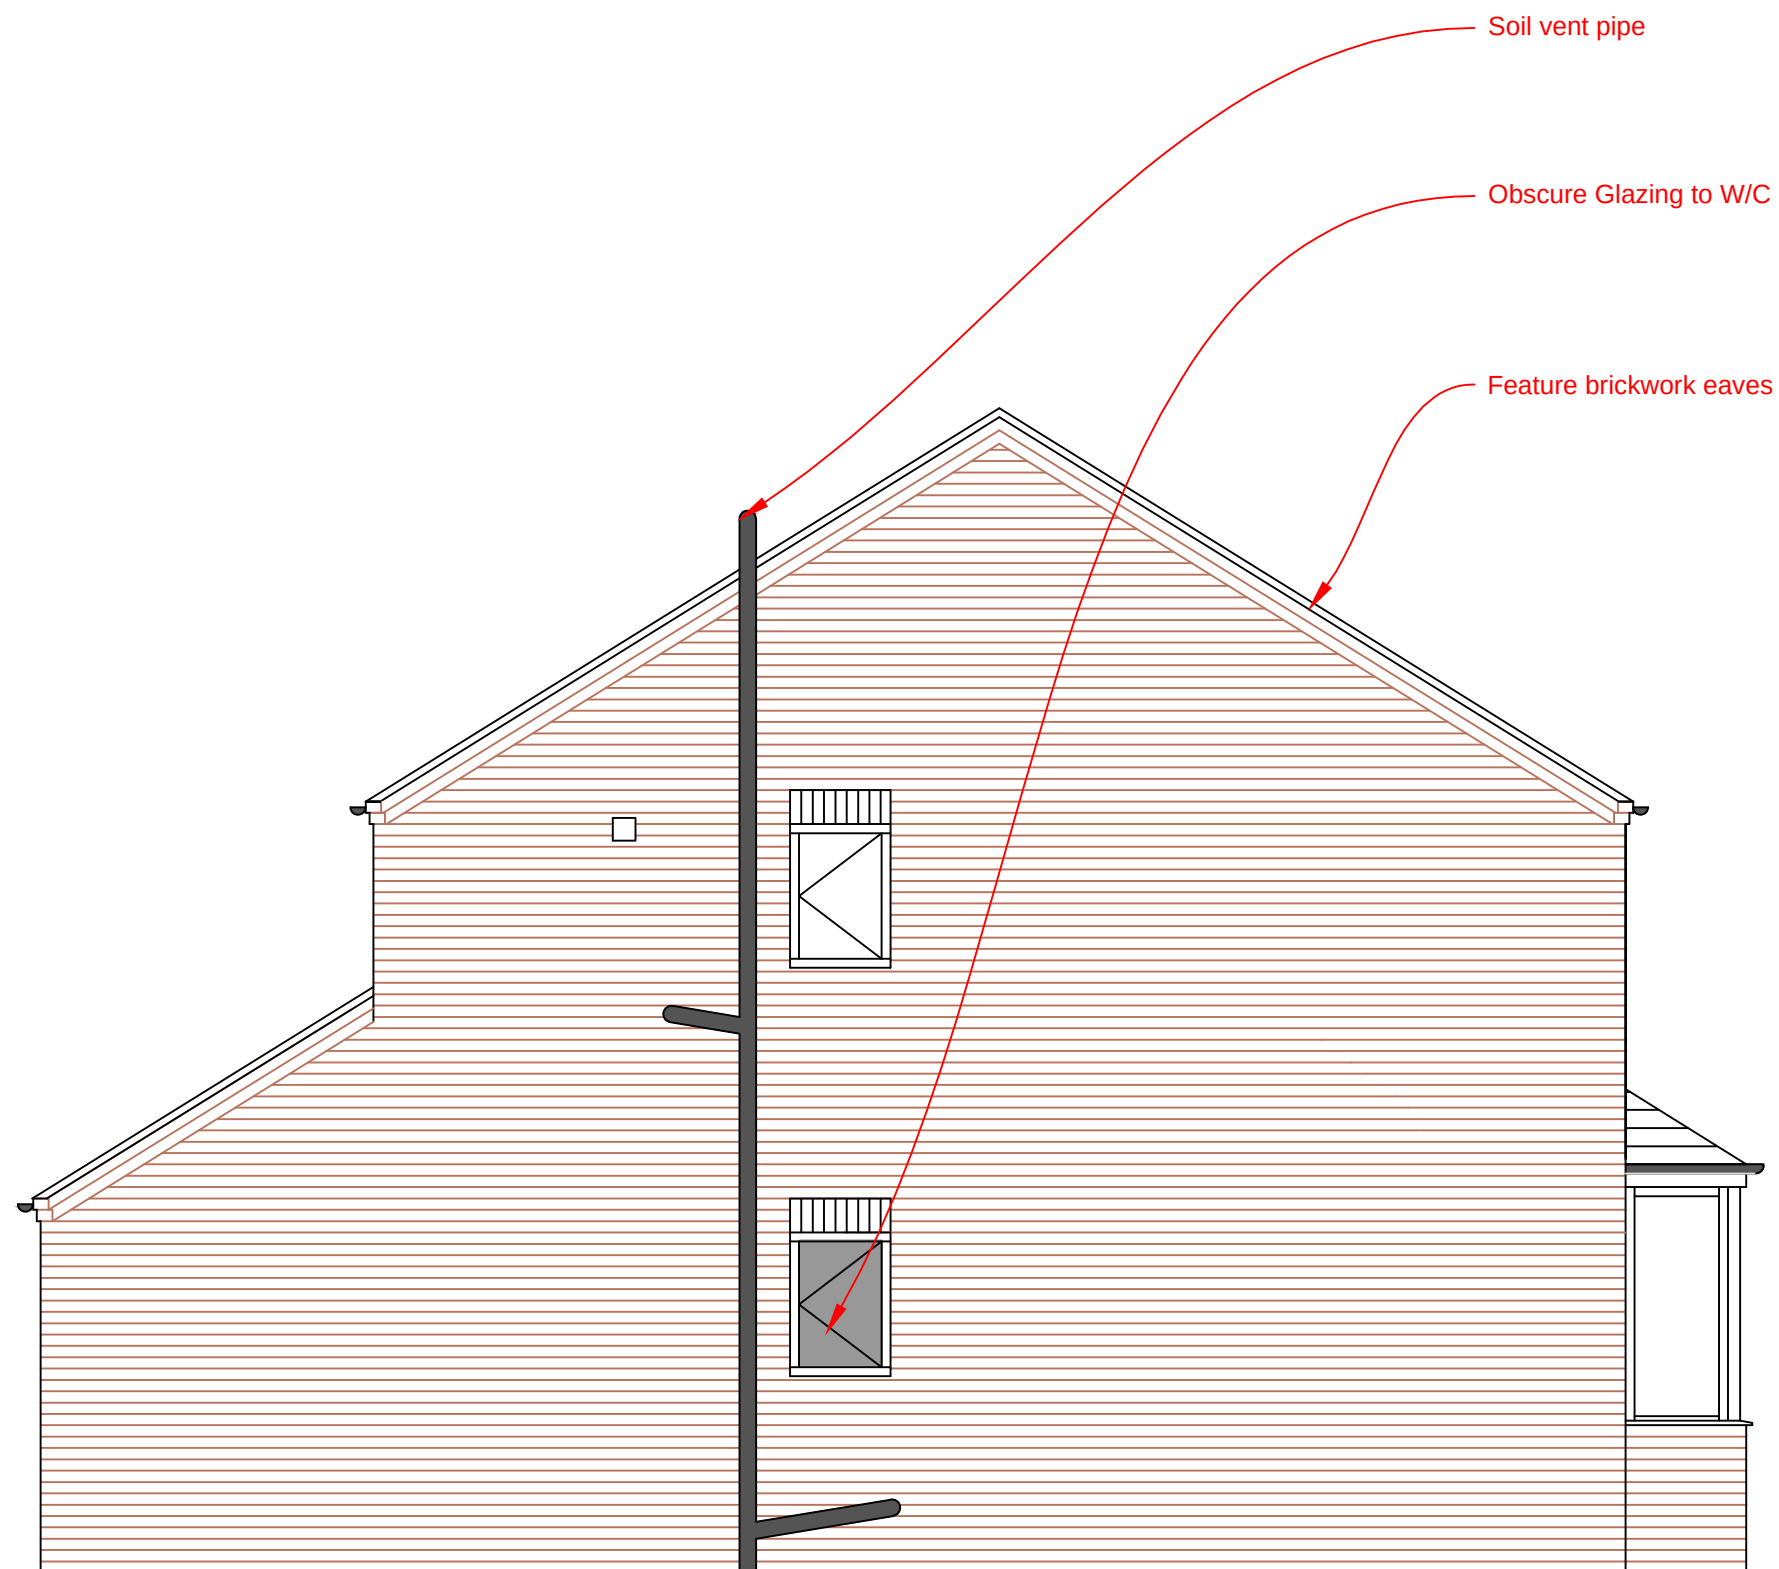

Drawing:	West Side Elevation
Works:	New Dwelling
Client:	Mr A Price
Address:	Land adjacent to 5 Chapel Street Pen-y-cae Wrexham
Scale: 1:50	Drawing No: 15-03-08A