
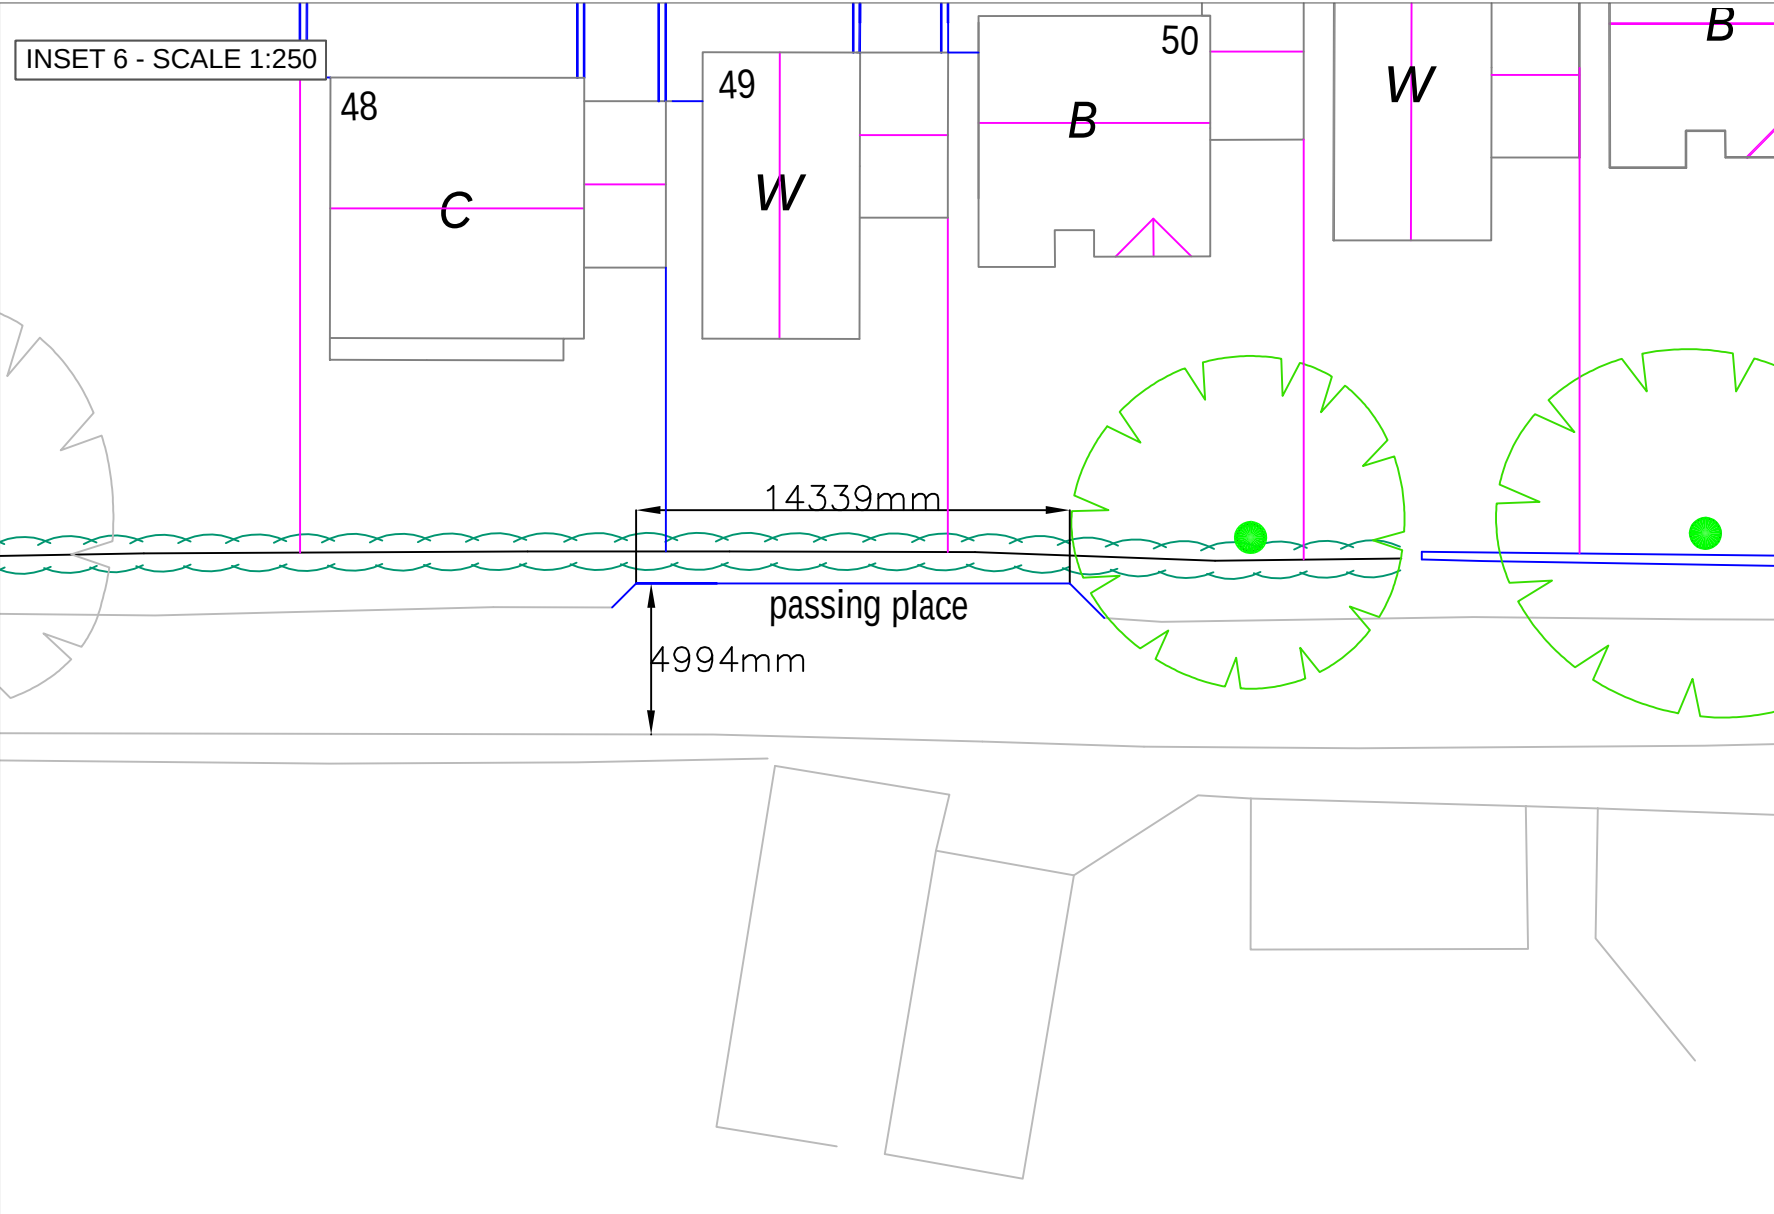
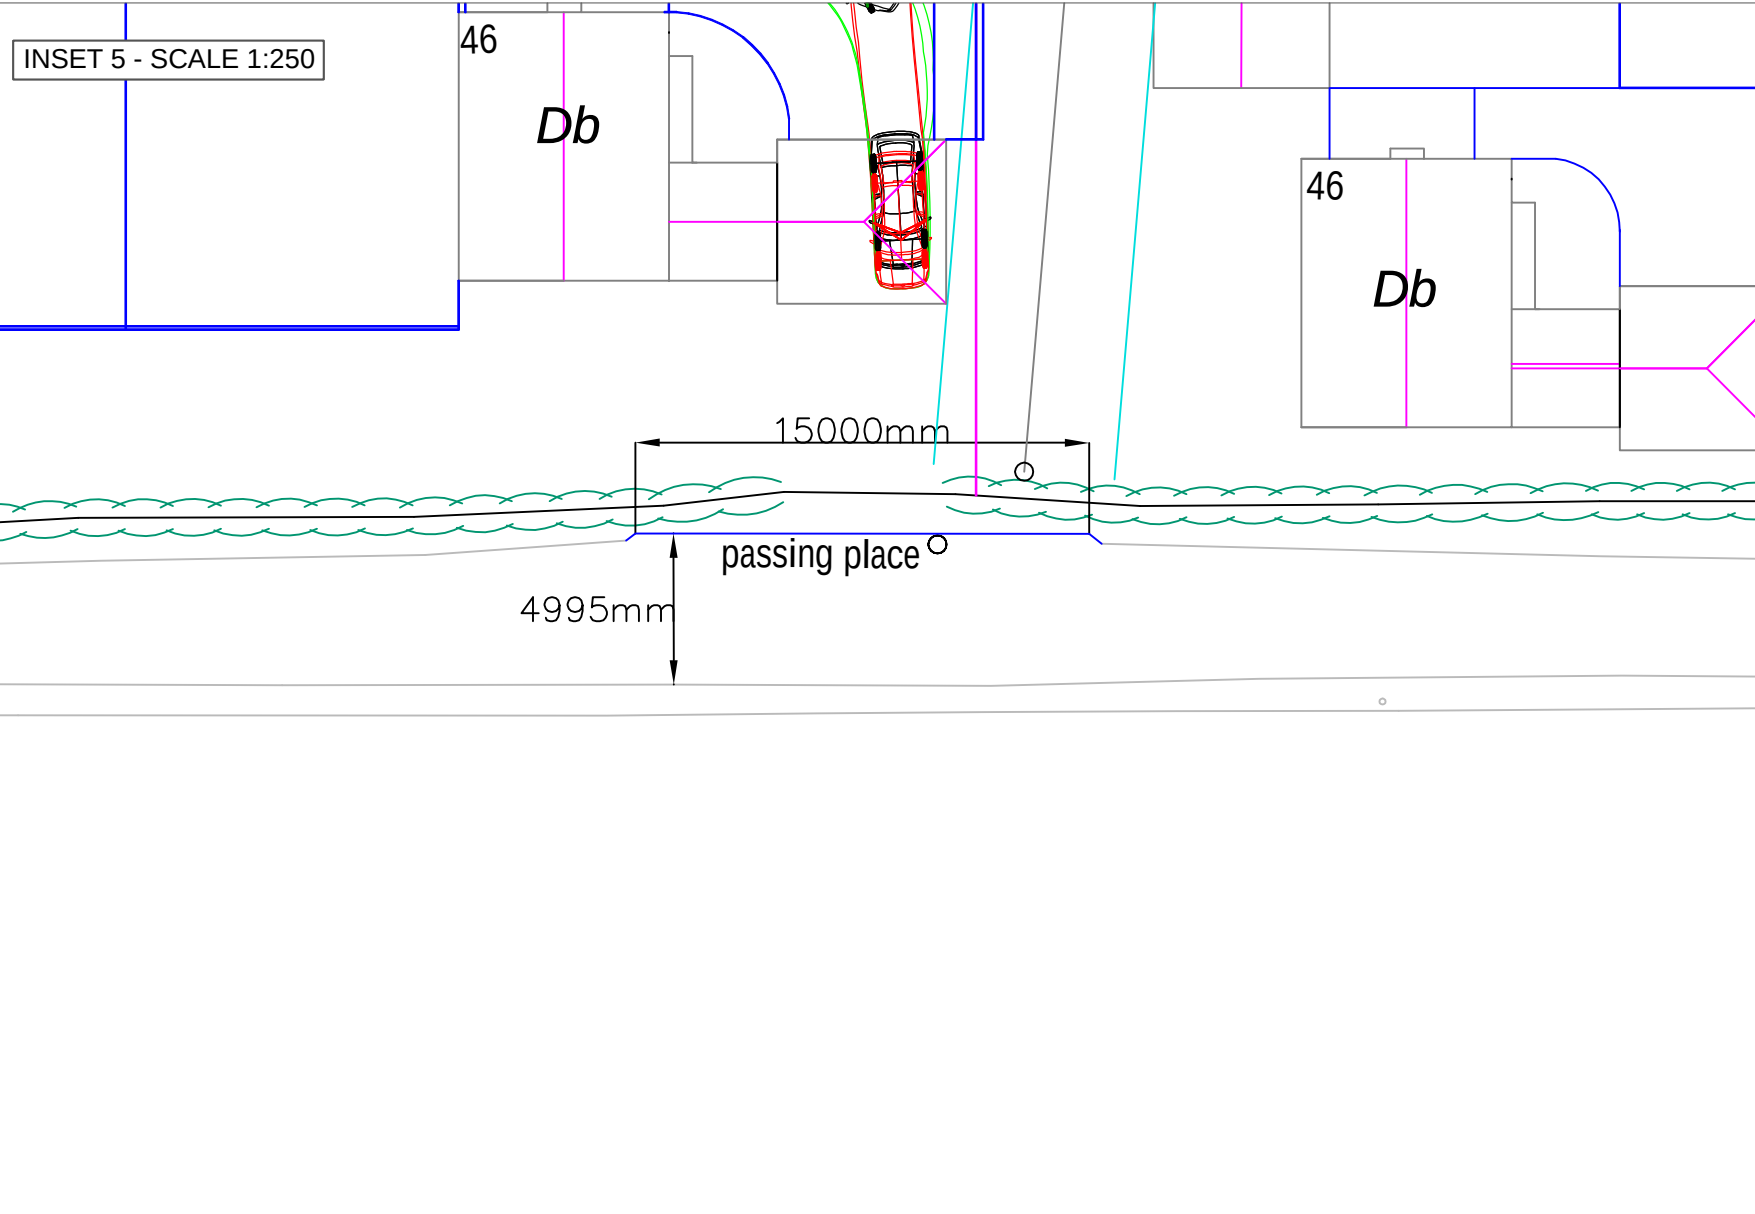
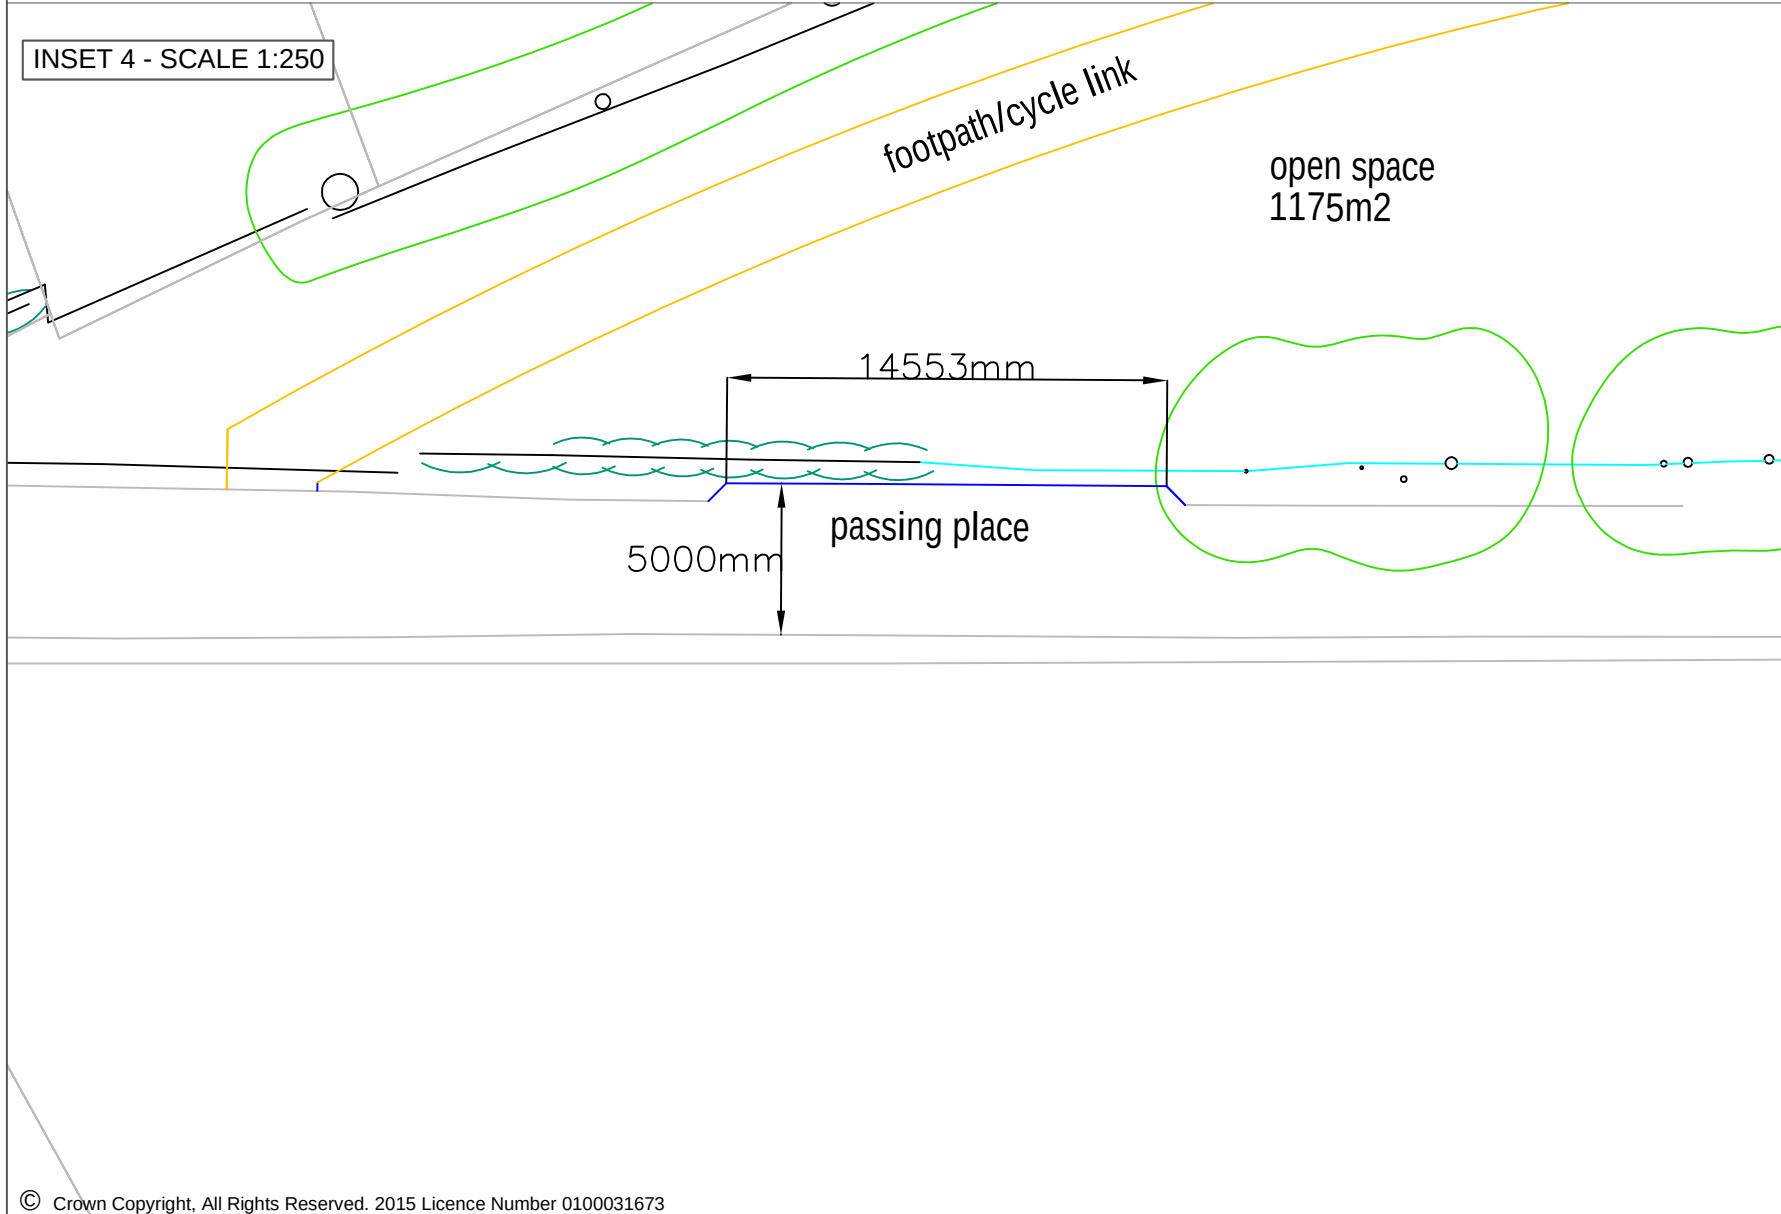
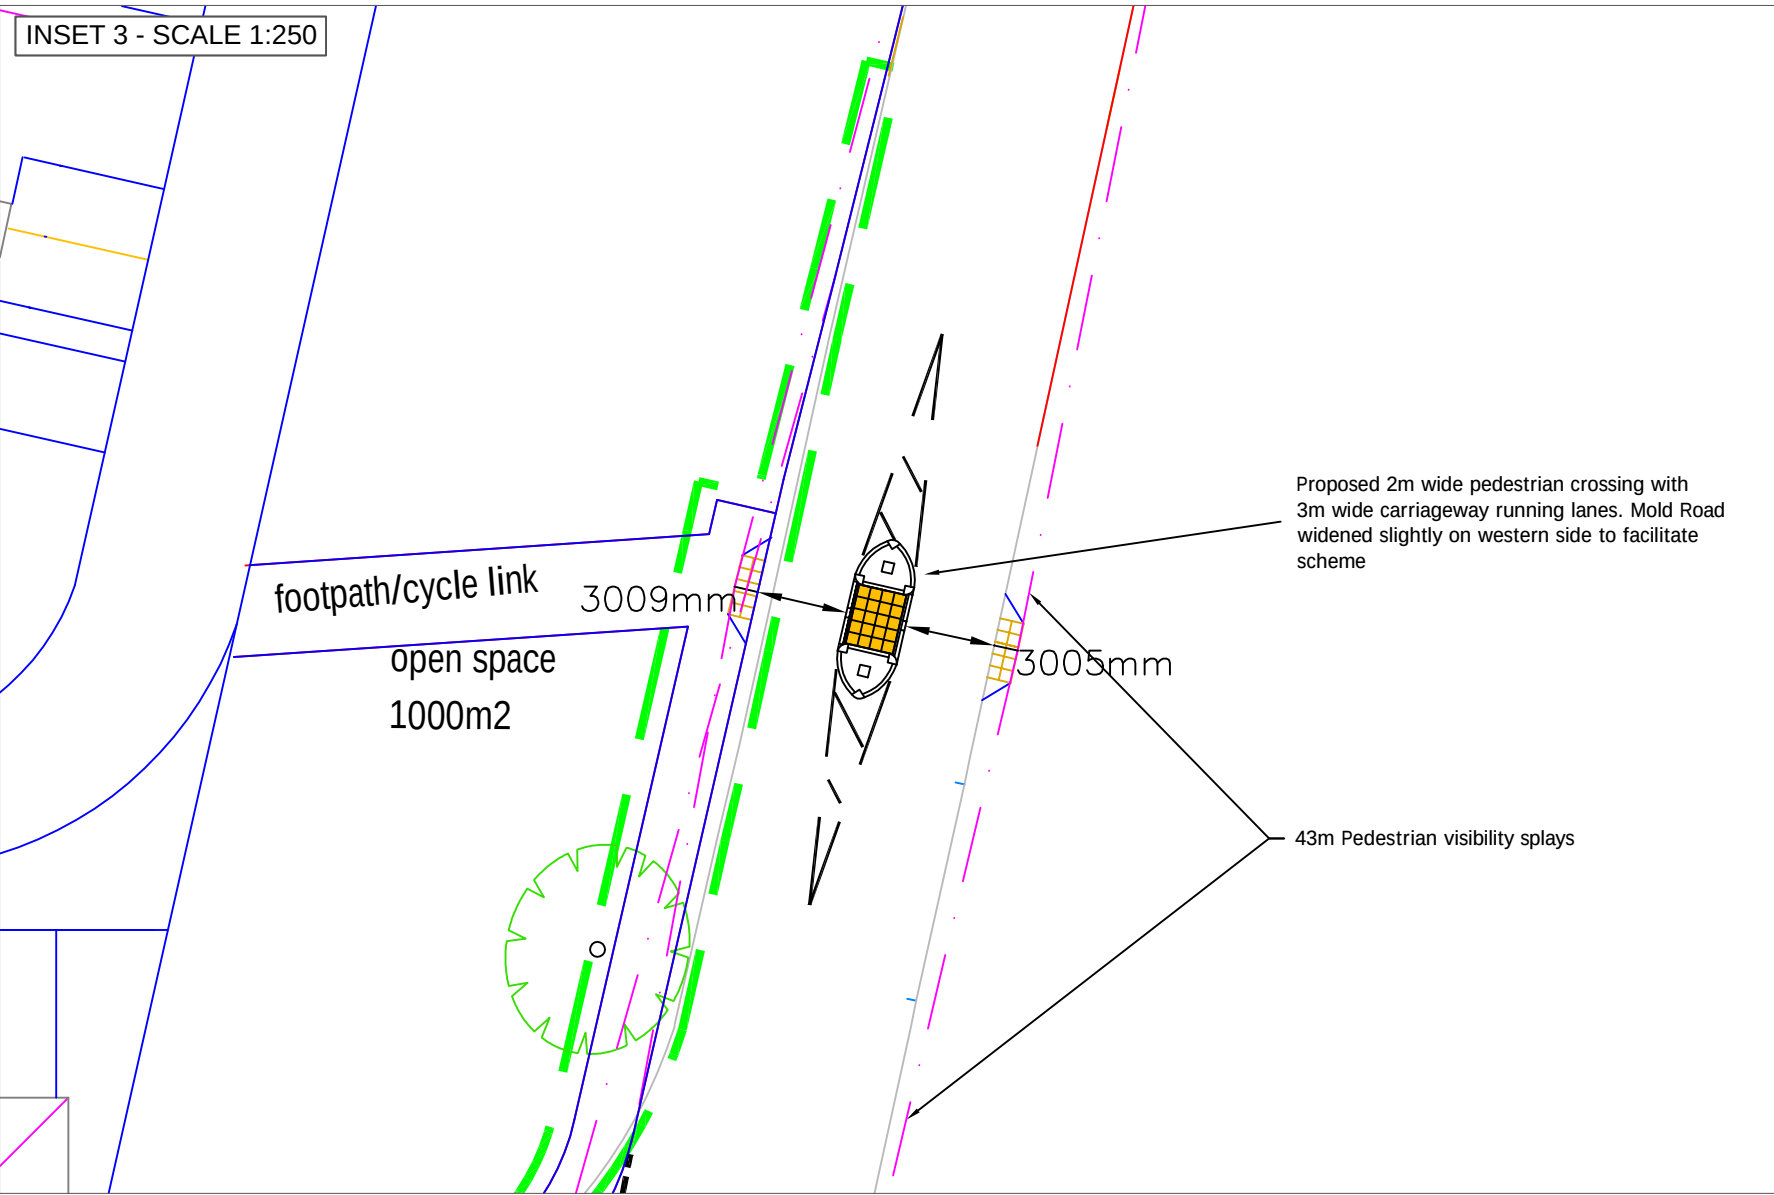
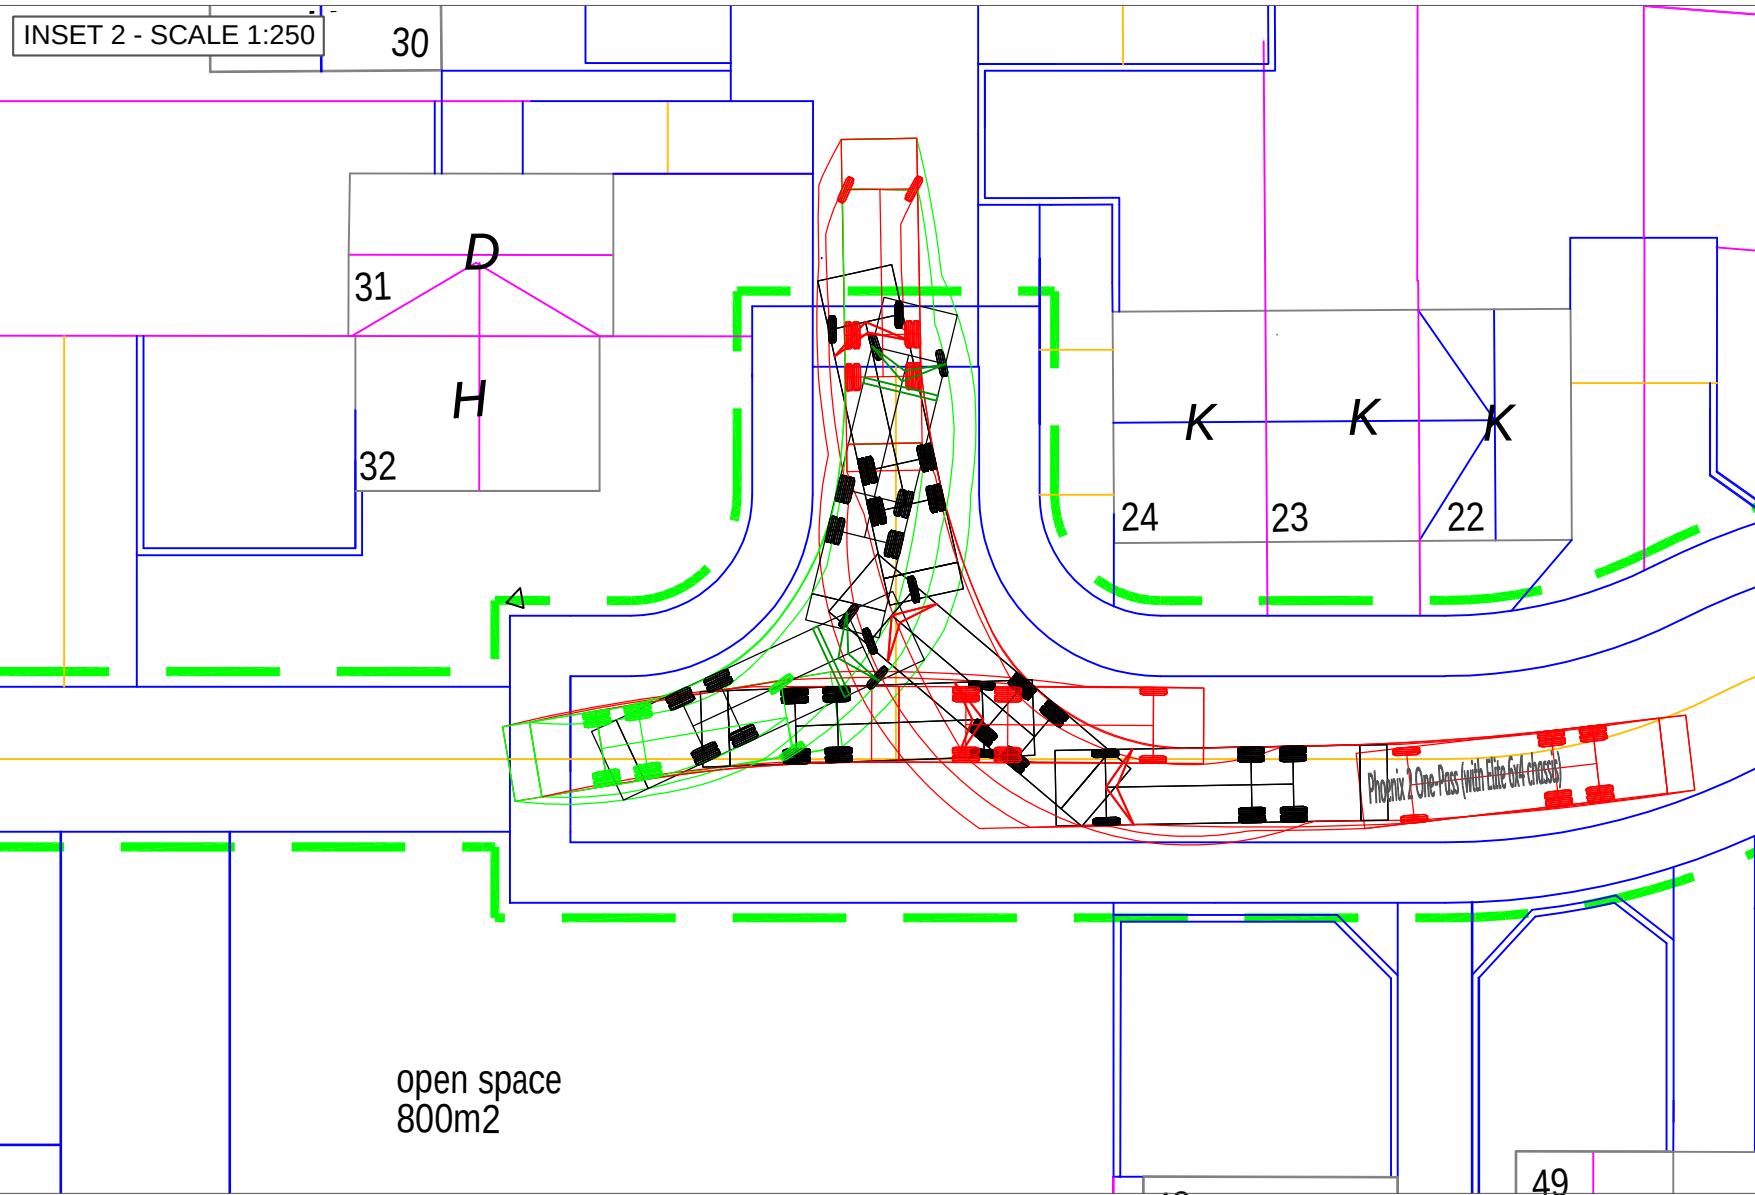
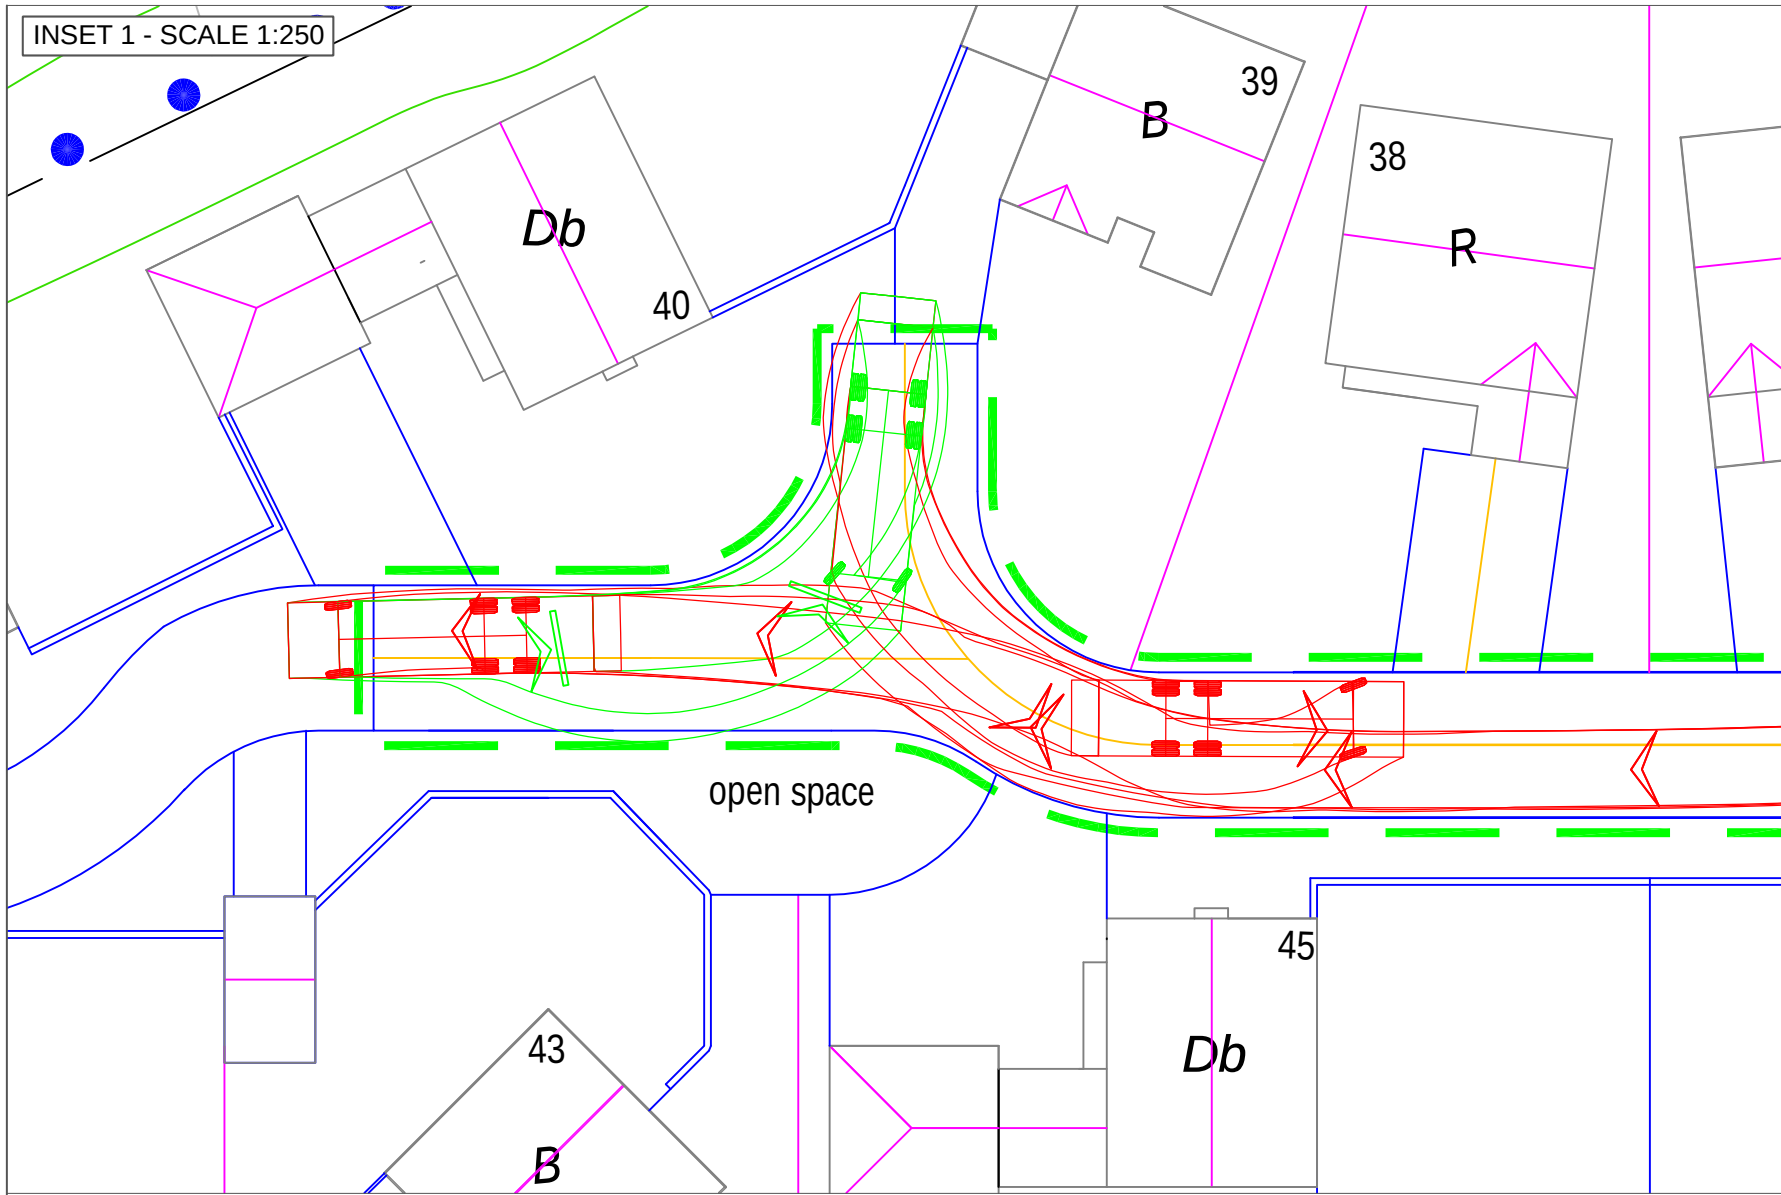


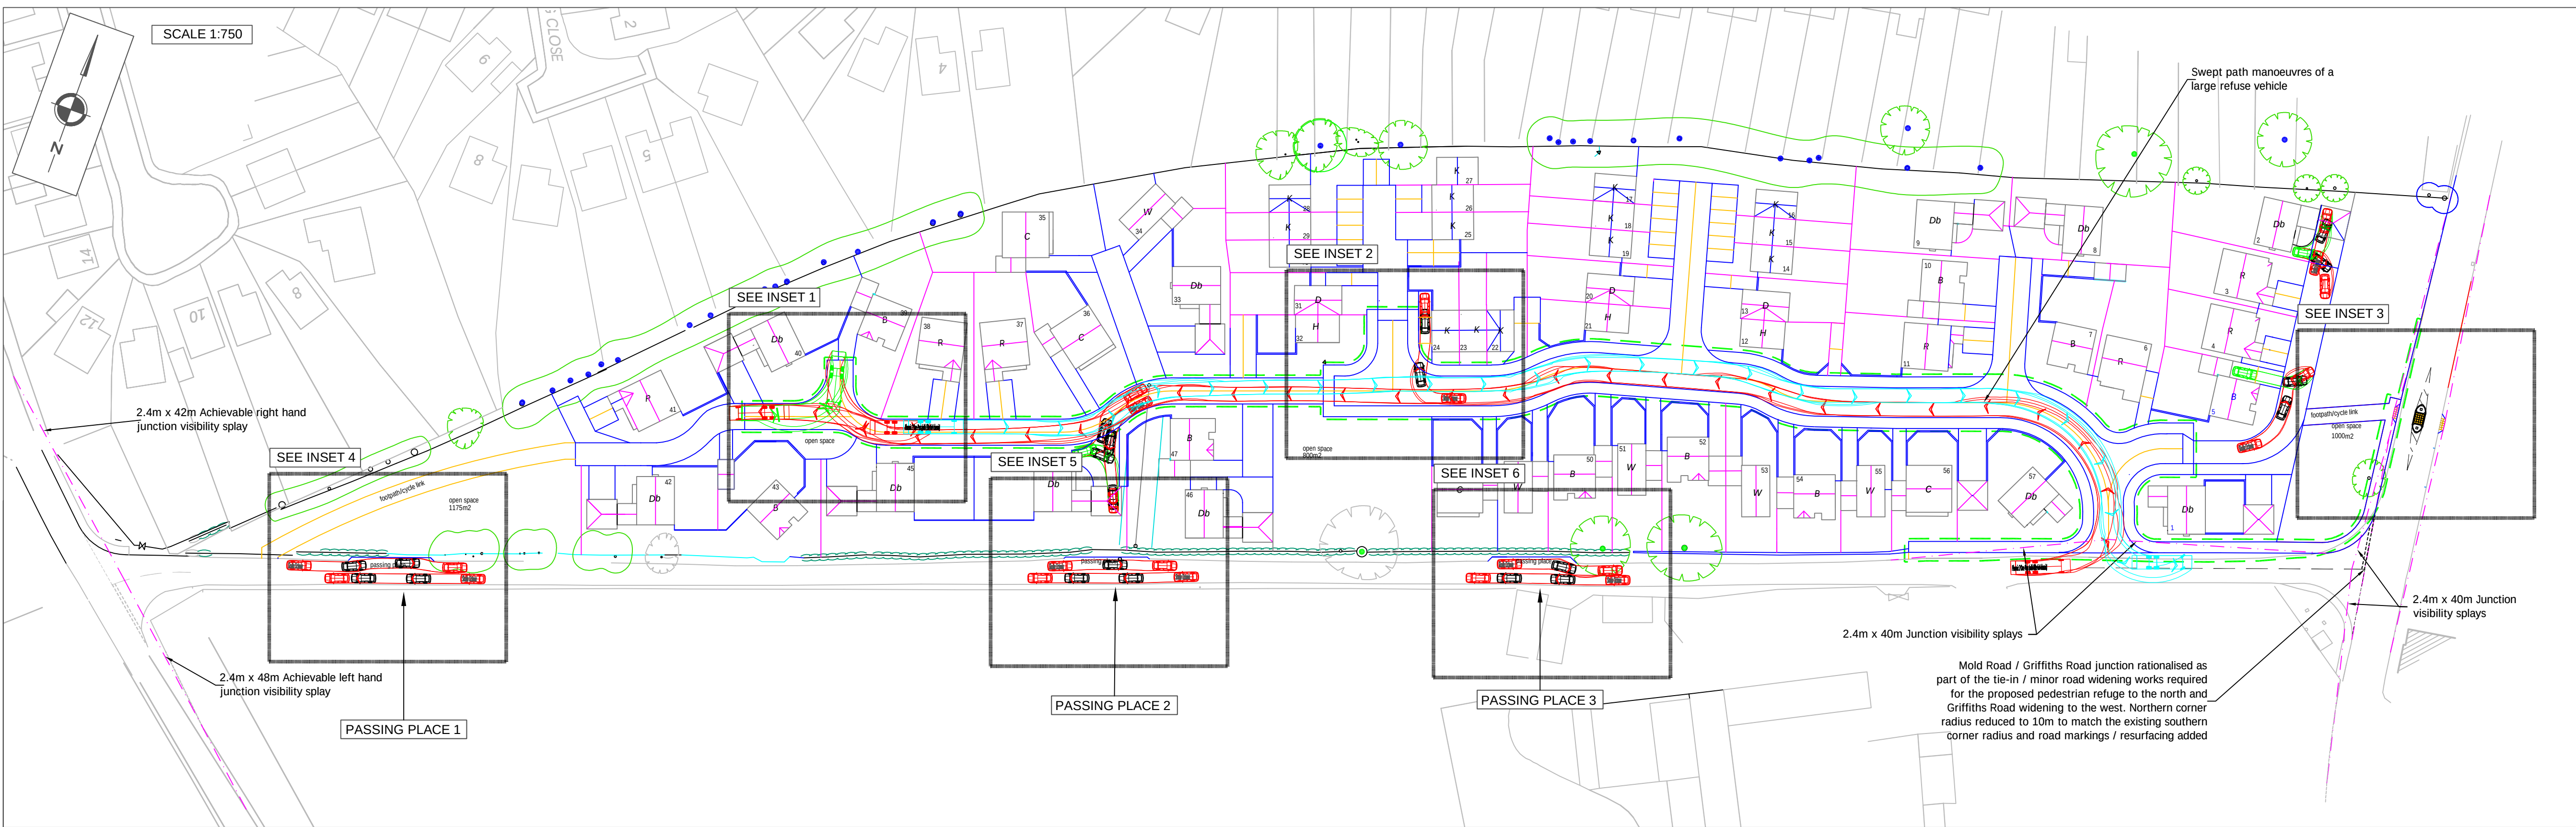

NOTES

Phoenix 2 One-Pass (with Elite 6x4 chassis)
Overall Length 10.950m
Overall Width 2.500m
Overall Body Height 2.751m
Min Body Ground Clearance 0.249m
Track Width 2.500m
Lock to Lock Time 4.005s
Kerb to Kerb Turning Radius 9.000m

Skoda Octavia
Overall Length 4.572m
Overall Width 1.768m
Overall Body Height 1.488m
Min Body Ground Clearance 0.249m
Max Track Width 1.713m
Lock to Lock Time 4.005s
Kerb to Kerb Turning Radius 5.100m

Area offered up for adoption as highway

REVISIONS			
REV	DESCRIPTION	DATE	BY
A	-11m REFUSE VEHICLE USED IN SWEEP PATH ANALYSIS. - LATEST SITE LAYOUT USED - PEDESTRIAN CROSSING DETAILS ON MOLD ROAD AMENDED - NOTES ADDED - VISIBILITY AT SUMMERHILL ROAD JUNCTION ADDED - PASSING PLACES AMENDED	10.09.15	LK

SCP
Transportation Planning : Infrastructure Design
2 Mount Street, Manchester, M2 5WQ, Tel 0161 832 4400, Fax 0161 832 5111
www.asctransport.co.uk, Email info@asctransport.co.uk

Client Name:

GOWER HOMES

Project Title:

BOOZY FIELD, WREXHAM

Drawing Title:

PROPOSED HIGHWAY-RELATED FEATURES

Date:	28.04.2015	Drawn By:	BA
Scale:	AS SHOWN @ A1	Checked:	LK
Status:	PLANNING	Approved:	-
Drawing No.	SCP/15104/F01	Rev.	A