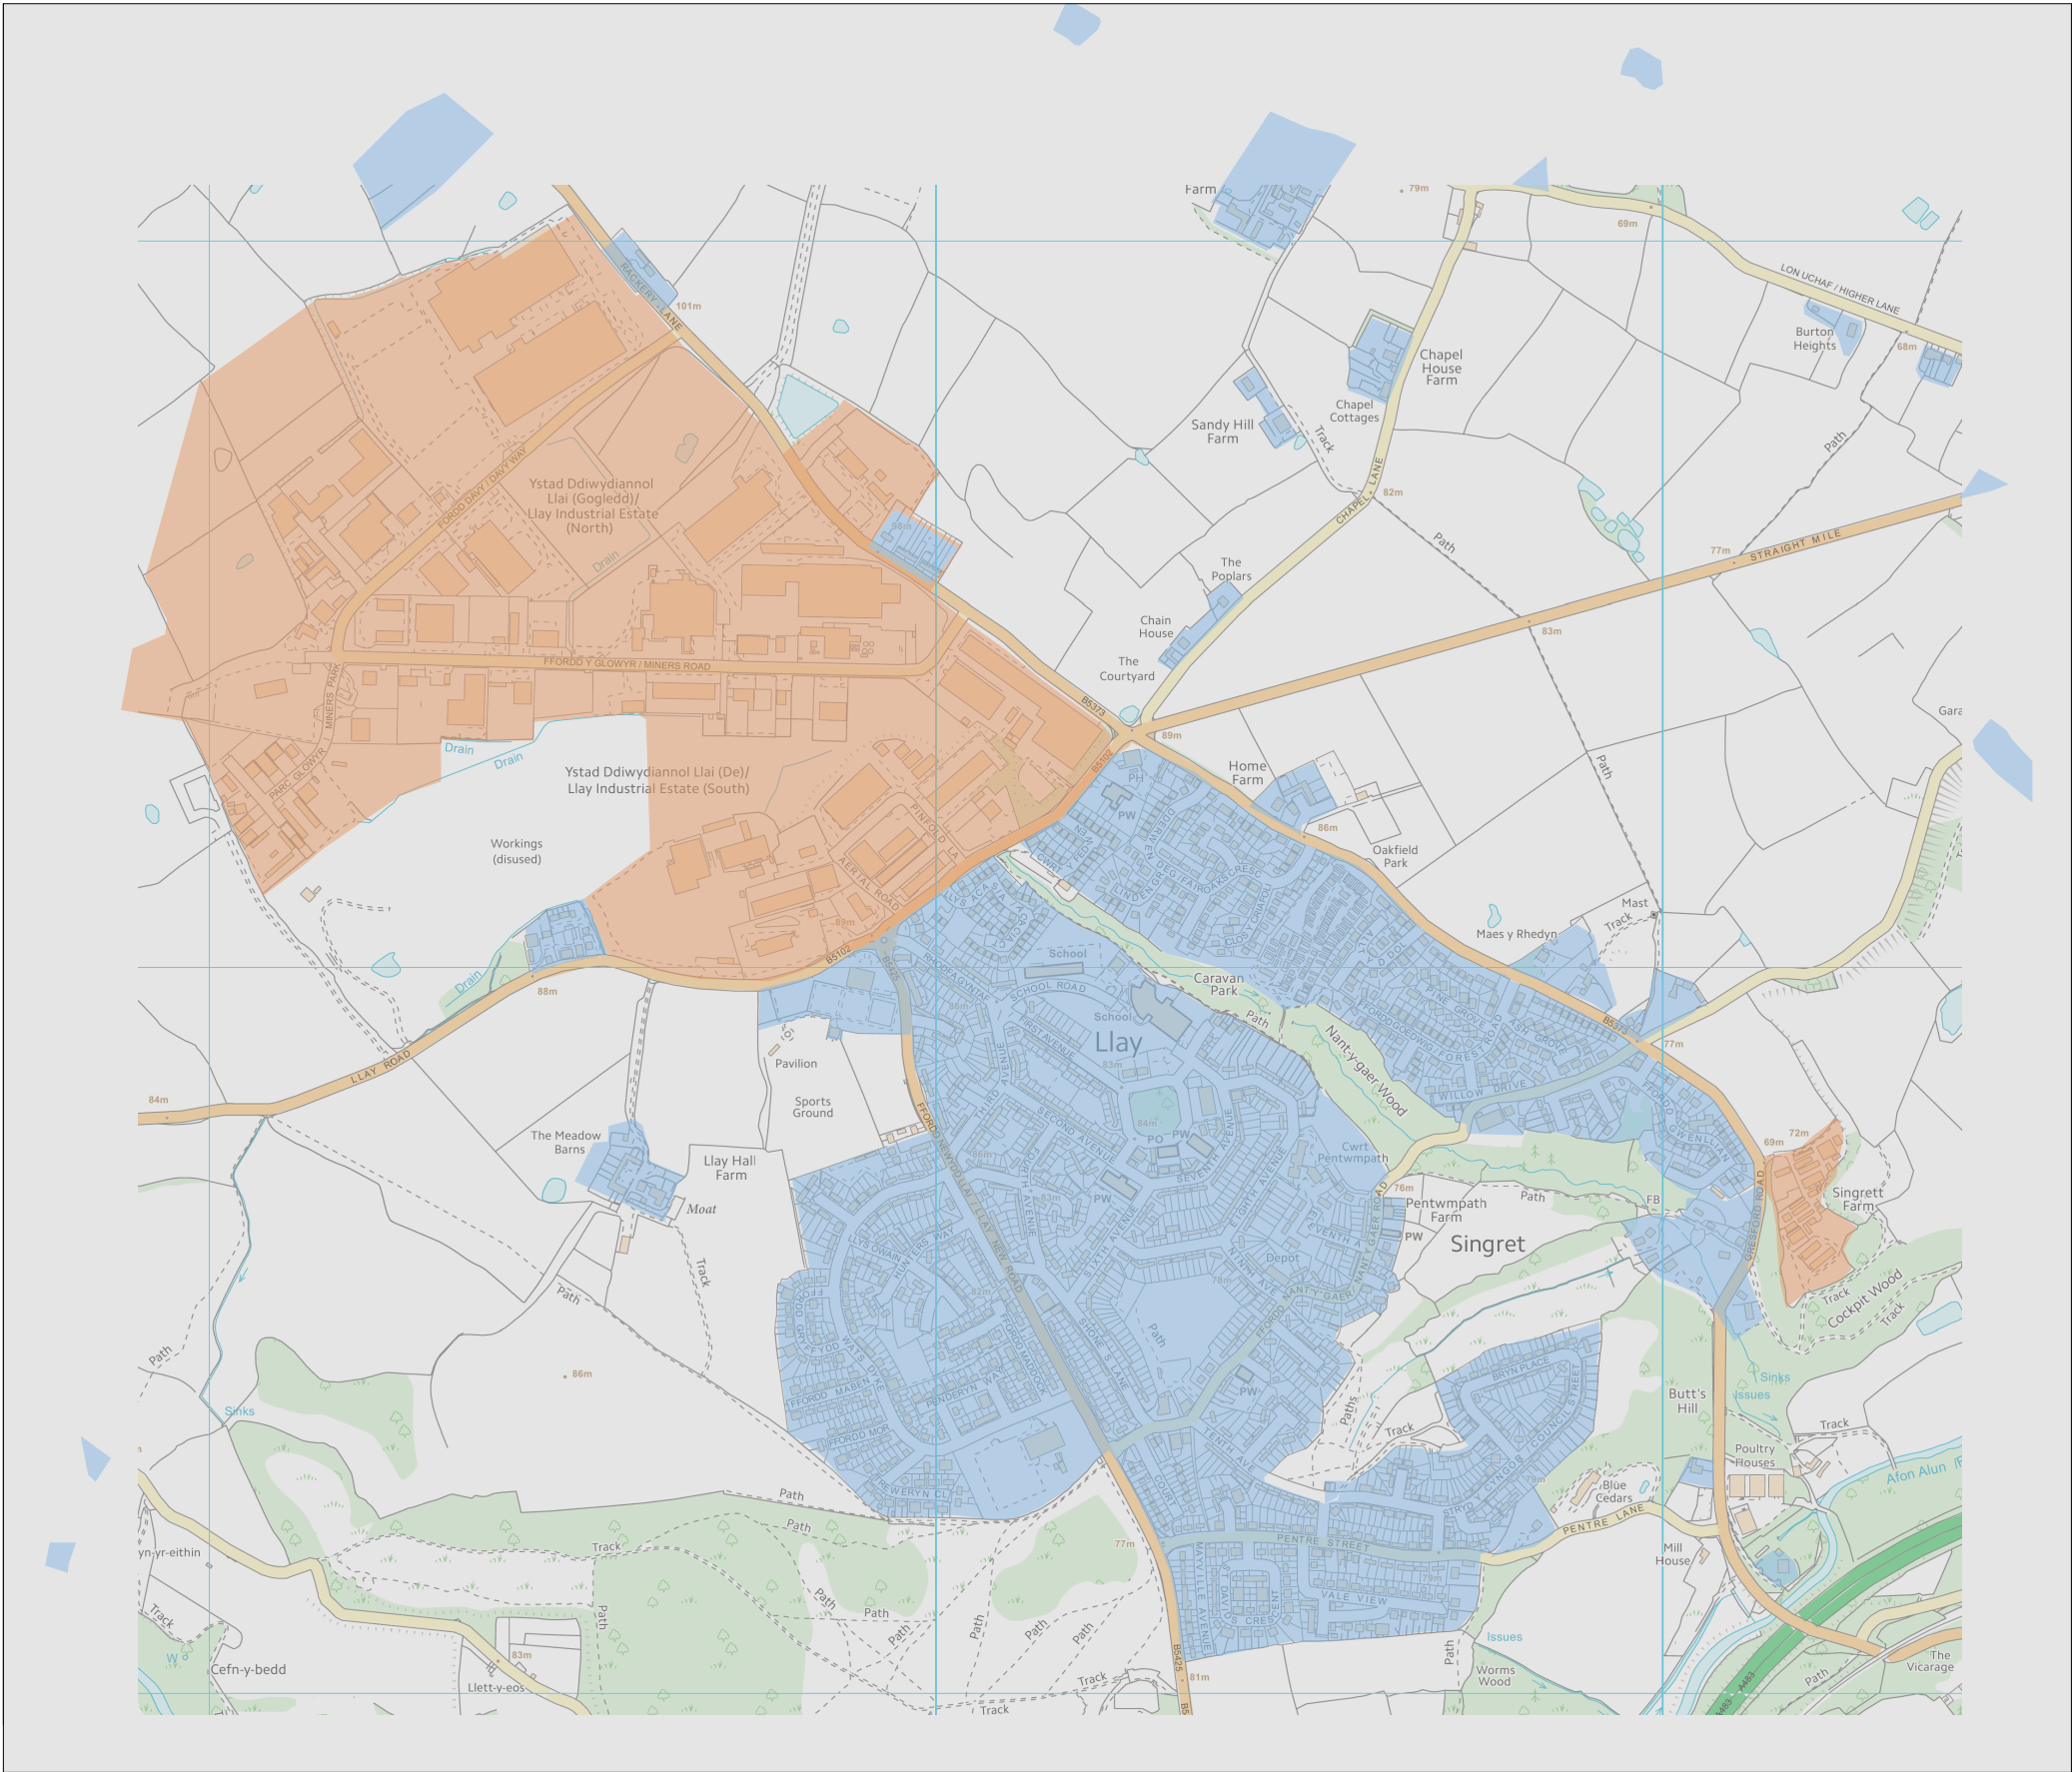


Drawing Key

- Industrial development
- Residential development & supporting facilities/services

SOURCE: ORDNANCE SURVEY

LLAY PRESENT DAY

This drawing is the copyright of Michael Cunningham Architects. It must not be reproduced or used in any way without written permission from Michael Cunningham Architects.

All dimensions in millimeters and to be checked on site prior to commencement of any works.

Do not scale from this drawing.

Builder to verify all dimensions, heights and levels prior to commencement of work.

No encroachment onto neighbours property without written permission.

The contractor in preparing his estimate shall visit the site and acquaint himself with the problems involved & shall allow in his price for any detail whether indicated or not which may be reasonably considered necessary to ensure a neat structurally sound & workmanlike job.

The contractor shall issue all statutory notices to the Local Authority at commencement, during progress & completion of the works.

Revision	C	Amendments made in line with comments from SH	Drawn	RC
Date	15.10.16		Checked	MC
Revision	B	Amendments made in line with comments from SH	Drawn	RC
Date	15.10.16		Checked	MC
Revision	A	Amendments made in line with comments from SH	Drawn	RC
Date	18.10.16		Checked	MC

MDG Cleveland House 41 Shaw Street Liverpool L6 1HL 0151 207 9431	
Job Title	Home Farm Gresford Road Llay Wrexham LL12 UK
Drawing Name	2015
Drawing Status	
Drawn by	Date
RC	26.09.16
Checked by	Date
MC	26.09.16
Drawing Scale	Status
1:10000 @A3	
Layout ID	Revision
653 P (00) 004.6 C	