


# Erlas Hall Farm - Site Access & Location Plan

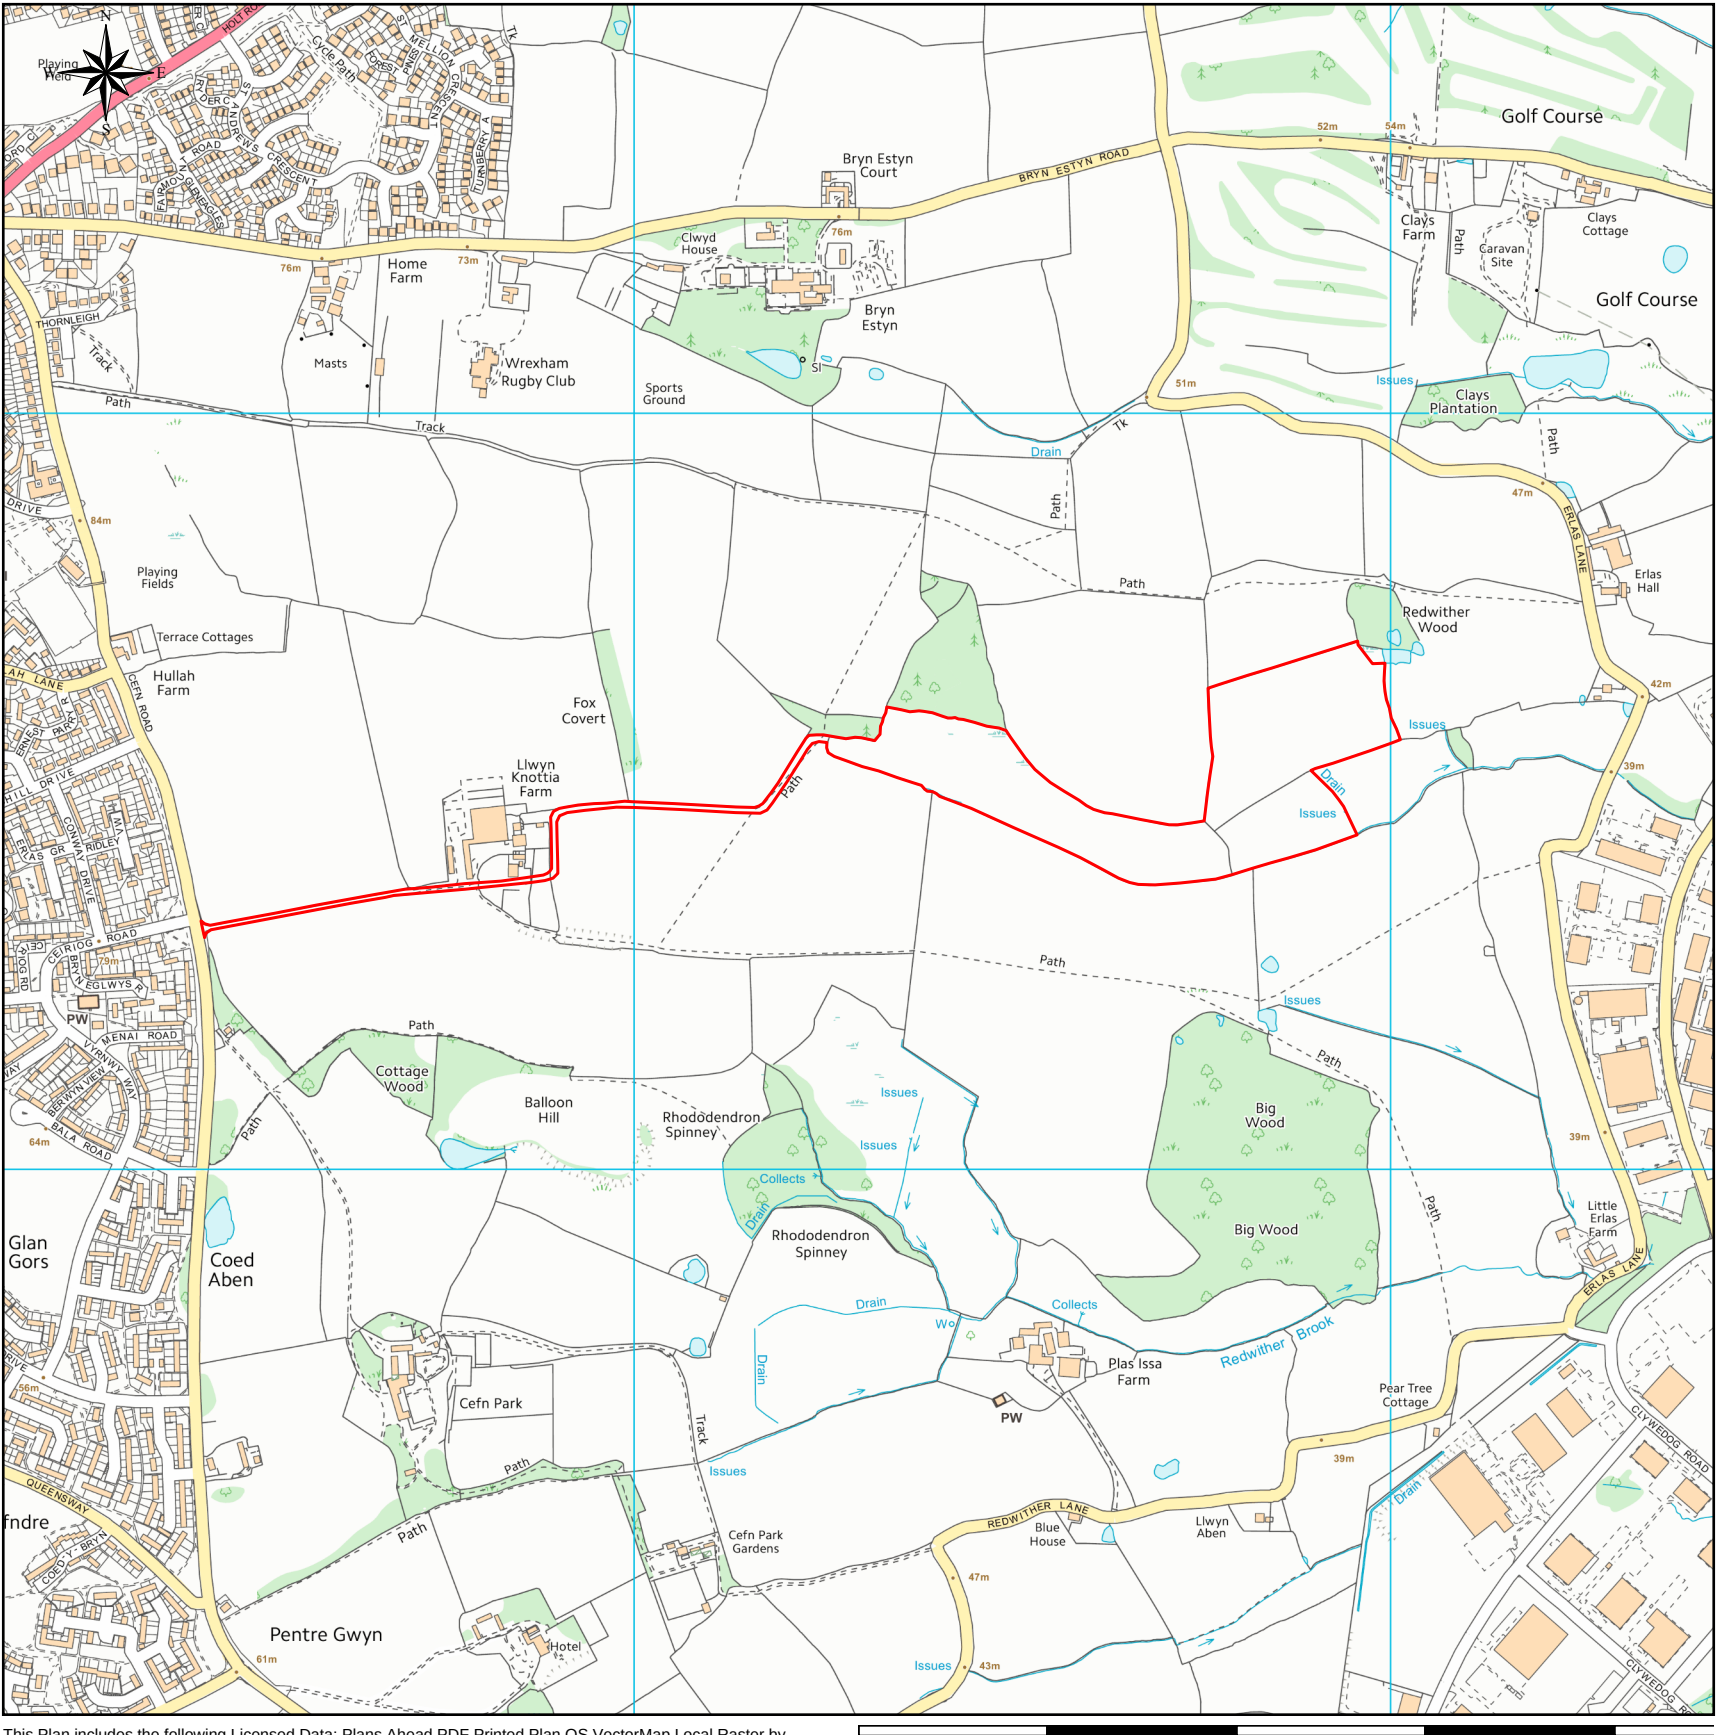

This Plan includes the following Licensed Data: Plans Ahead PDF Printed Plan OS VectorMap Local Raster by the Ordnance Survey National Geographic Database and incorporating surveyed revision available at the date of production. Reproduction in whole or in part is prohibited without the prior permission of Ordnance Survey. The representation of a road, track or path is no evidence of a right of way. The representation of features, as lines is no evidence of a property boundary. © Crown copyright and database rights, 2015. Ordnance Survey 0100031673

0m 250m 500m 750m 1000m

Scale: 1:10000, paper size: A3

Postcode: LL13 9UD