


Appendix AV D: Initial Transport Assessment Access Drawings

Drawing TPMA5021_002 – Proposed Site Access 2

Drawing TPMA5021_003 – Proposed Site Access 3

Drawing TPMA5021_005 – Proposed Site Access 1

Drawing TPMA5021_004 – Proposed Site Access Overview

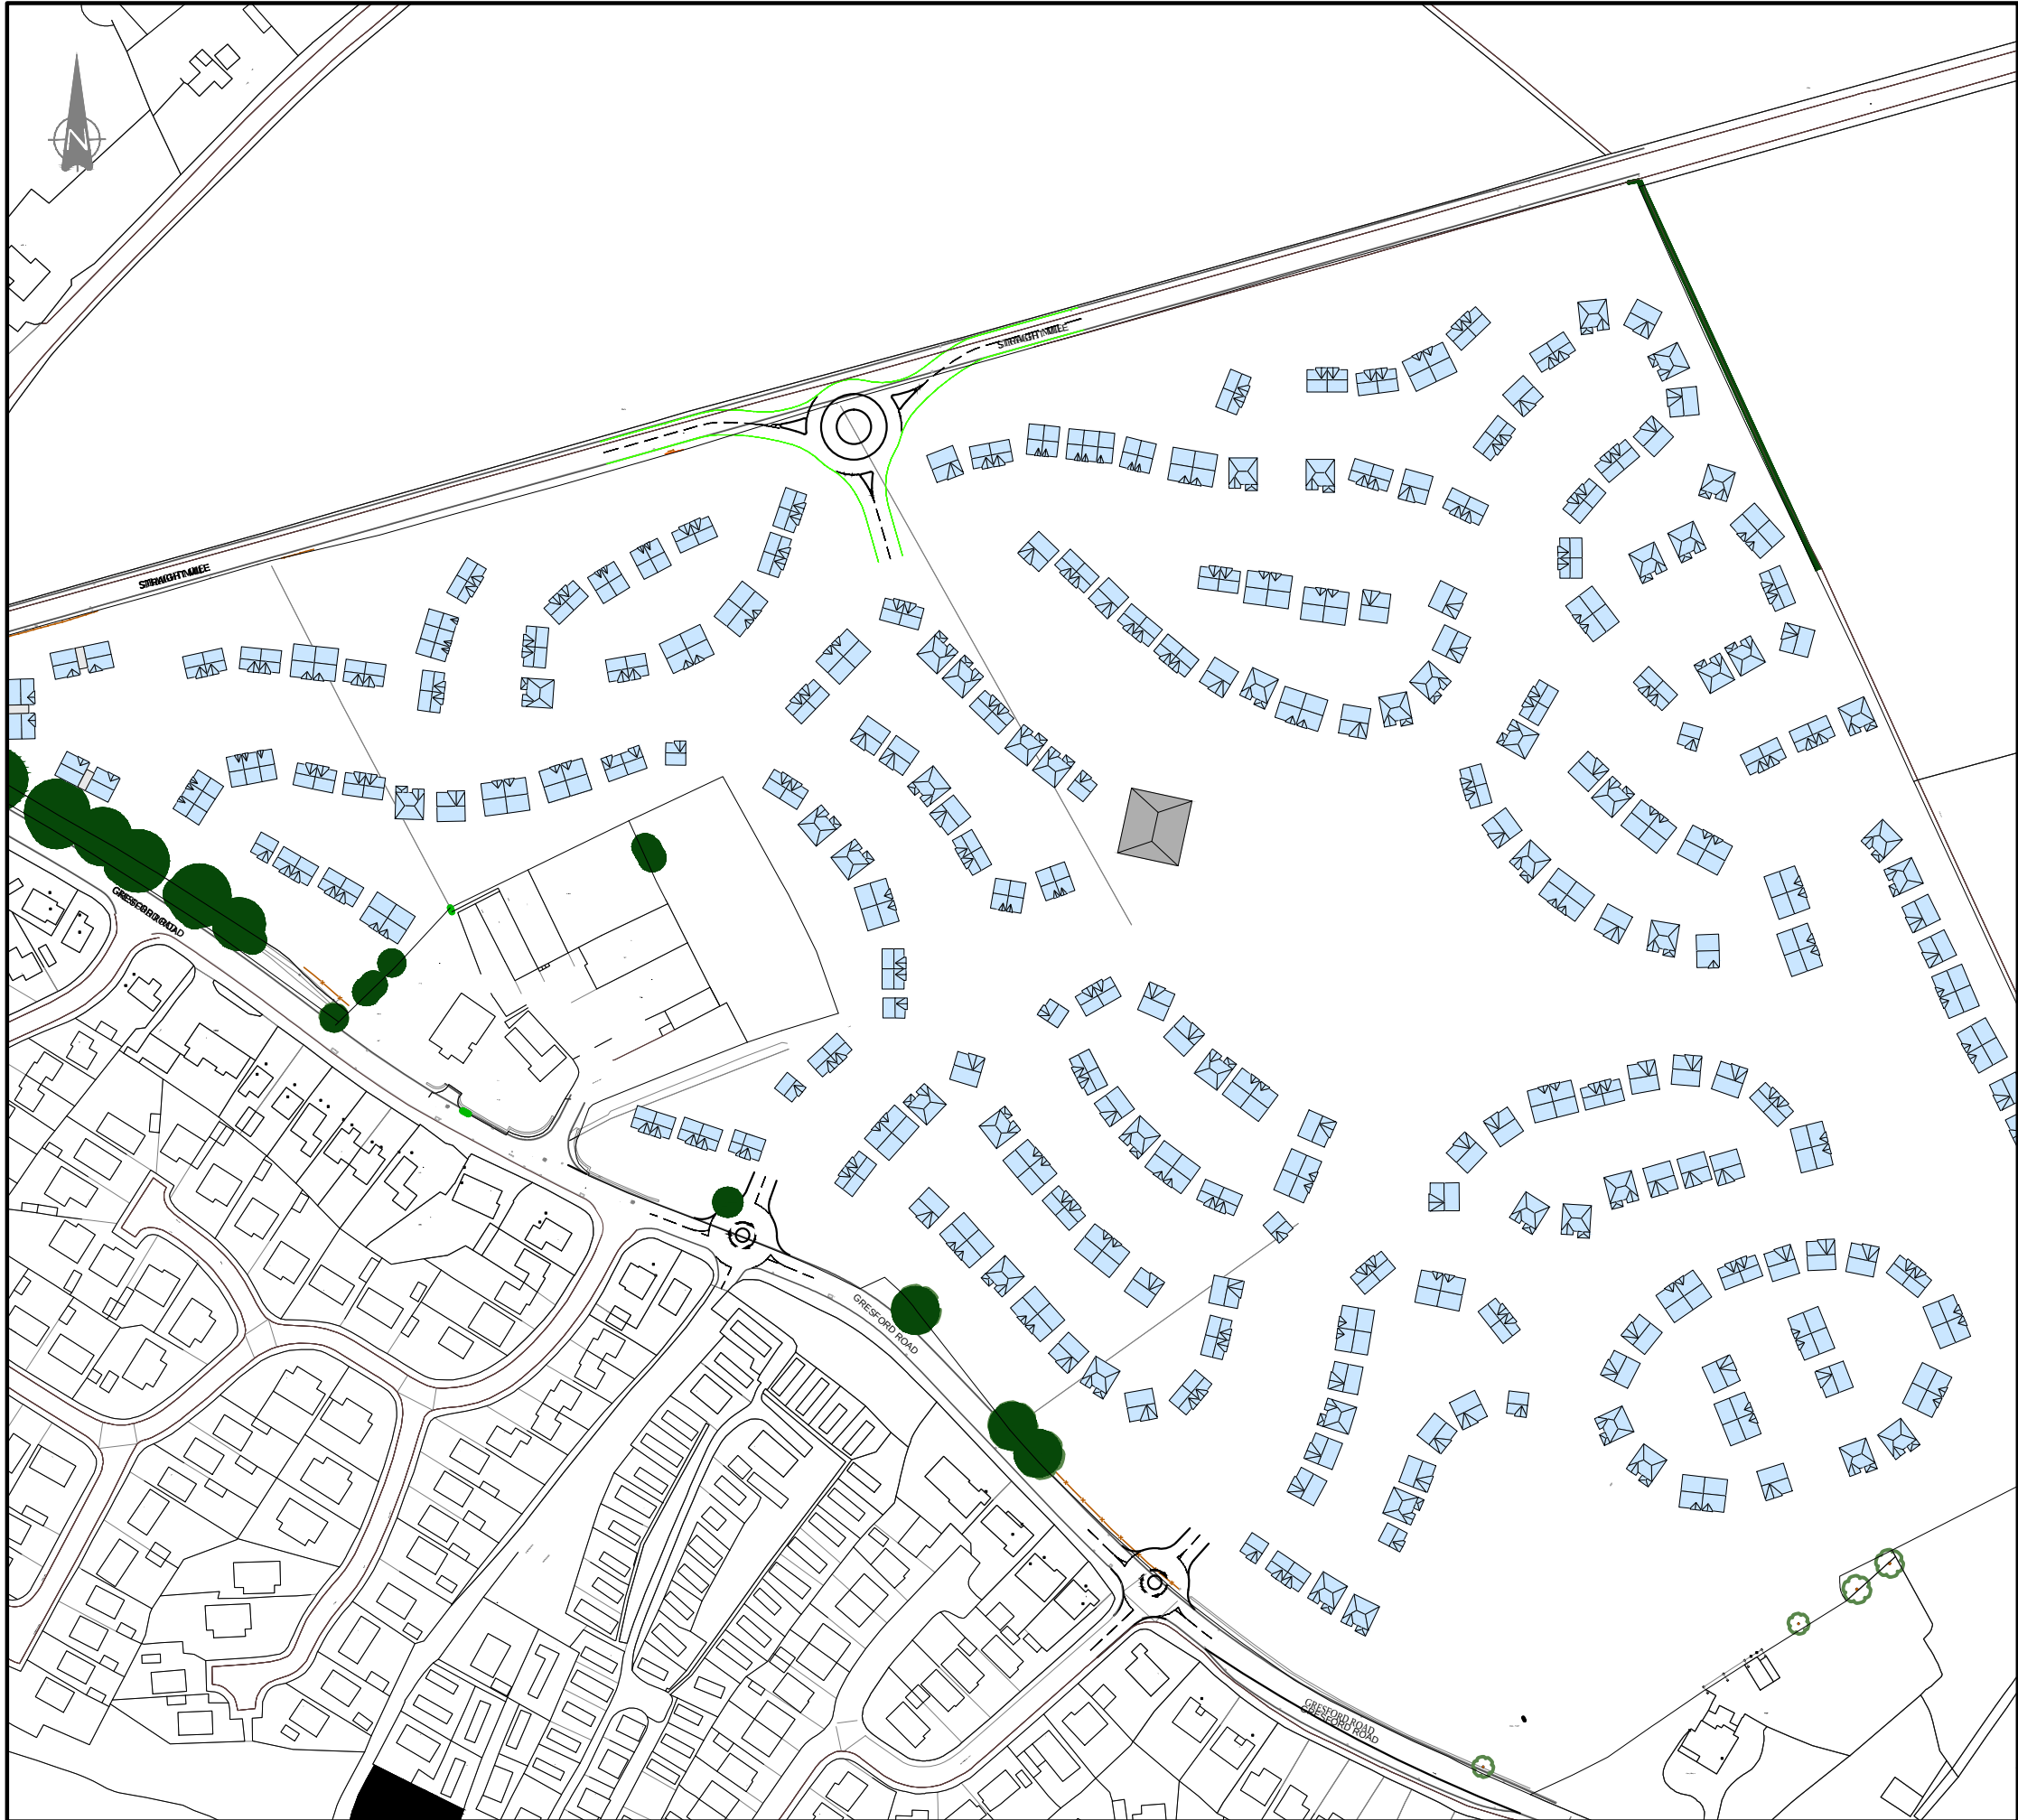

KEY:

Rev:	Description:	Date:	By:	Chkd:
------	--------------	-------	-----	-------



Curtins Consulting Ltd,
10 Oxford Court, Bishopgate, Manchester, M2 3WQ
t: 0161 236 2394
e: manchester@curtins.com
www.curtins.com

Structures • Civils • Environmental • Infrastructure • Transport Planning • Sustainability • Expert Advisory Services
Birmingham • Bristol • Cardiff • Douglas • Edinburgh • Kendal • Leeds • Liverpool • London • Manchester • Nottingham


Status:	PRELIMINARY
---------	-------------

Project:	HOME FARM RESIDENTIAL DEVELOPMENT, LLAY
----------	--

Drg Title:	PROPOSED SITE ACCESS OVERVIEW
------------	----------------------------------

Scale:	Size:	First Issue:	Drawn:	Checked:
1:2000	A3	10.10.2014	MF	KY

Drg No:	Rev:
TPMA5021_004	/

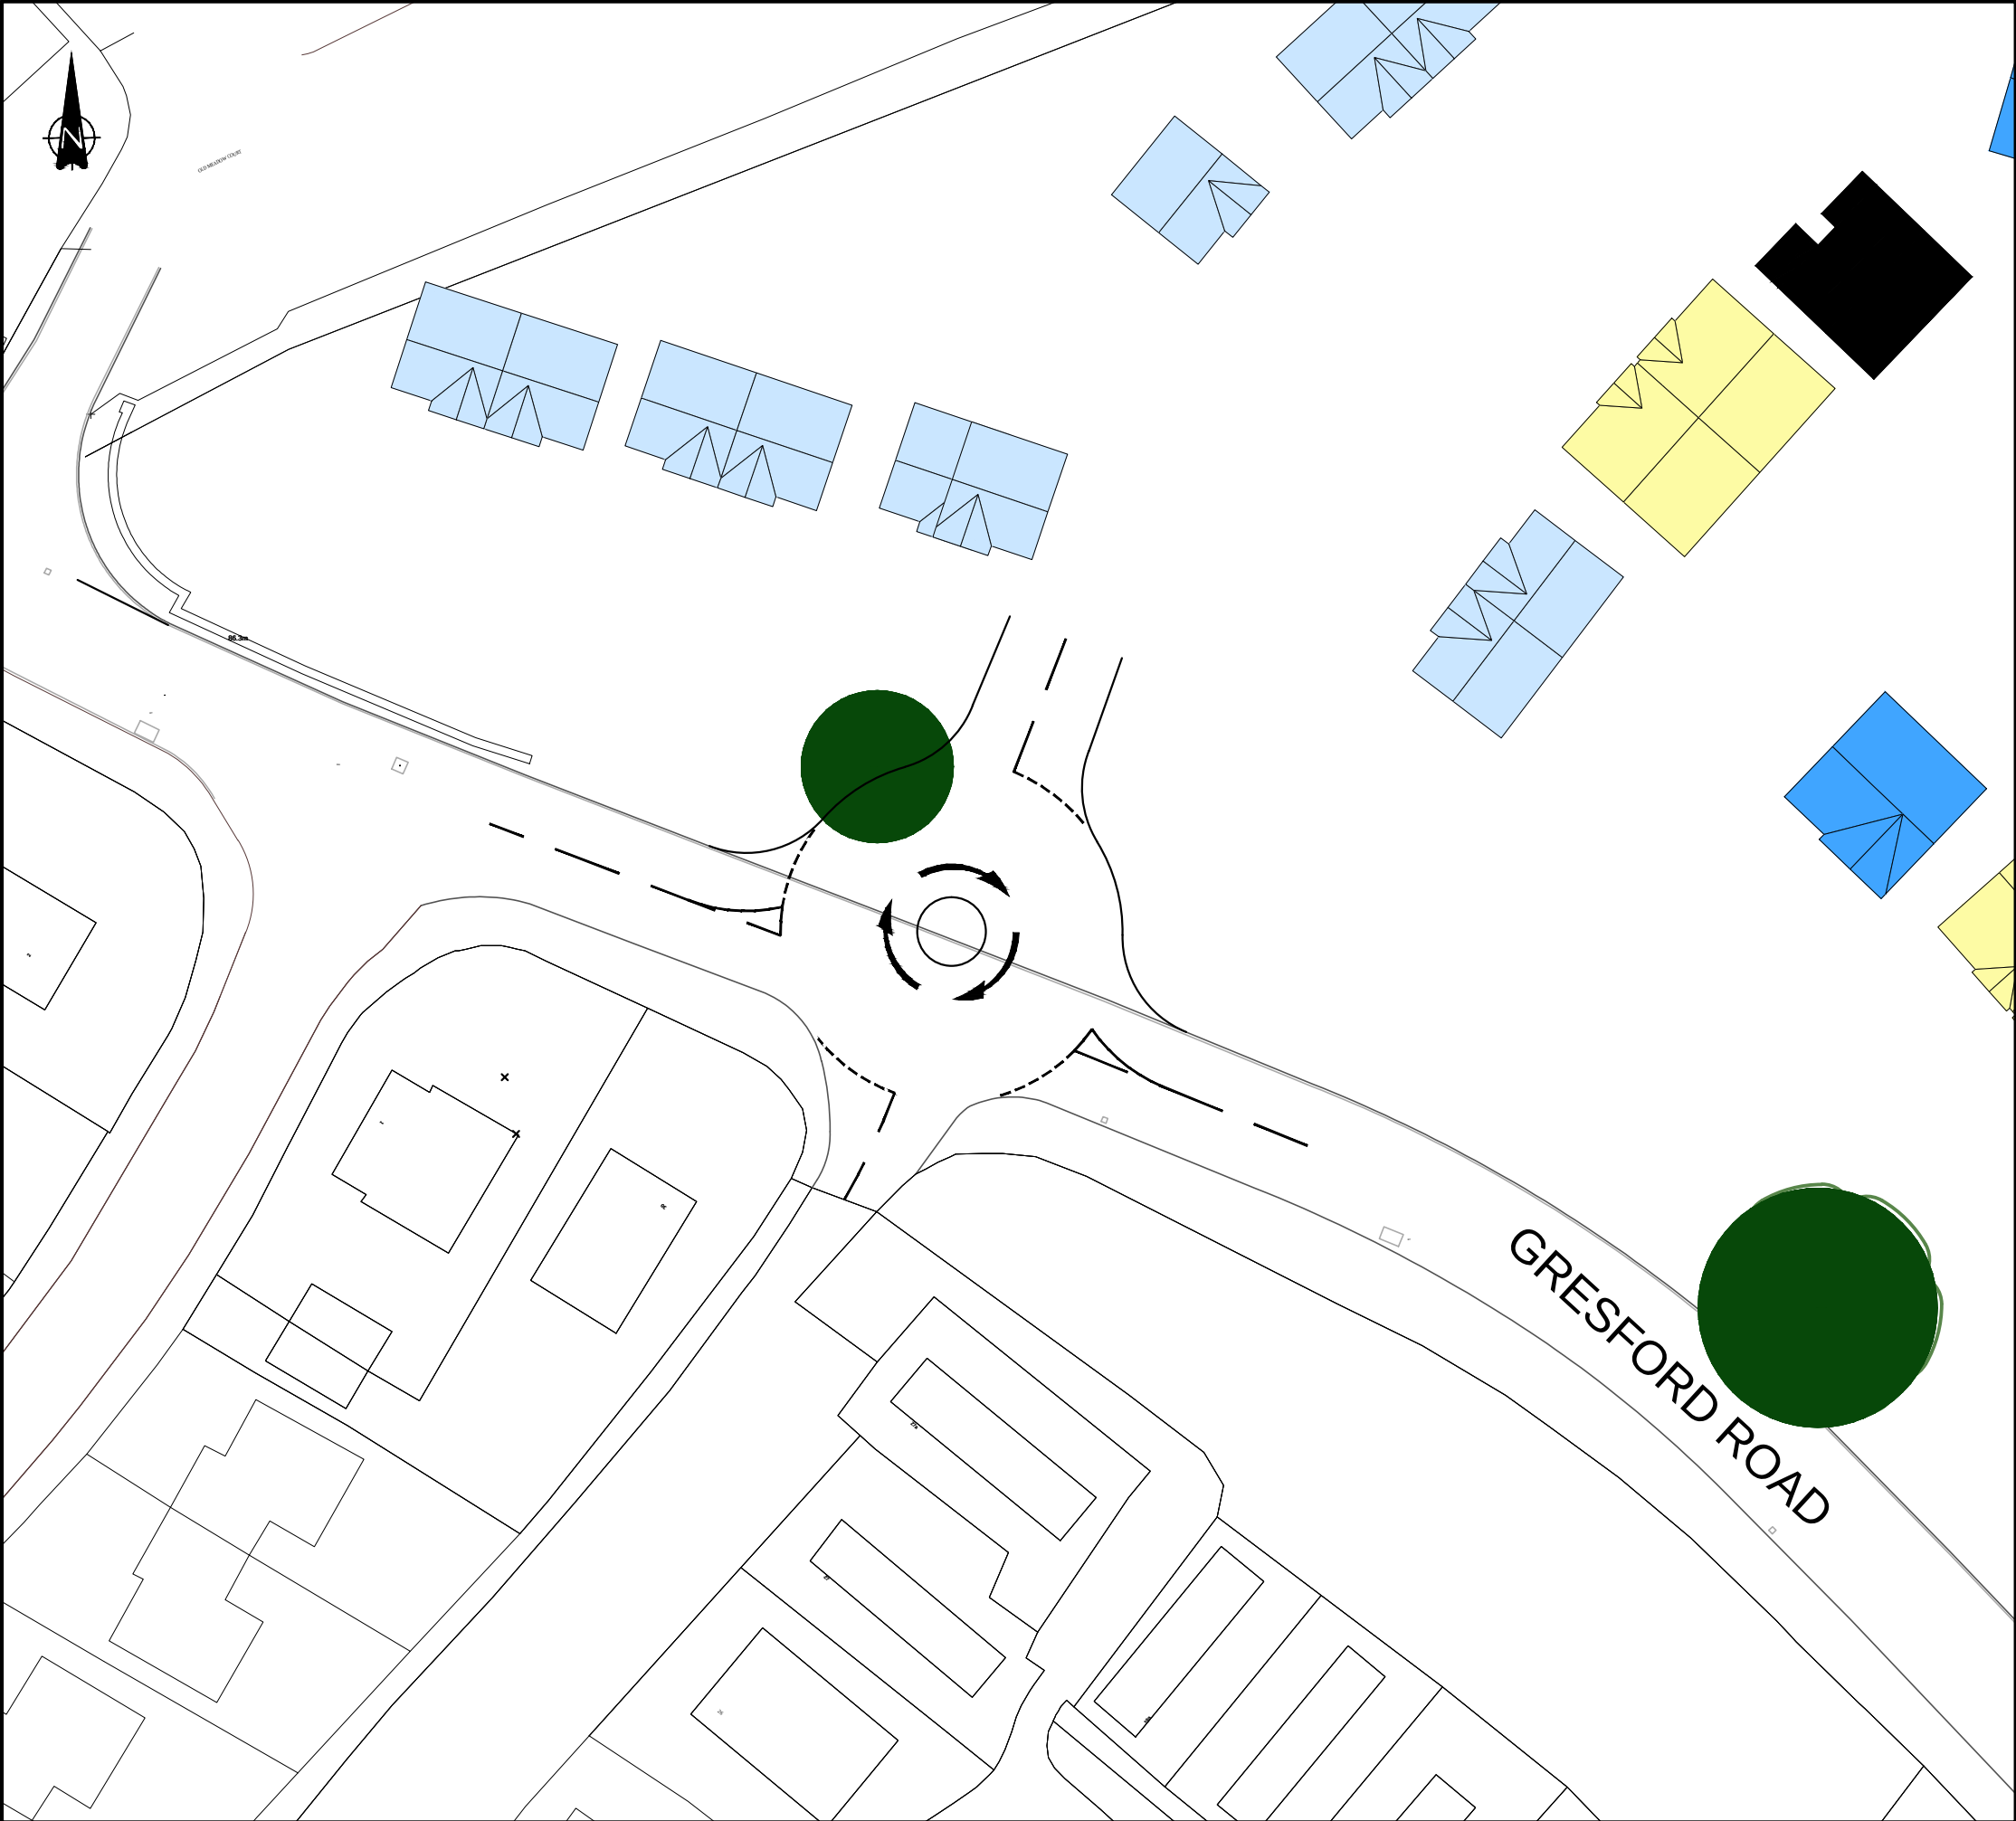

- KEY:
- 4.5m x 40m Visibility Splay
 - 4.5m x 25m Visibility Splay
 - 4.5m x 15.5m Visibility Splay

Rev:	Description:	Date:	By:	Chkd:
------	--------------	-------	-----	-------



Curtins Consulting Ltd,
10 Oxford Court, Bishopgate, Manchester, M2 3WQ
t: 0161 236 2394
e: manchester@curtins.com
www.curtins.com

Structures • Civils • Environmental • Infrastructure • Transport Planning • Sustainability • Expert Advisory Services
Birmingham • Bristol • Cardiff • Douglas • Edinburgh • Kendal • Leeds • Liverpool • London • Manchester • Nottingham


Status: PRELIMINARY

Project: HOME FARM RESIDENTIAL DEVELOPMENT, LLAY

Drg Title: PROPOSED SITE ACCESS 2

Scale:	Size:	First Issue:	Drawn:	Checked:
NTS	A3	10.10.2014	MF	KY

Drg No:	Rev:
TPMA5021_002	/

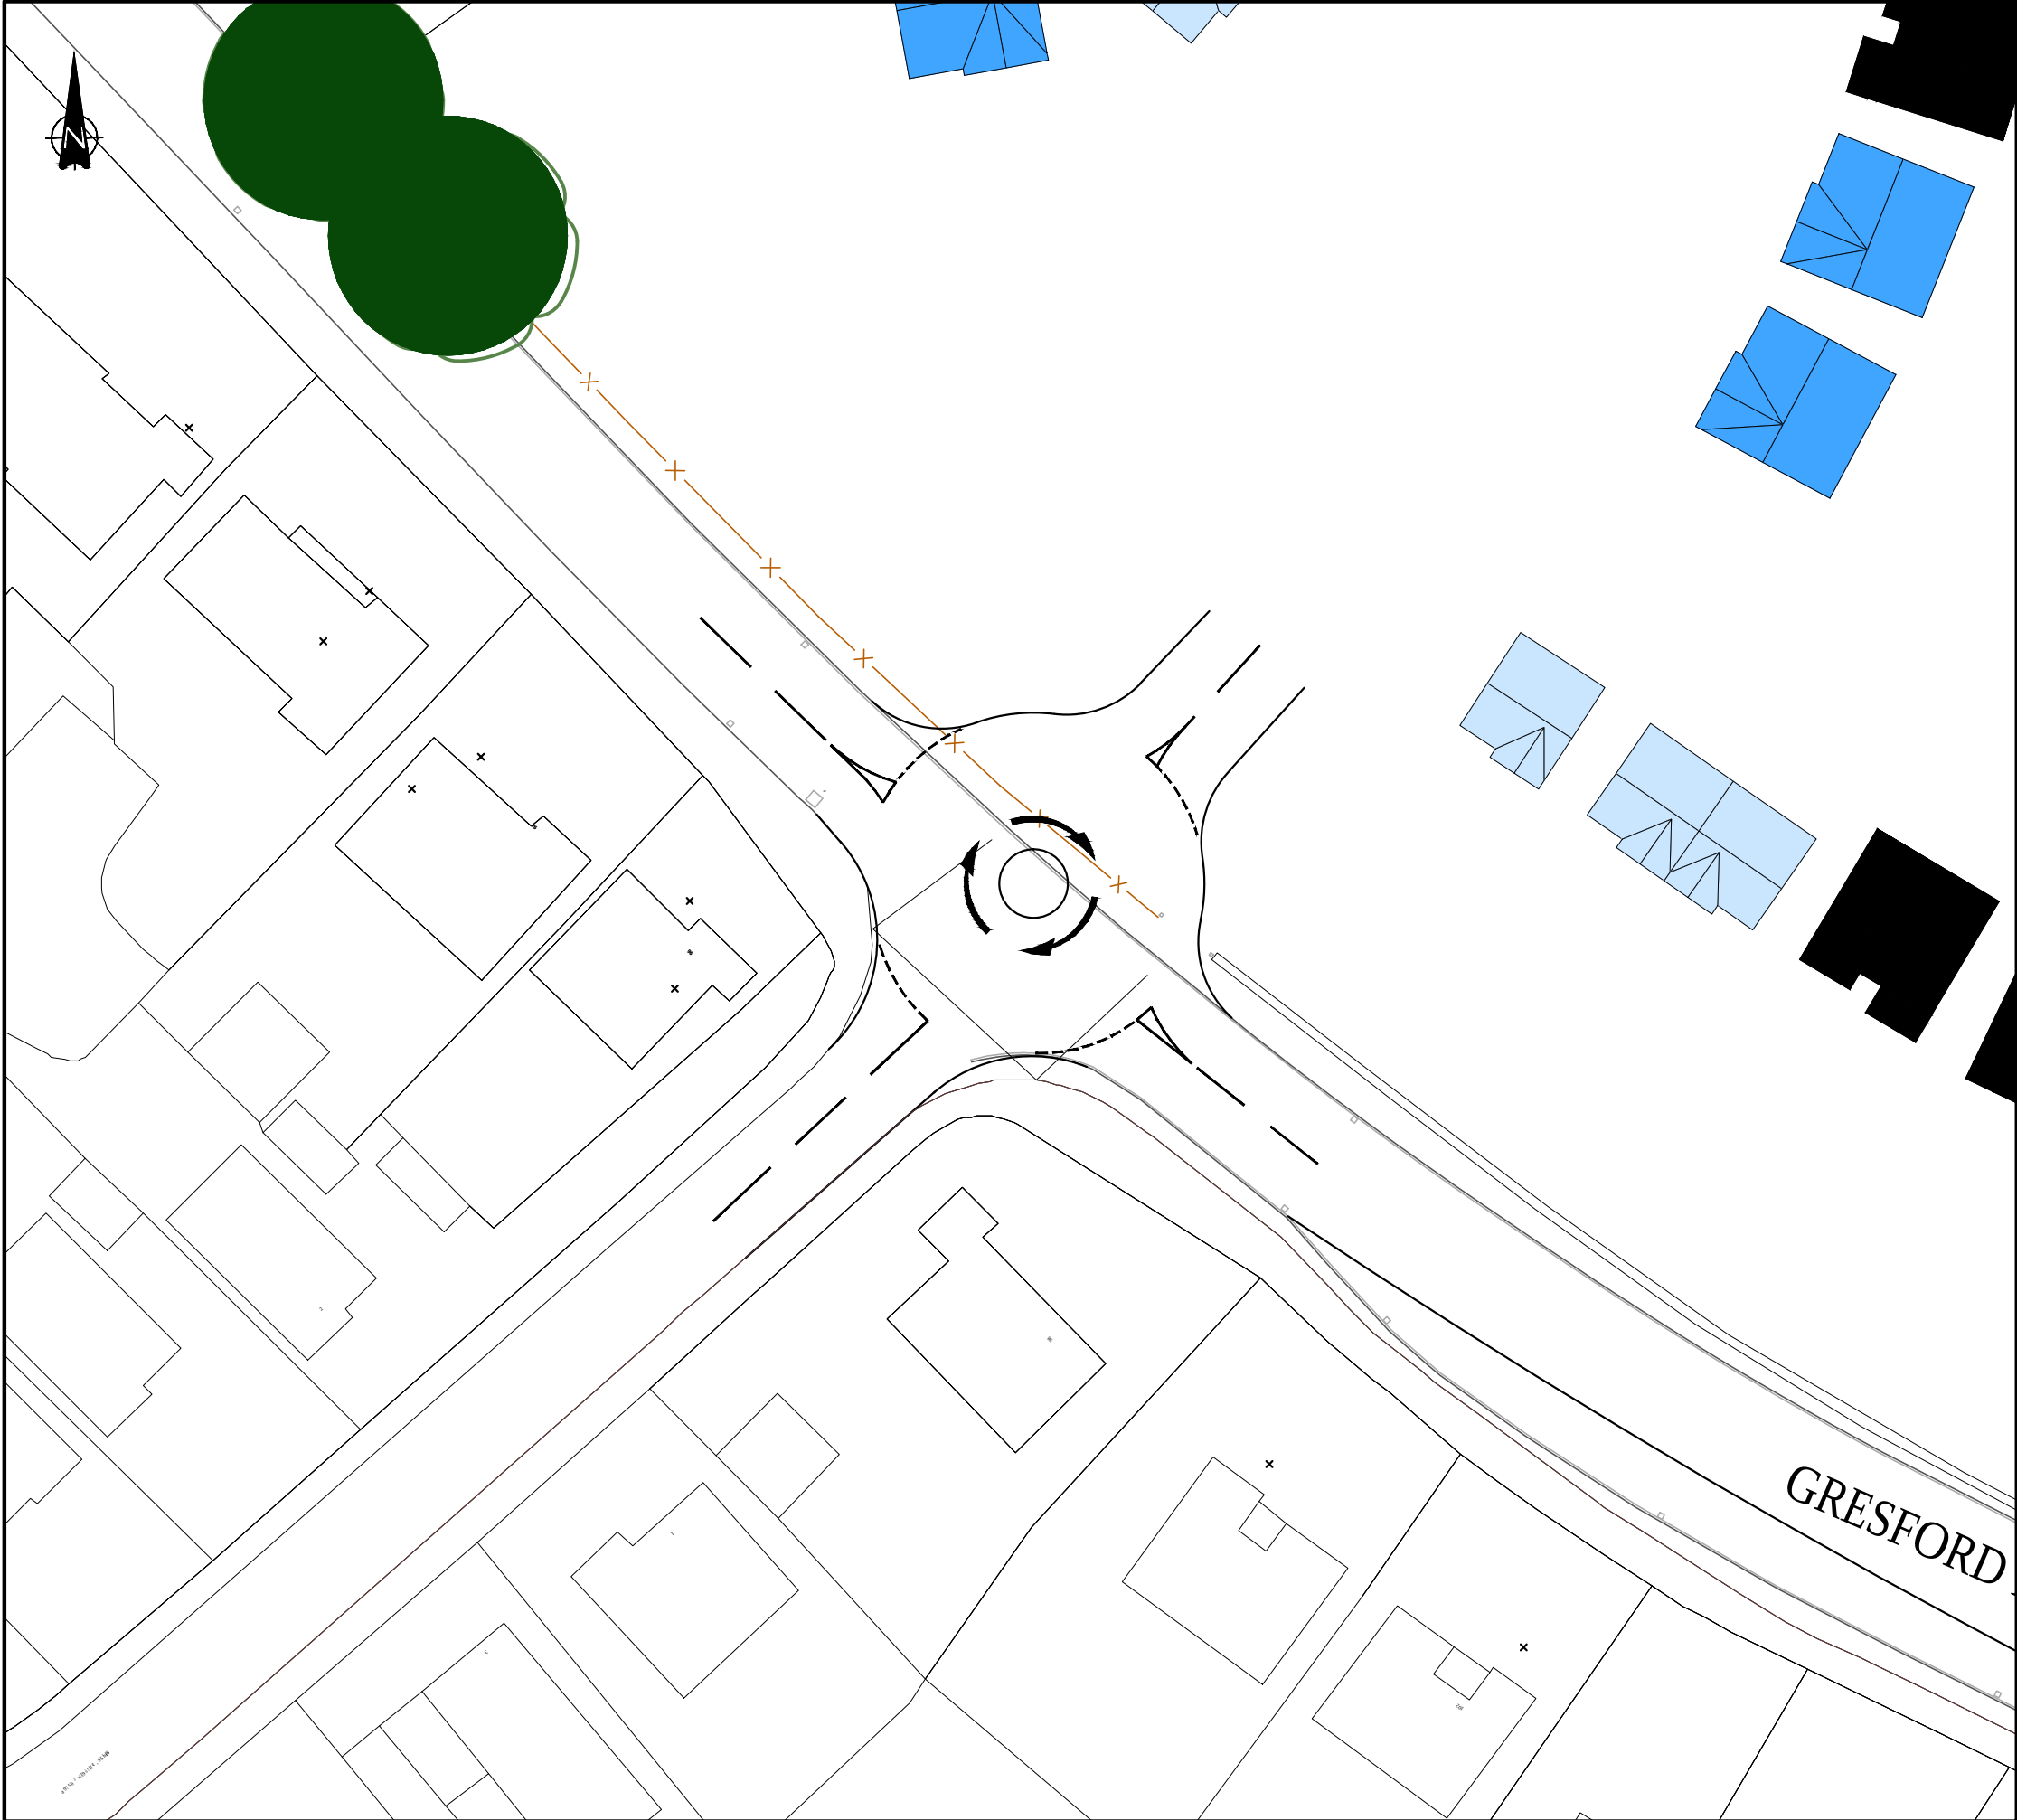

KEY:	
	4.5m x 40m Visibility Splay
	4.5m x 25m Visibility Splay
	4.5m x 17m Visibility Splay

Rev:	Description:	Date:	By:	Chkd:
------	--------------	-------	-----	-------



Curtins Consulting Ltd,
10 Oxford Court, Bishopgate, Manchester, M2 3WQ
t: 0161 236 2394
e: manchester@curtins.com
www.curtins.com

Structures • Civils • Environmental • Infrastructure • Transport Planning • Sustainability • Expert Advisory Services
Birmingham • Bristol • Cardiff • Douglas • Edinburgh • Kendal • Leeds • Liverpool • London • Manchester • Nottingham


Status:	PRELIMINARY
---------	-------------

Project:	HOME FARM RESIDENTIAL DEVELOPMENT, LLAY
----------	--

Drg Title:	PROPOSED SITE ACCESS 3
------------	------------------------

Scale:	Size:	First Issue:	Drawn:	Checked:
NTS	A3	10.10.2014	MF	KY

Drg No:	TPMA5021_003	Rev:	/
---------	--------------	------	---

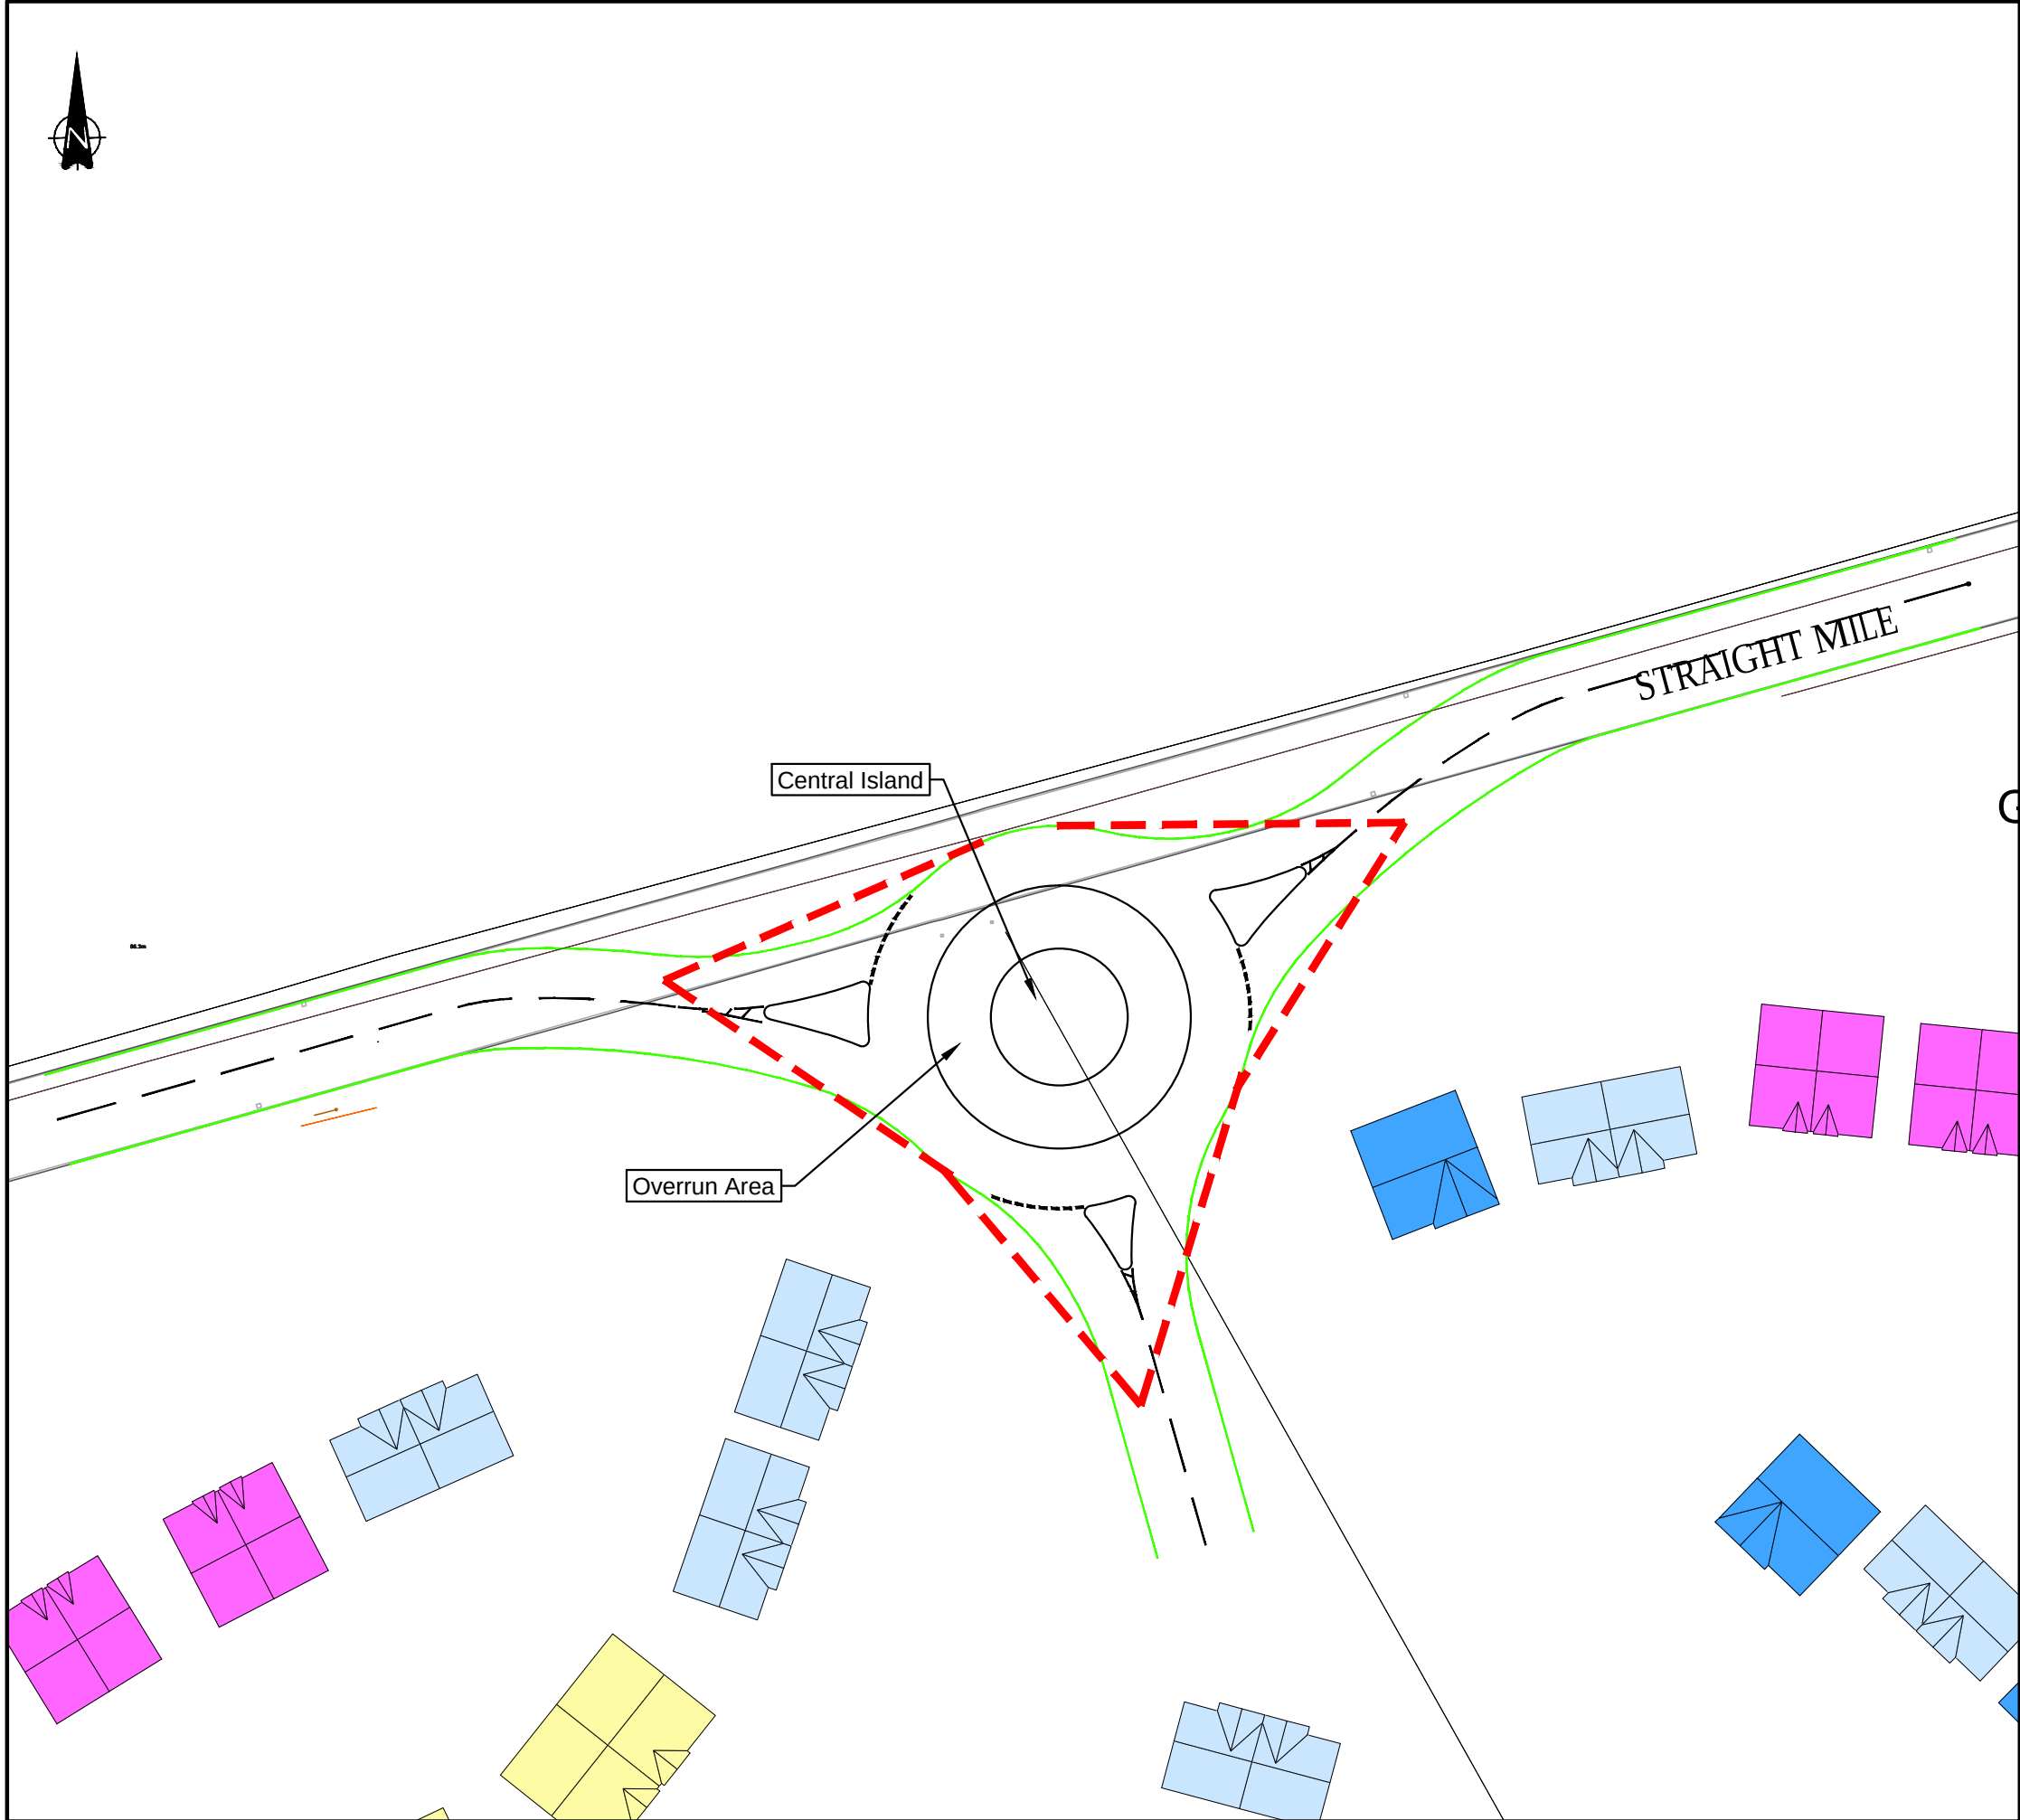

Key:

15m to tangent point visibility splay

Notes:

1. All drawing details subject to detailed design.

Rev:	Description:	Date:	By:	Chkd:
------	--------------	-------	-----	-------



Curtins Consulting Ltd,
10 Oxford Court, Bishopgate, Manchester, M2 3WQ
t: 0161 236 2394
e: manchester@curtins.com
www.curtins.com

Structures • Civils • Environmental • Infrastructure • Transport Planning • Sustainability • Expert Advisory Services
Birmingham • Bristol • Cardiff • Douglas • Edinburgh • Kendal • Leeds • Liverpool • London • Manchester • Nottingham

Status: PRELIMINARY

Project: HOME FARM RESIDENTIAL DEVELOPMENT, LLAY

Drg Title: PROPOSED SITE ACCESS 1

Scale:	Size:	First Issue:	Drawn:	Checked:
1:500	A3	21.11.2014	MF	KY

Drg No:	Rev:
TPMA5021_005	/