
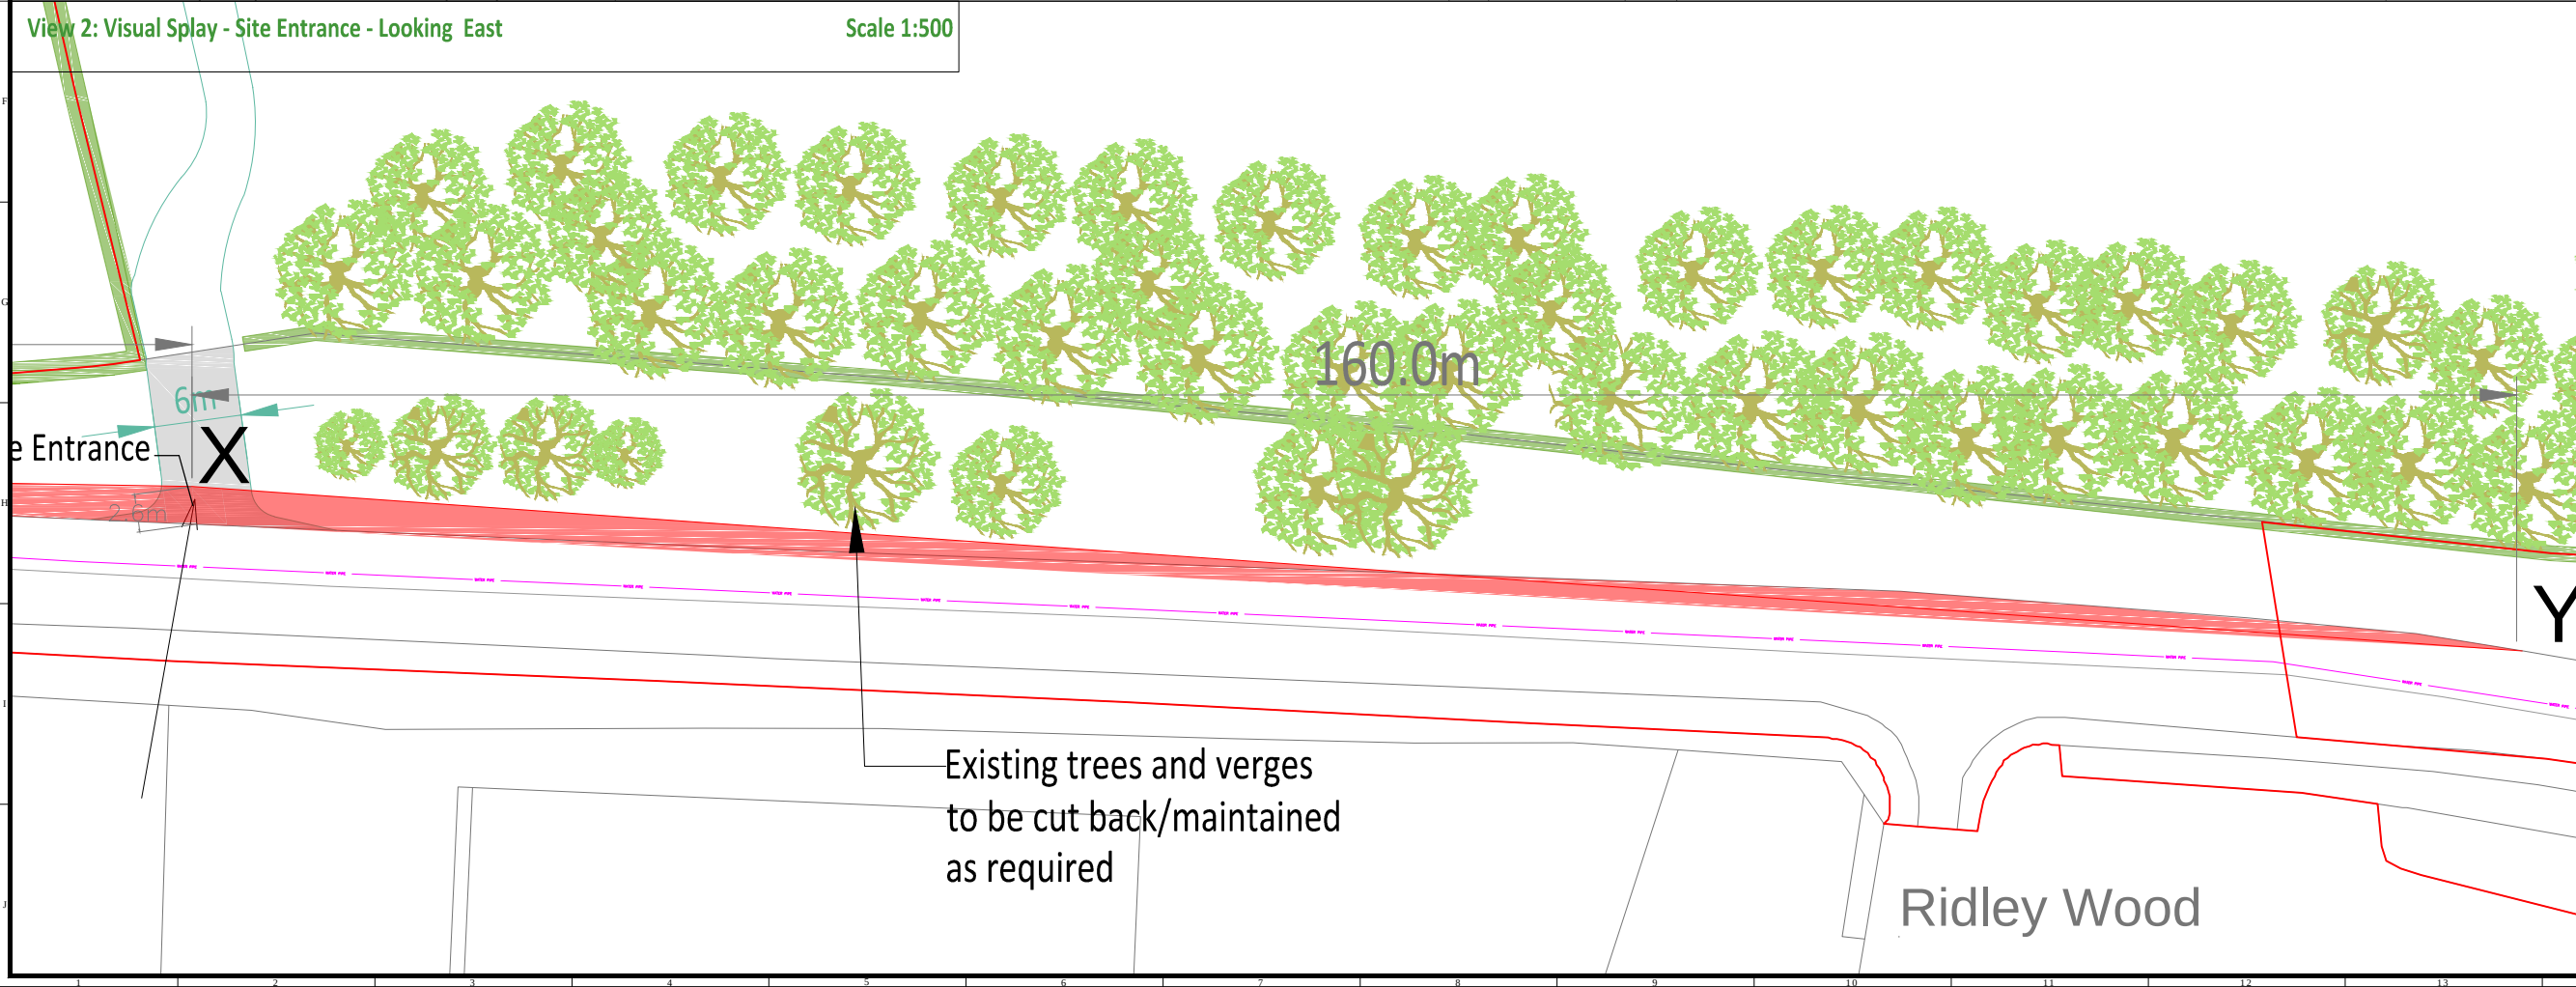


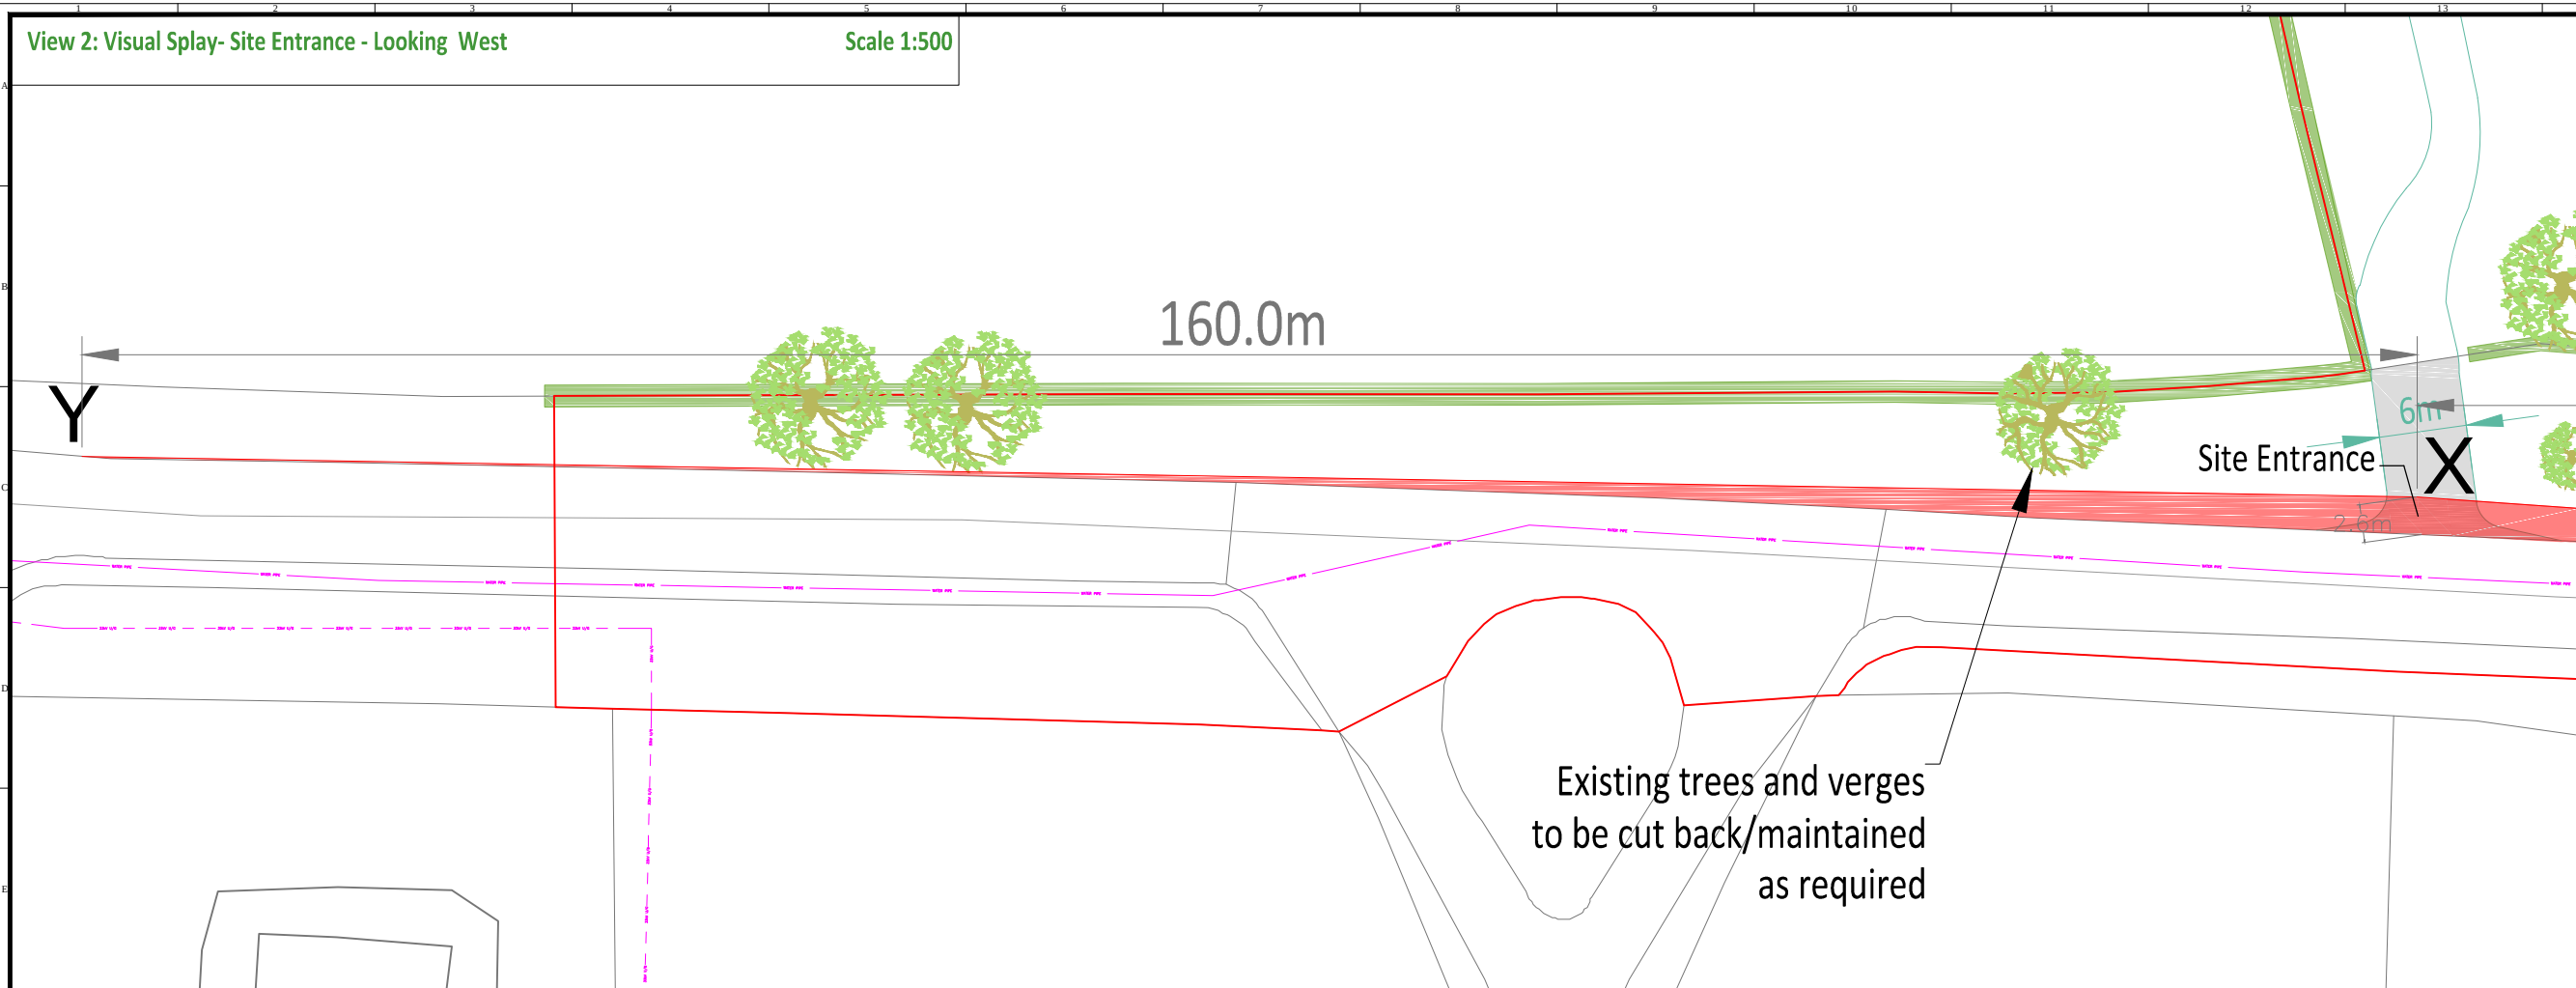

TGC-SITE-DESIGN

GENERAL NOTES

A. DO NOT SCALE FROM THIS DRAWING

B. ALL DIMENSIONS ARE IN METERS UNLESS NOTED OTHERWISE.

Legend:

Visibility Envelope

6m

2.6m

0m 20m

TGC
renewables

Designed by TGC Renewables

Project Title
226-04-PV Gourton Hall

Drawing Title
Site Design

Drawing Path

Drawn SC	Checked JJ	Approved RA
Scale 1:500	Paper Size A3	Status Draft
Date 11/2/2015 3:05 PM	Rev B1	