



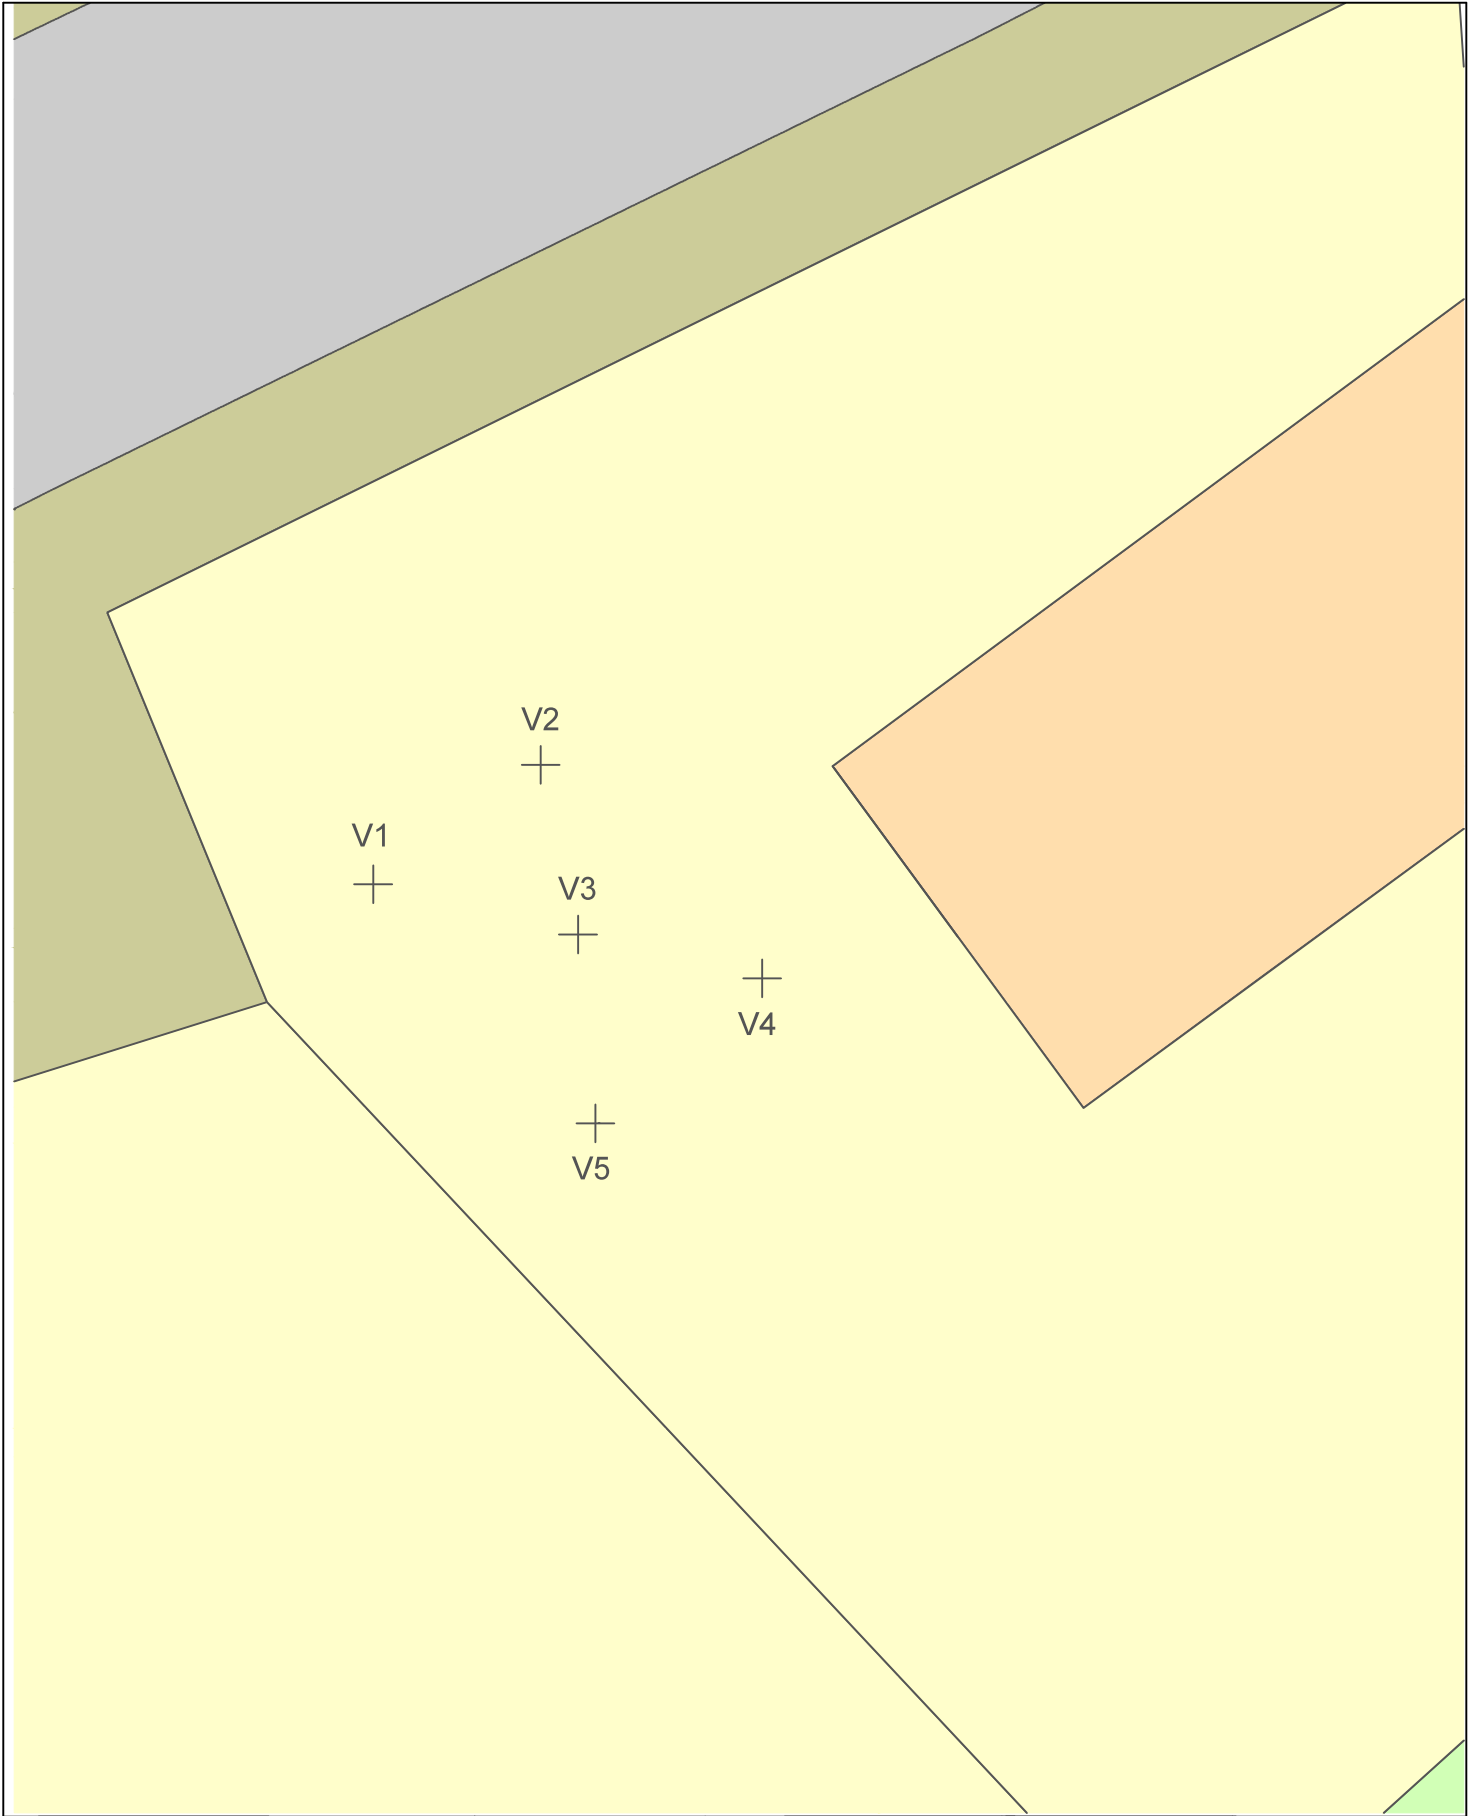

LEGEND

REVISIONS

No	Date	Description	By

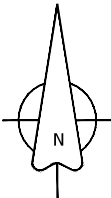

Client Name:
The New Glyn Valley Tramway and Industrial Heritage Trust

Site Name: Former Glyn Ceiriog Highways Depot, Llanelwyr			
Project Title: Validation Testing			
Scale: 1:100	Date: Oct 2015	Drawn By: AH	Checked: NP
Drawing Title: Validation Samples - Location Plan			
DWG No: 001	Job No: AC00036	Rev: 00	