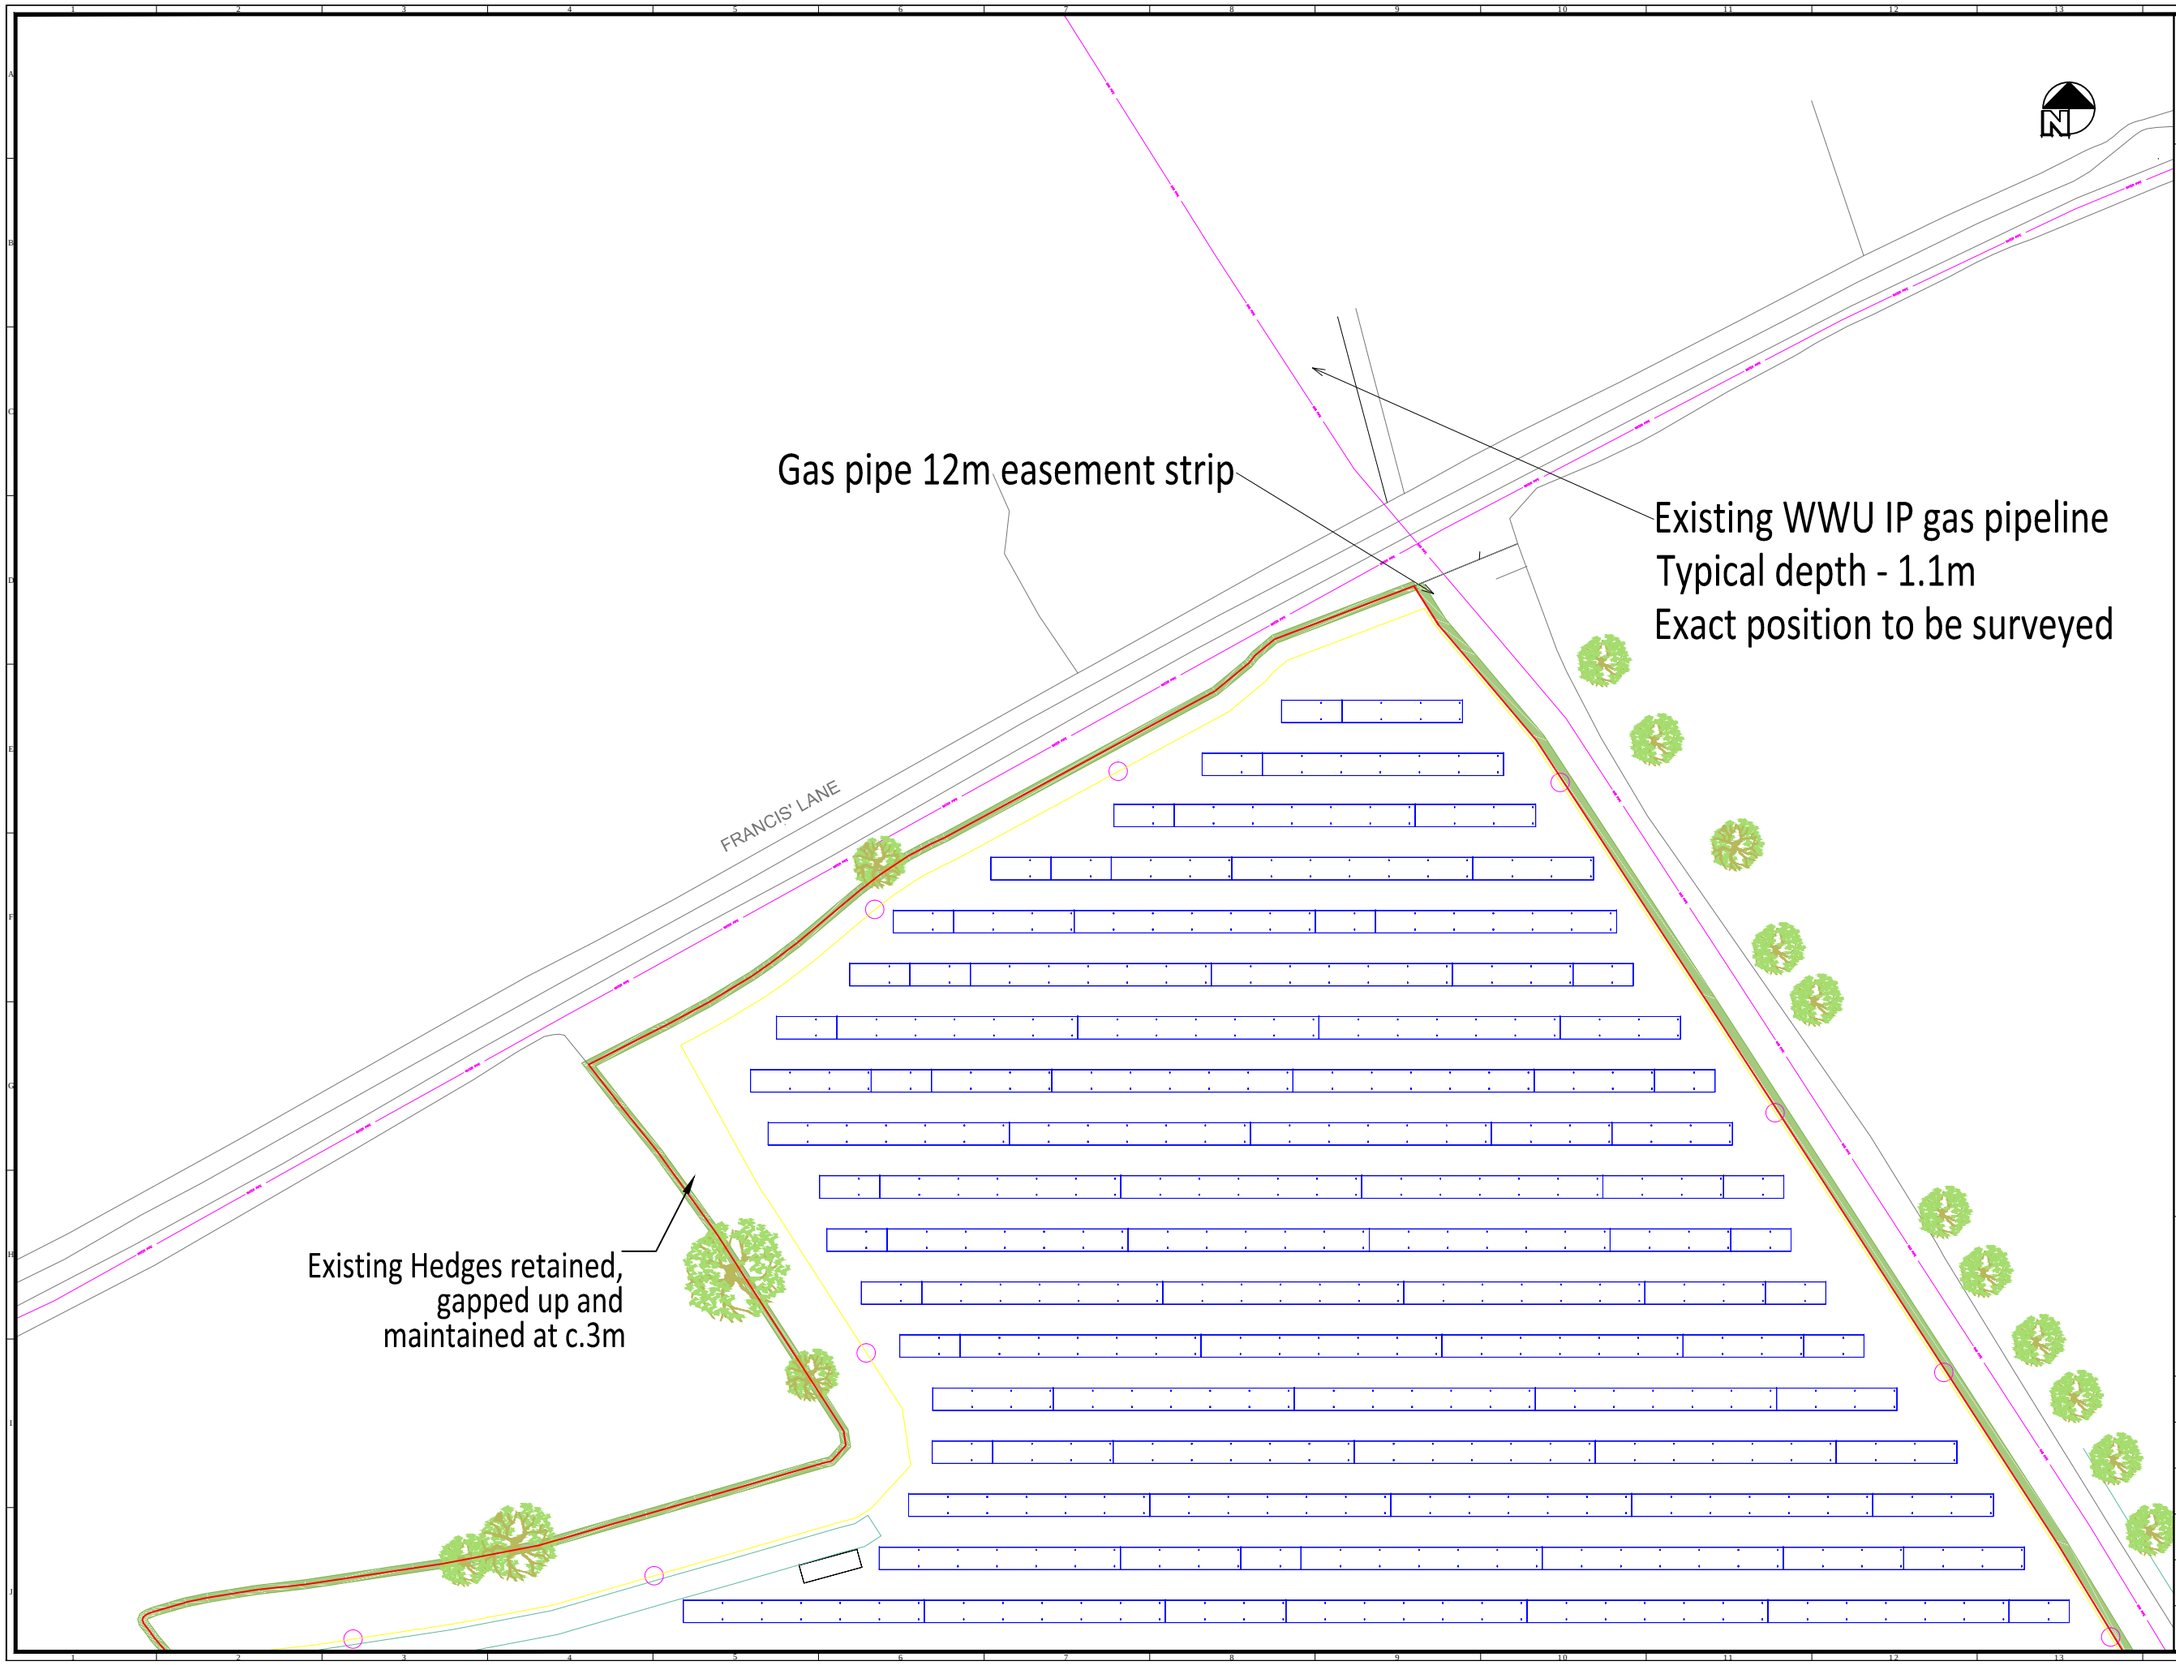



TGC-SITE-DESIGN

GENERAL NOTES

A. DO NOT SCALE FROM THIS DRAWING
B. ALL DIMENSIONS ARE IN METERS UNLESS NOTED OTHERWISE.

System Info:

| | | |
|---|---|---|
| Module Rating: | 280Wp | 320Wp |
| System Size*: | 5.61MWp | 6.41MWp |
| Area Bounded by Fence: | 10.2ha | |
| Area of Site: | 12.6ha | |

*Precise module rating cannot be specified at this stage and will be selected based on market availability post consent. Site capacity above shows system size based on typical low and high panel rating specification being used. Range of panel ratings are achieved with the same physical panel dimensions given above.

**Legend:**

- Existing Services
- Grid Balancing Equipment Container
- Inverter Cabin
- 33kV Substation
- Switchgear Housing
- Comms Building
- 4m CCTV Poles
- Site Boundary
- 80 PV Modules
- 40 PV Modules
- 20 PV Modules
- Fence
- Track
- Public Rights of Way
- Gas Easement Area
- Trees
- Existing Landscaping
- New Landscaping

| Rev | Details |
|---|---|
| A9 | Site fence moved back from Bryn Lane to reduce visual impact and addition of trees |

0m — 40 m

Designed by TGC Renewables

Project Title
**226-04-PV Gourton Hall**

Drawing Title
**Site Design**

Drawing Path

| Drawn | Checked | Approved |
|---|---|---|
| NM/SC | JJ | RA |
| Scale | Paper Size | Status |
| 1:1000 | A3 | Draft |
| Date | | Rev |
| 9/11/2015 9:45 AM | | A9 |