



SMALLER PLOT DOOR STYLES

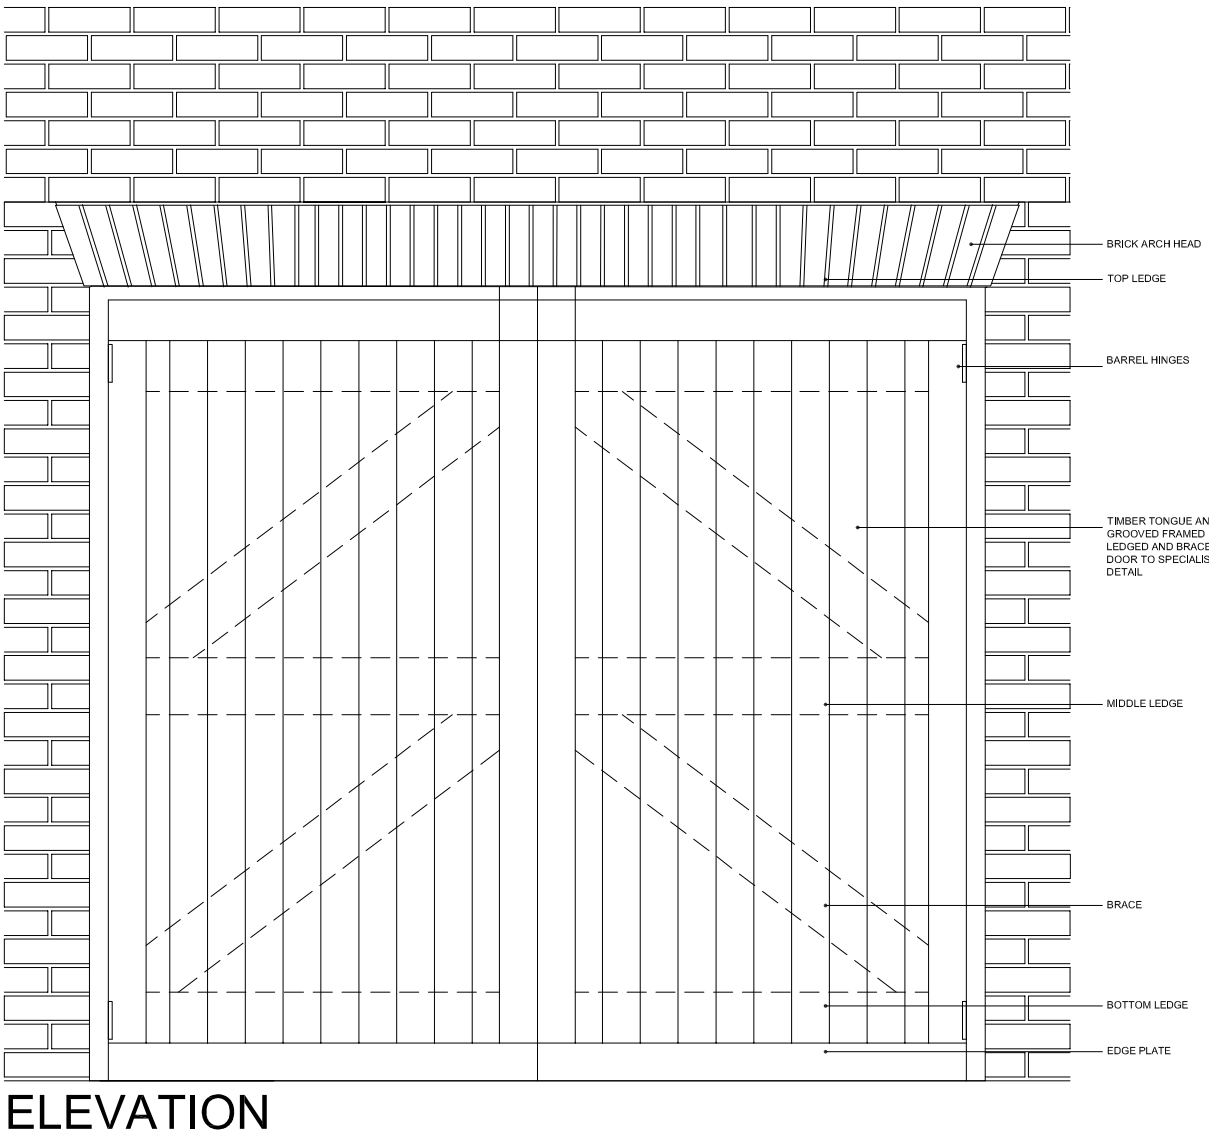

PLAN


TYPICAL SINGLE GARAGE DOOR DETAIL

LARGER PLOT DOOR STYLES

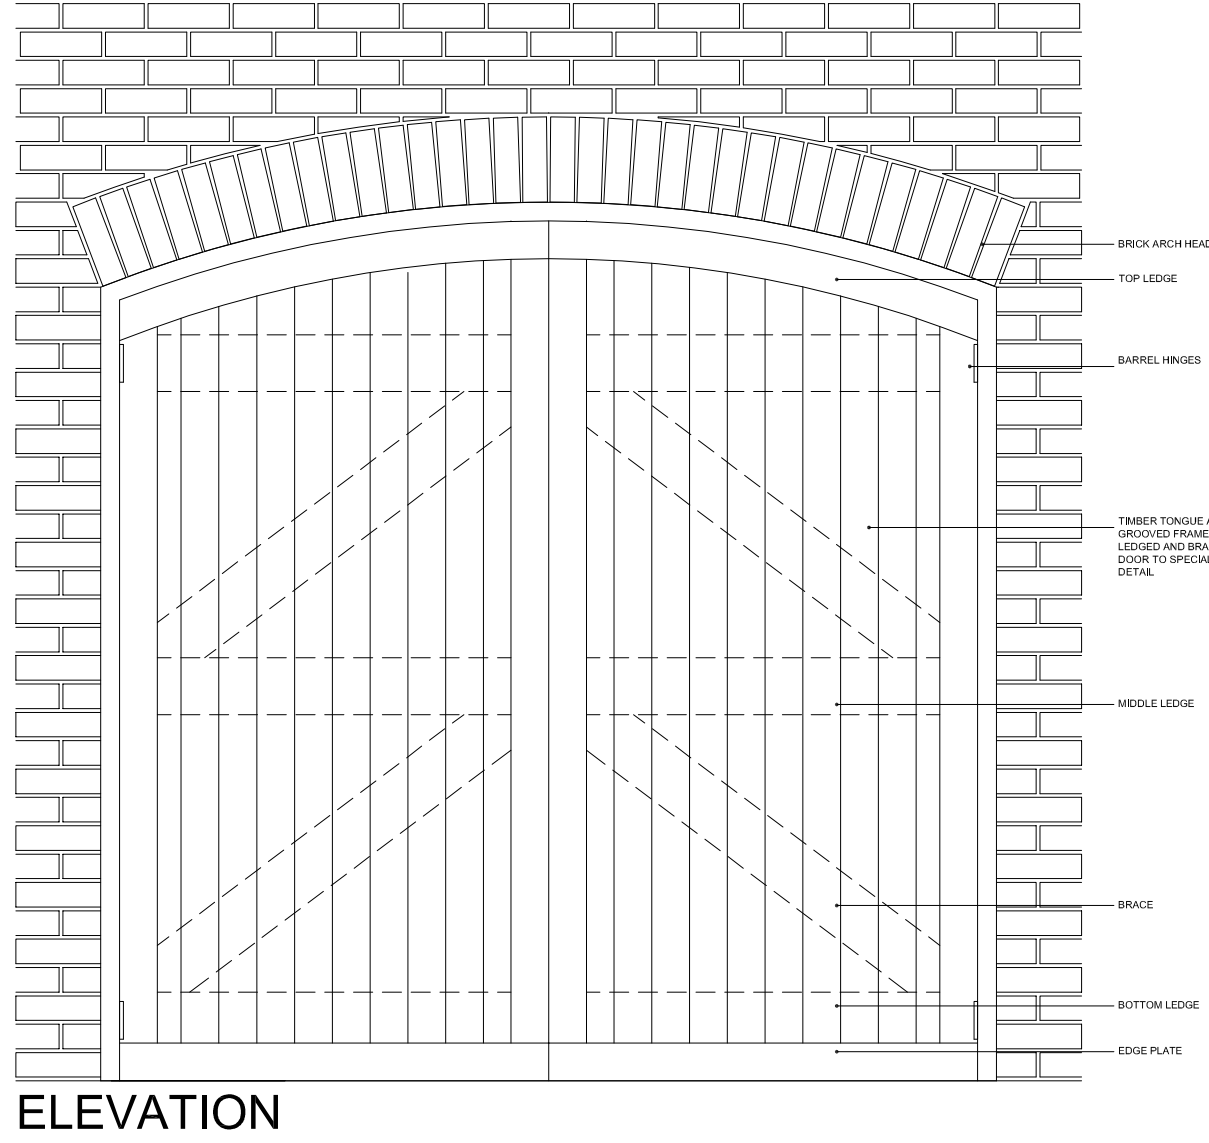

PLAN

TYPICAL SINGLE GARAGE DOOR DETAIL

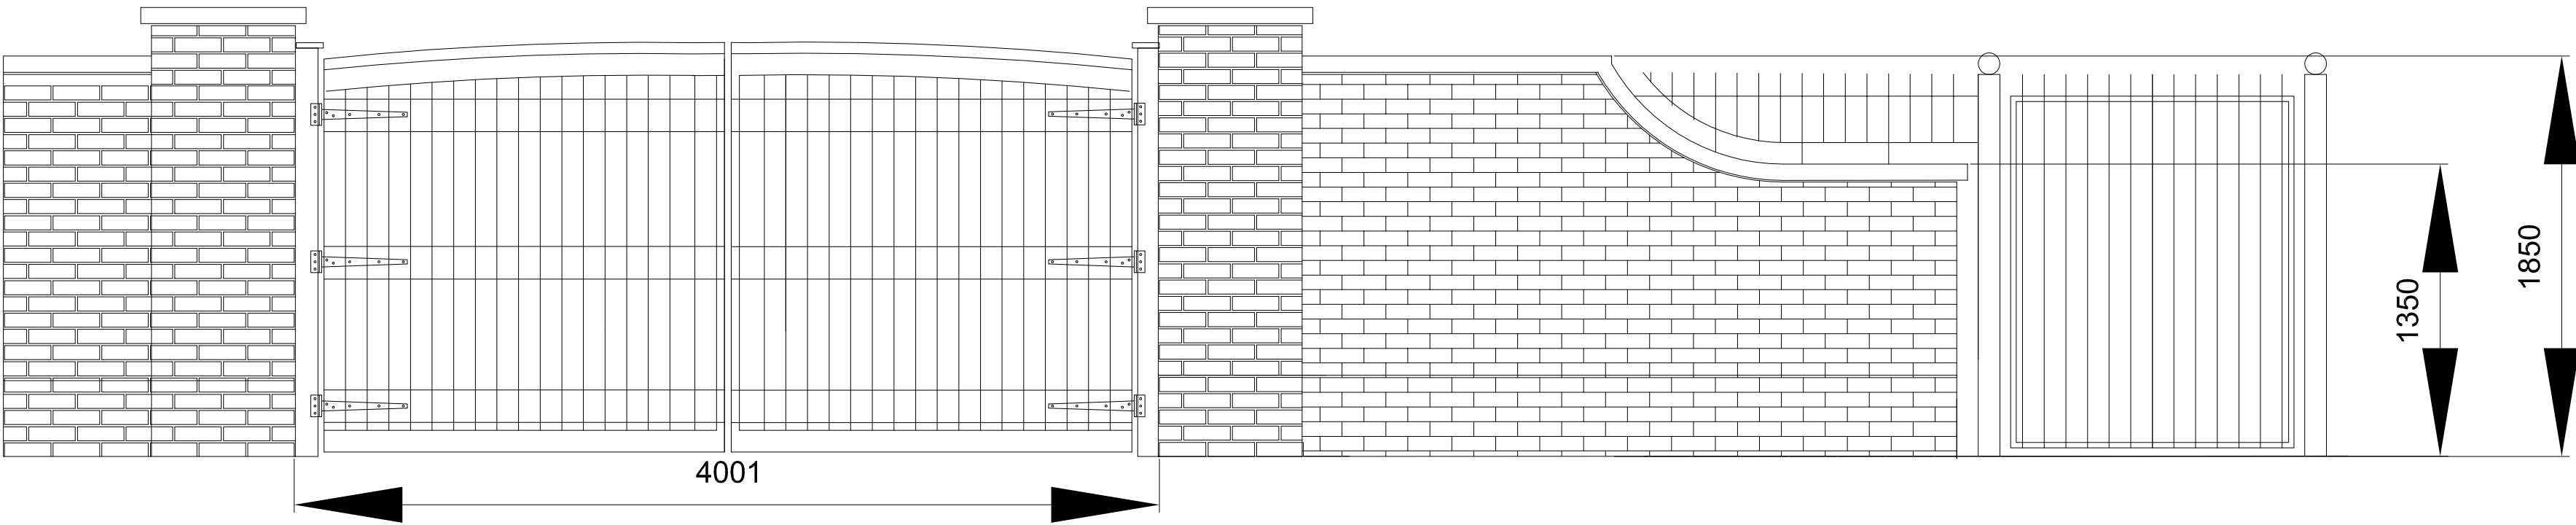

Copyright of this drawing is vested in the Architect and it must not be copied or reproduced without consent. Figured dimensions only are to be taken from this drawing. All contractors must visit the site and be responsible for taking and checking all dimensions relative to their work. HULME Upright Ltd are to be advised of any variation between drawings and site conditions. DO NOT SCALE OFF THIS DRAWING.....IF IN DOUBT ASK

Rev. | Drawn | Comments | Date

hulmeupright
Suite S31
Genesis Centre,
North Staffs Business centre,
Innovation Way,
Stoke on trent, ST6 4BF
Tel: 01782 366185
Email: stoke@hu-arch.co.uk
www.hulmeupright.co.uk
architects cdmo-co-ordinators
Client:
LOXLEY DEVELOPMENT

Project
WYNNSTAY HALL ESTATE

Title
DETAILS

Status
PLANNING

Date
OCTOBER 2015

Scale @A1
1:20

Project No
M1192
Drawing No.
AL[0]14

Drawn
MRF

Checked

Rev

PLANNING

File Ref: H1