


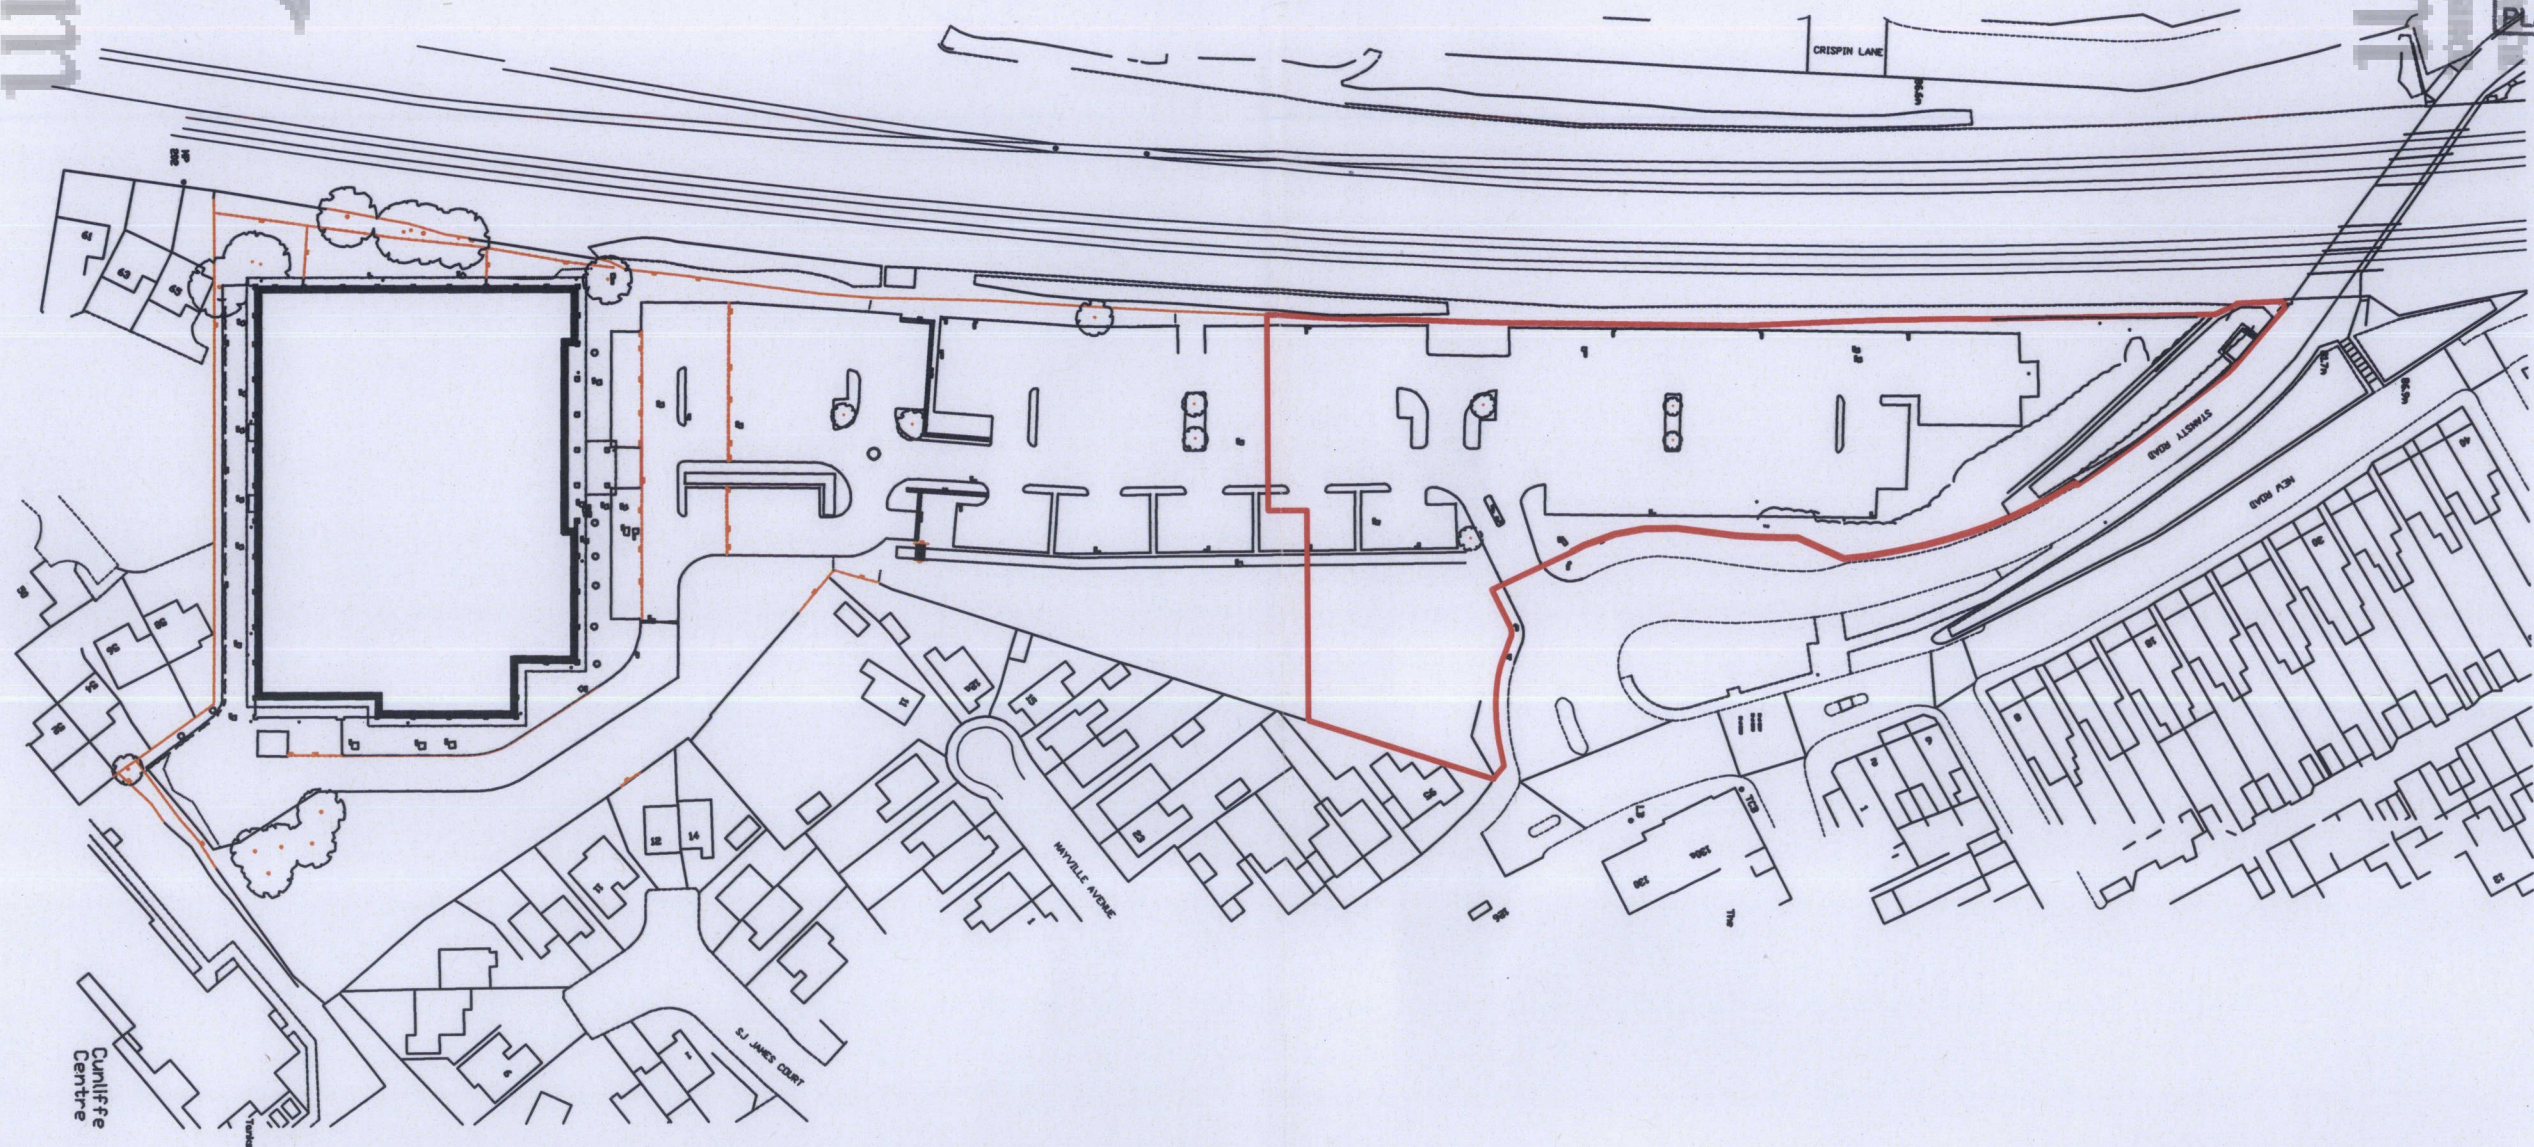

© COPYRIGHT. DO NOT SCALE. CHECK DIMENSIONS ON SITE. REPORT ANY ERRORS OR OMISSIONS TO ARCHITECT

Parry Davies Architects.

Chartered Architects.

PROJECT TITLE
LAND ADJ TOTAL FITNESS STANSTY ROAD WREXHAM

DATE OCT 2015	SCALE 1:12500@A3	DRWN RSG	CHK
------------------	---------------------	-------------	-----

DRWG. TITLE
LOCATION PLAN

DRWG. NOS. 15.5554/L1	REV
--------------------------	-----

Barclays Buildings, High Street, St Asaph, LL17 ORF

Tel: 01745 585517 Fax: 01745 582162. E-mail: PDPArchitects@aol.com