

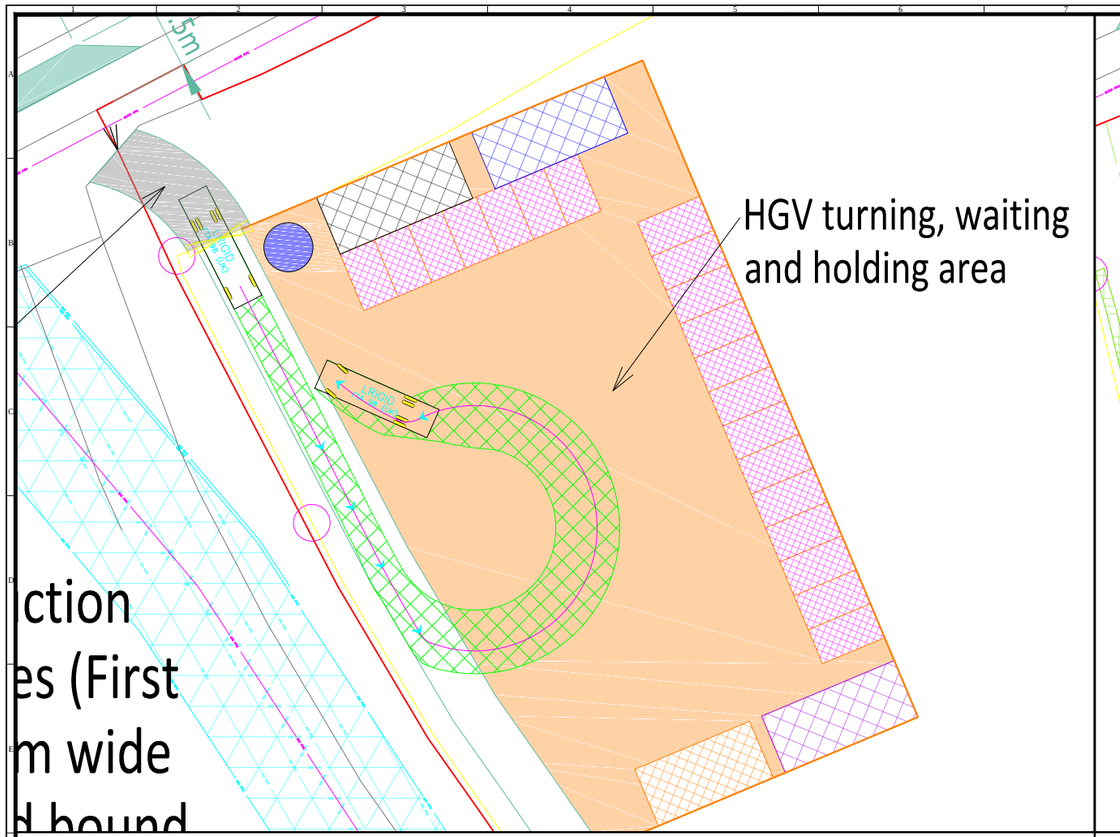


Temporary Construction Compound - Western Entrance — Scale 1:500

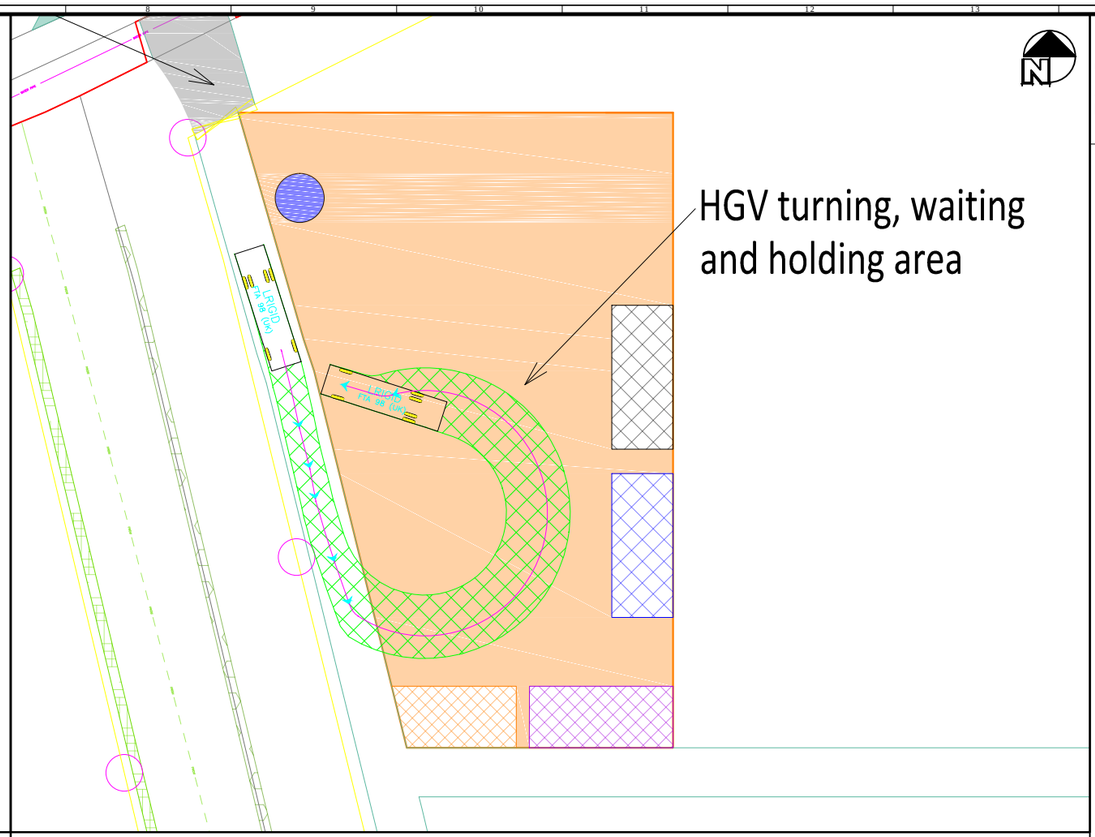

Temporary Construction Compound - Eastern Entrance — Scale 1:500

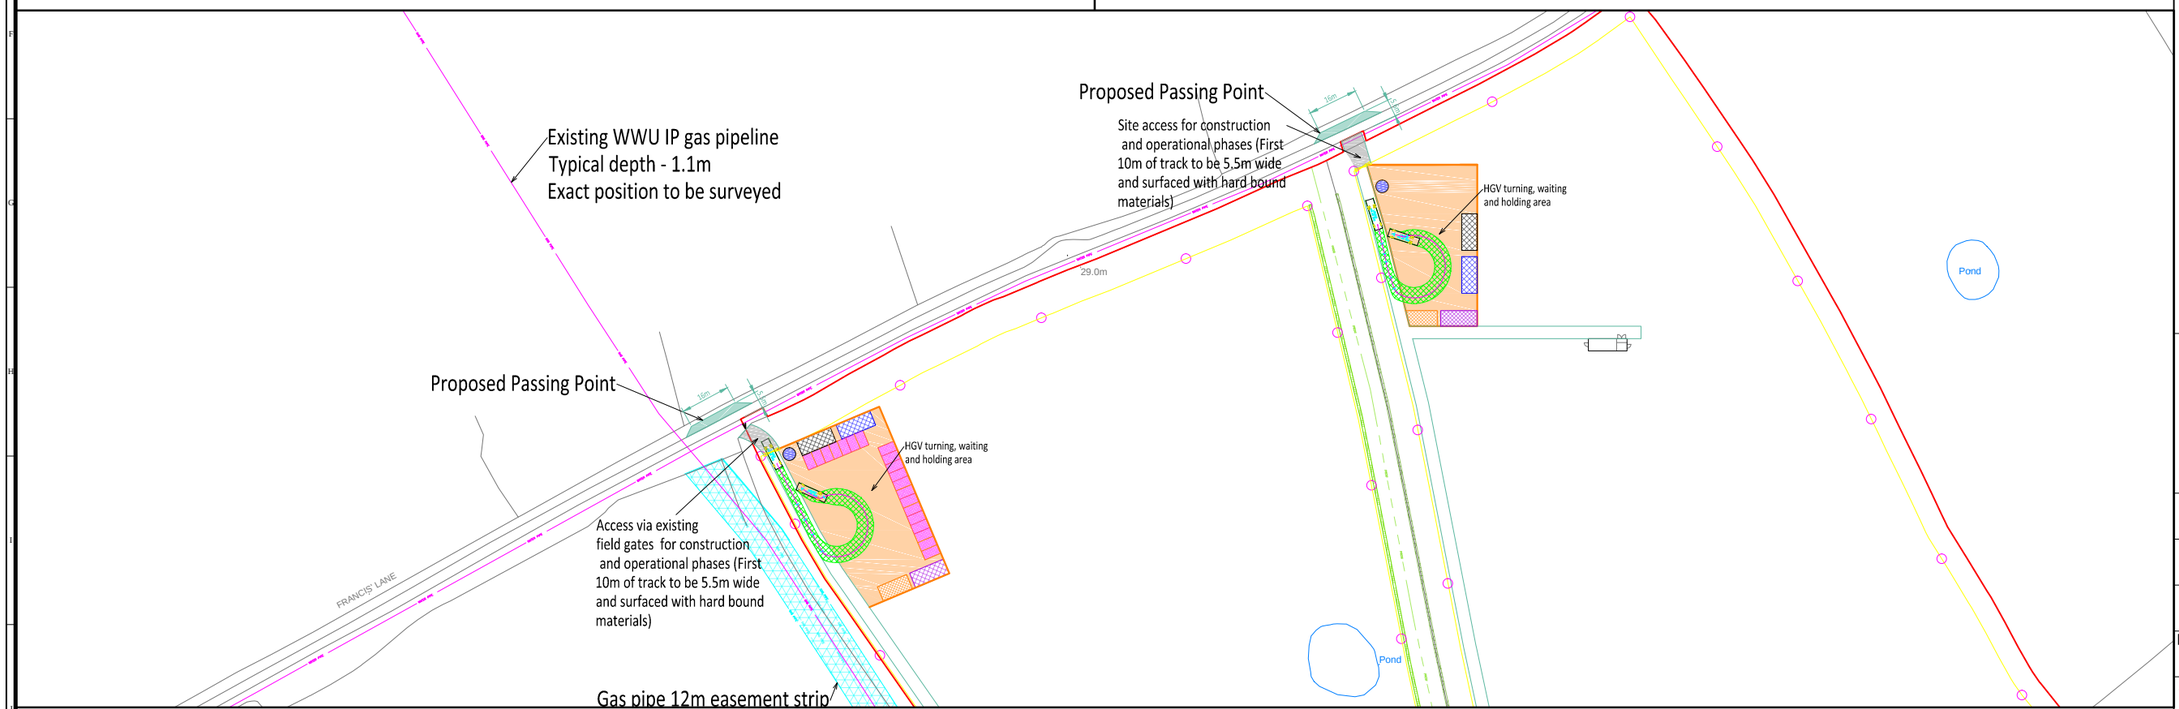

Plan View showing proposed locations of Temporary Construction Compounds — Scale 1:2500

TGC-SITE-DESIGN

GENERAL NOTES

A. DO NOT SCALE FROM THIS DRAWING
B. ALL DIMENSIONS ARE IN METERS UNLESS NOTED OTHERWISE.

System Info:

Module Rating:	280Wp	320Wp
System Size*:	3.83MWp	4.38MWp
Area Bounded by Fence:	7.8ha	
Area of Site:	10.2ha	

*Precise module rating cannot be specified at this stage and will be selected based on market availability post consent. Site capacity above shows system size based on typical low and high panel rating specification being used. Range of panel ratings are achieved with the same physical panel dimensions given above.

Legend:

- Existing Services
- Inverter Cabin
- 33kV Substation
- Switchgear Housing
- Comms Building
- 4m CCTV Poles
- Site Boundary
- Fence
- Track
- Public Rights of Way
- Gas Easement Area
- New/Enhanced Landscaping
- Existing Landscaping
- Temporary Construction Area
- Storage Area
- Waste Management Area
- Site office
- Construction Compound building
- Parking
- Wheel wash Location

Rev	Details
A8	Amended PROW and Hedging
A9	Eastern Entrance changed to double gate
B1	Temporary Construction compounds added
C1	2 spaces added to the Western construction compound
C2	Access tracks widened

0m — 12 m

TGC renewables

Designed by TGC Renewables

Project Title
226-01-PV Francis Lane

Drawing Title
Visibility Splay - Eastern Entrance

Drawing Path

Drawn	Checked	Approved
SC	JJ	RA
Scale	Paper Size	Status
1:2500	A3	Draft
Date		Rev
4/11/2015 2:52 PM		C2