


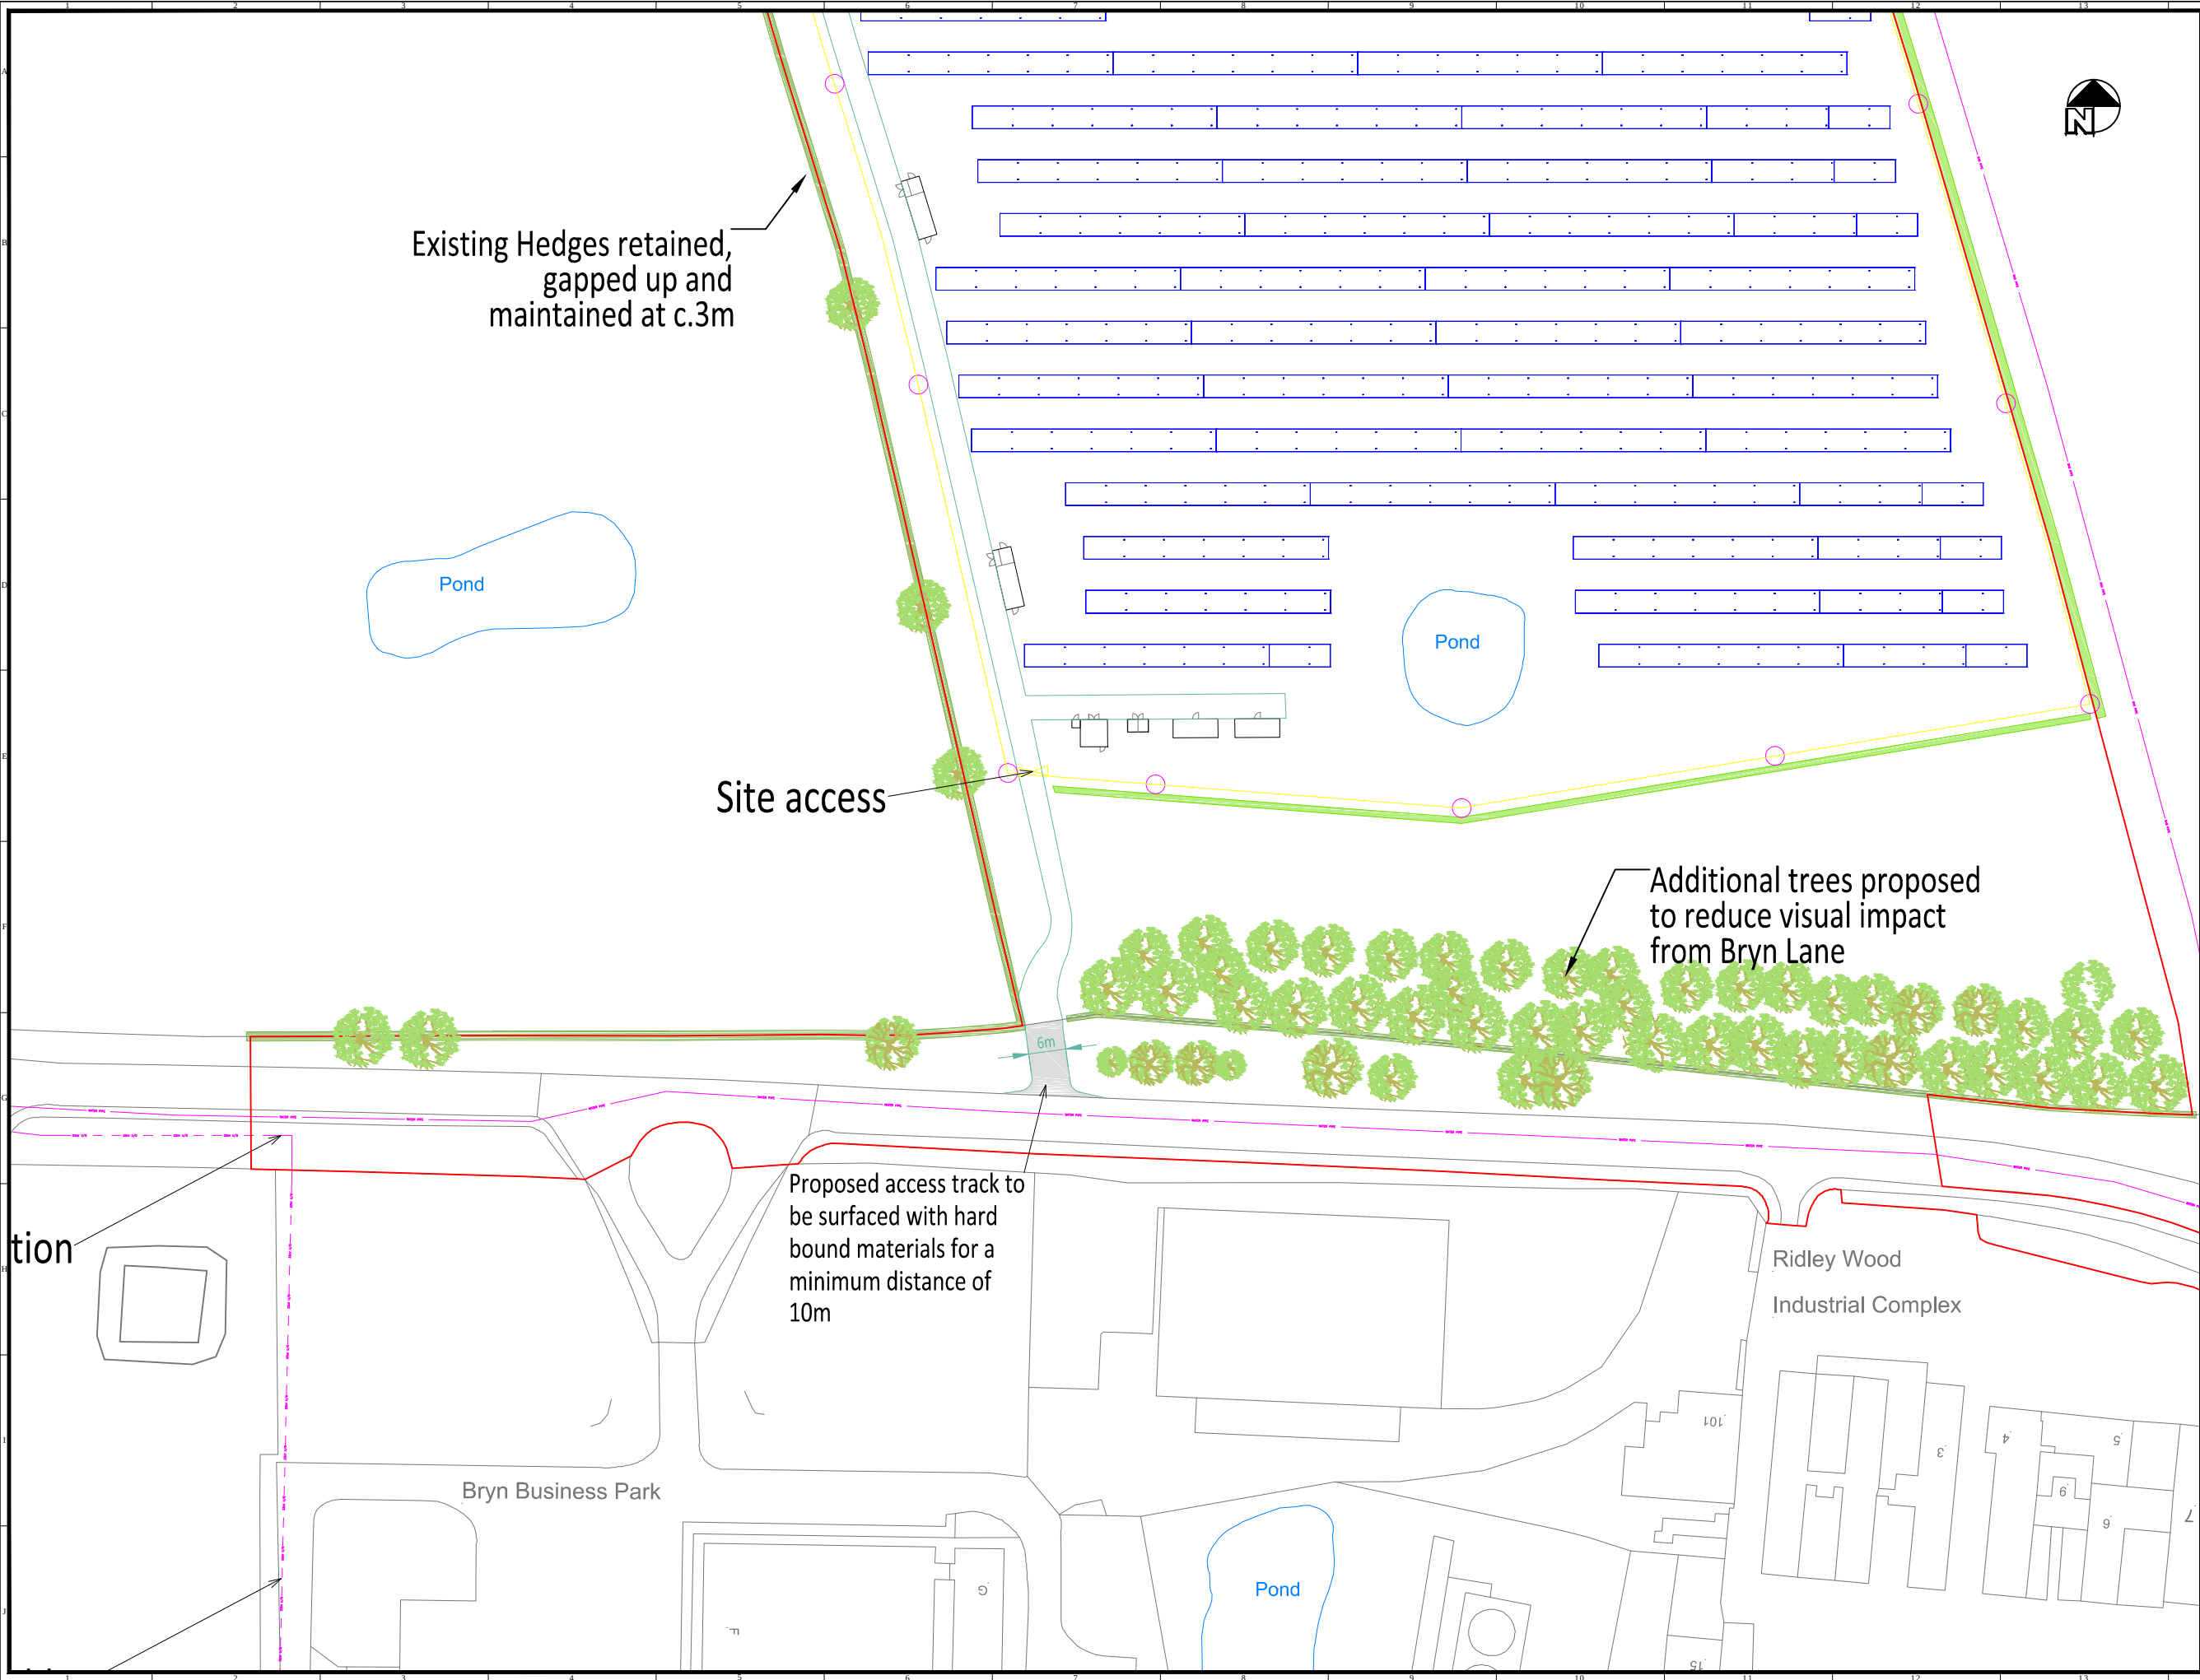

TGC-SITE-DESIGN

GENERAL NOTES

A. DO NOT SCALE FROM THIS DRAWING

B. ALL DIMENSIONS ARE IN METERS UNLESS NOTED OTHERWISE.

System Info:

Module Rating:

280Wp

320Wp

System Size*:

5.61MWp

6.41MWp

Area Bounded by Fence:

10.2ha

Area of Site:

12.6ha

*Precise module rating cannot be specified at this stage and will be selected based on market availability post consent. Site capacity above shows system size based on typical low and high panel rating specification being used. Range of panel ratings are achieved with the same physical panel dimensions given above.

Legend:

Existing Services

Inverter Cabin

33kV Substation

Switchgear Housing

Comms Building

4m CCTV Poles

Site Boundary

80 PV Modules

40 PV Modules

20 PV Modules

Fence

Track

Public Rights of Way

Gas Easement Area

Trees

Existing Landscaping

New Landscaping

Rev	Details
A9	Site fence moved back from Bryn Lane to reduce visual impact and addition of trees
B1	Access track widened

Designed by TGC Renewables

Project Title

226-04-PV Gourton Hall

Drawing Title

Site Design

Drawing Path

Drawn	Checked	Approved
SC	JJ	RA
Scale	Paper Size	Status
1:1000	A3	Draft
Date		Rev
11/4/2015 3:11 PM		B1