
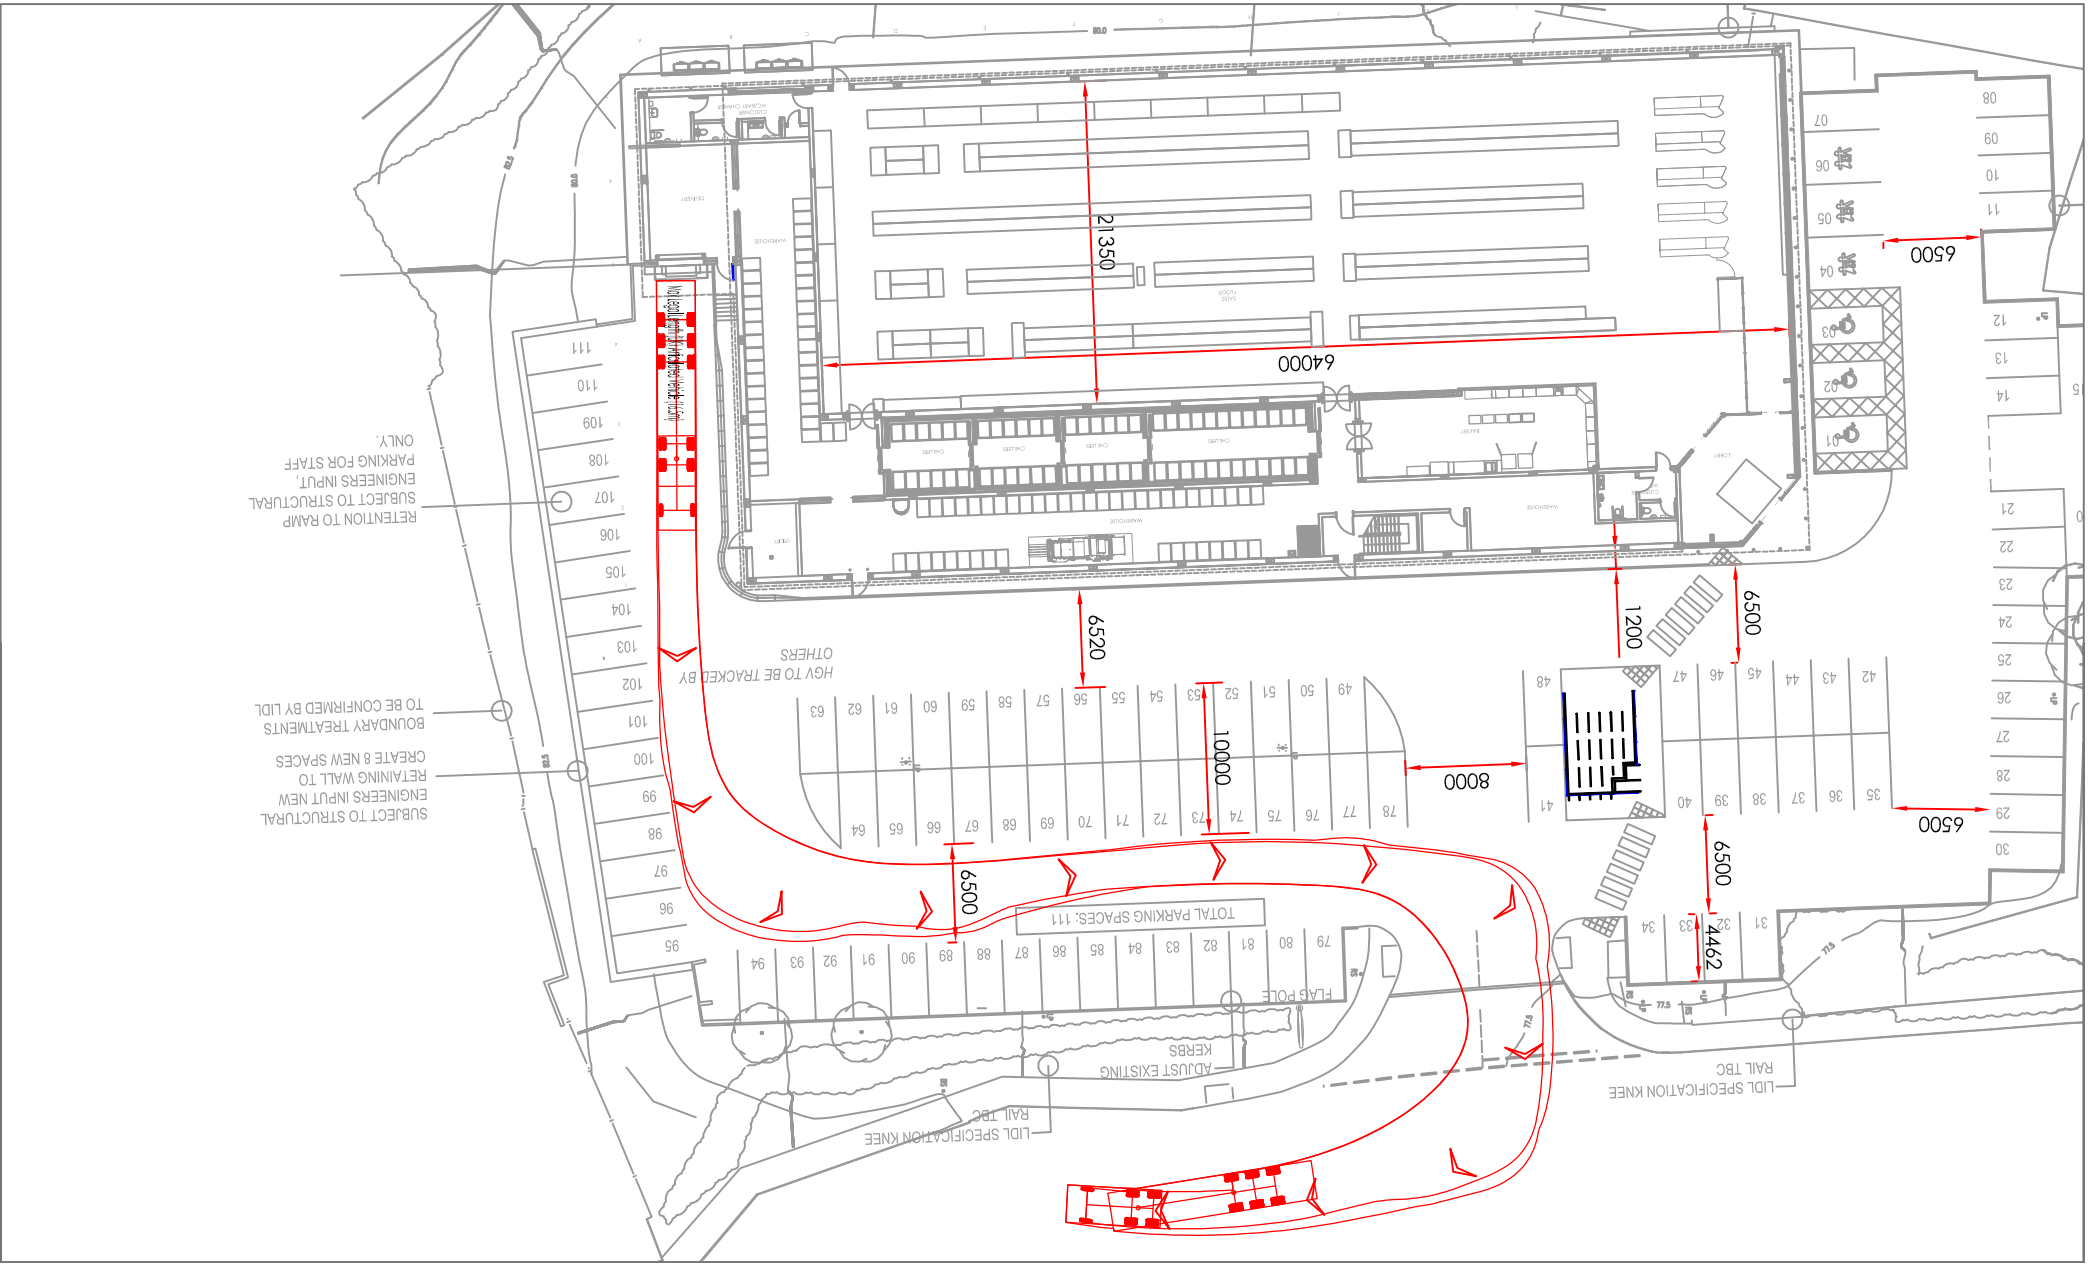


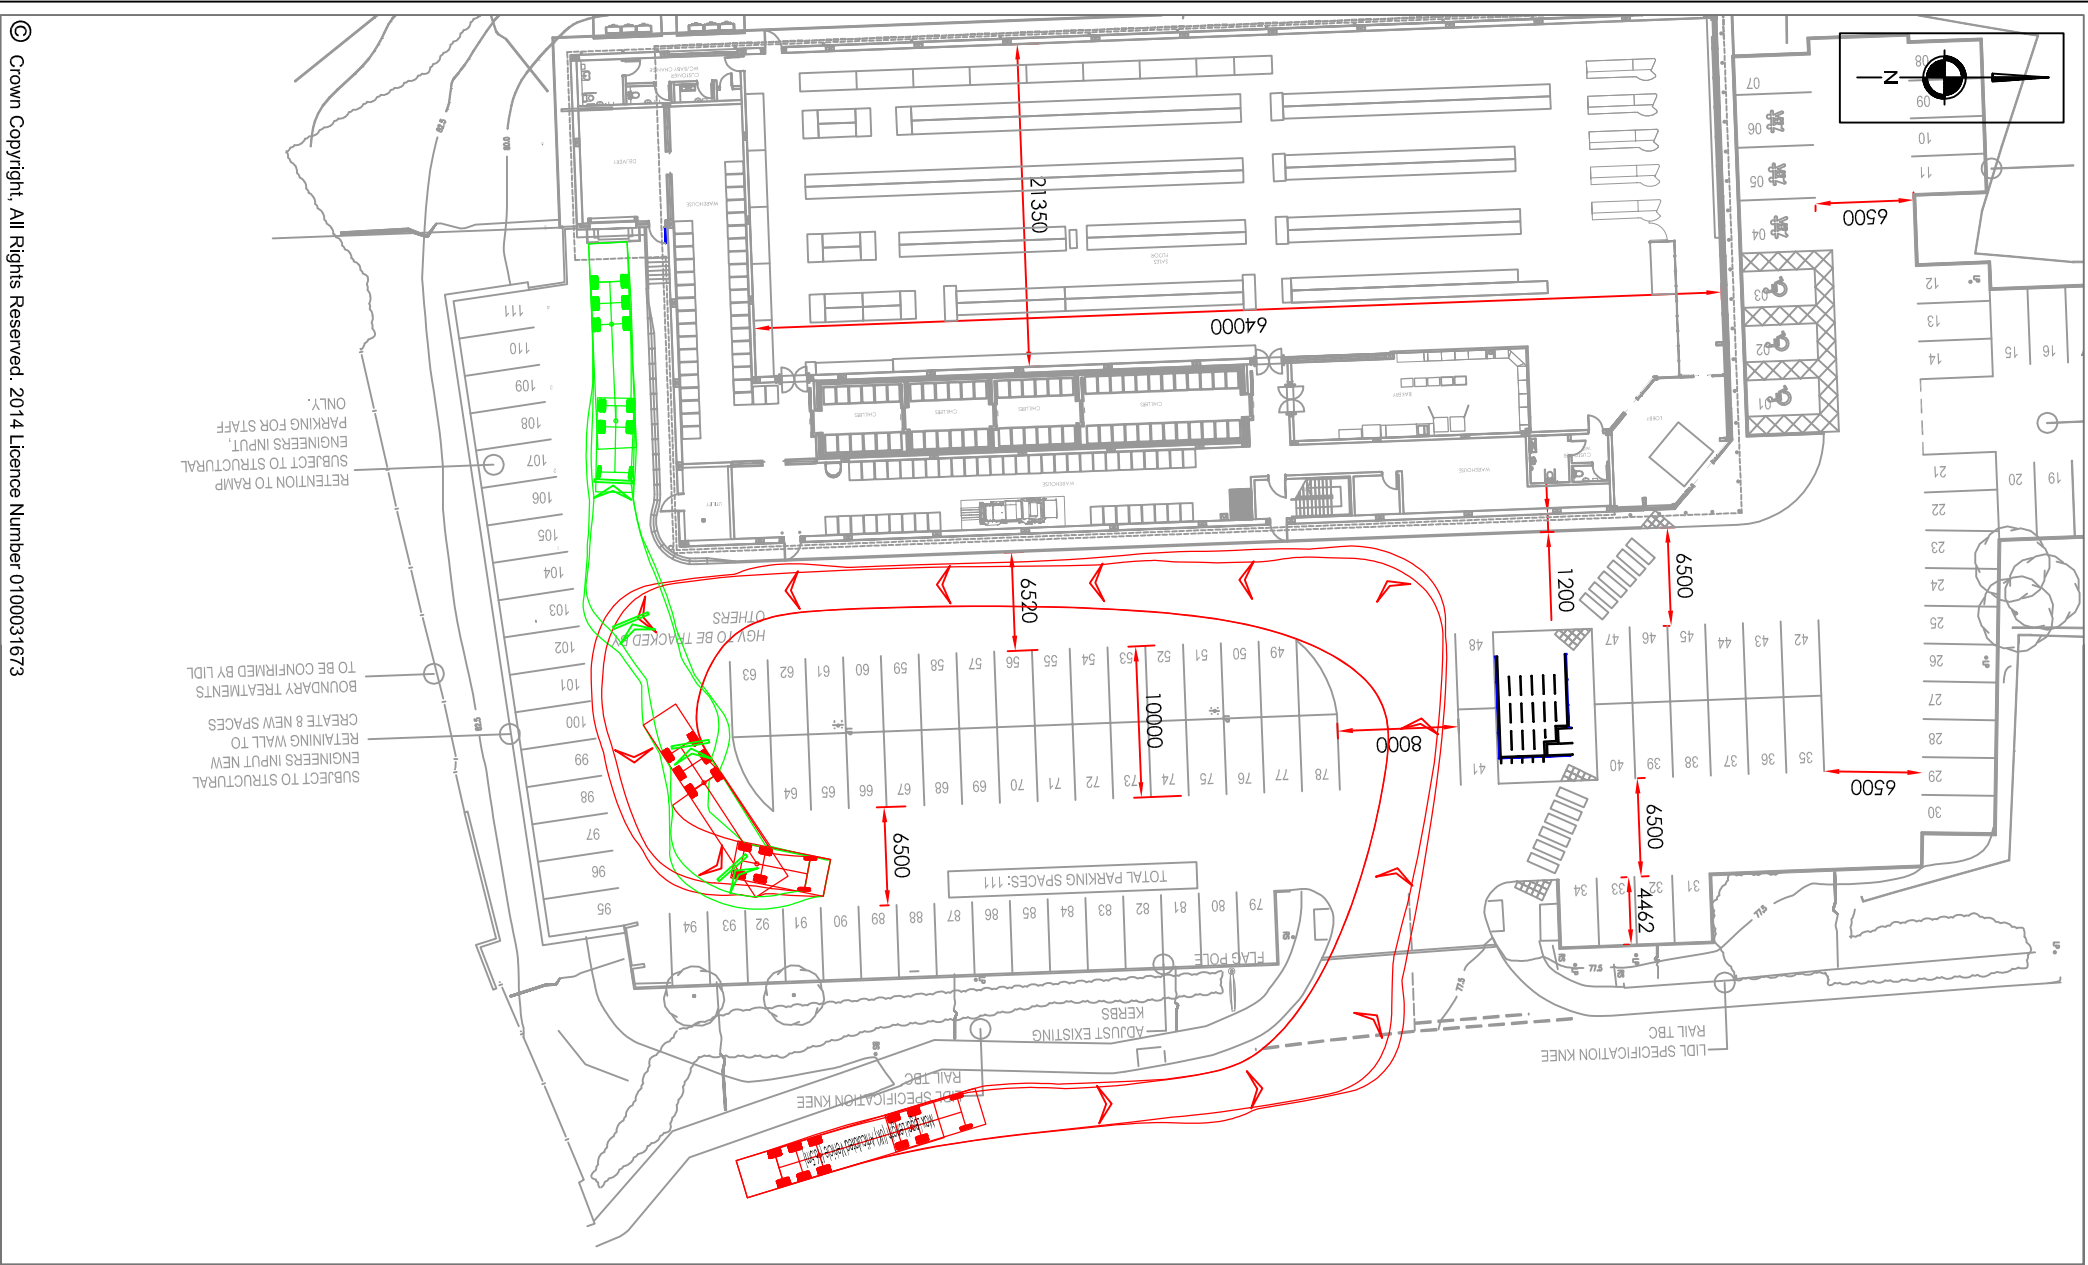

NOTES

Max Legal Length (UK) Articulated vehicle (11.5m)
Overall Length 16,500m
Overall Width 2,550m
Min Body Ground Clearance 0,392m
Max truck Width 2,500m
Lock to lock time 6,00s
Kerb to Kerb turning Radius 6,870m

REVISIONS	
REV	DESCRIPTION
-	-

SCP

Transportation Planning : Infrastructure Design

2 Mount Street, Manchester, M2 5WQ, Tel 0161 832 4400, Fax 0161 832 5111

www.scptransport.co.uk, Email info@scptransport.co.uk

LIDL UK GmbH (RUNCORN)

LIDL WREXHAM STORE REFURB

SWEPT PATH ANALYSIS

Project Title:

Drawing Title:

Drawn By:

Checked:

Status:

Drawing No.

Rev.

BA

08.05.2015

JRB

1:500 @ A3

Approved/Unapproved:

SCP/15089/ATR01

-

© Crown Copyright. All Rights Reserved. 2014 Licence Number 0100031673