


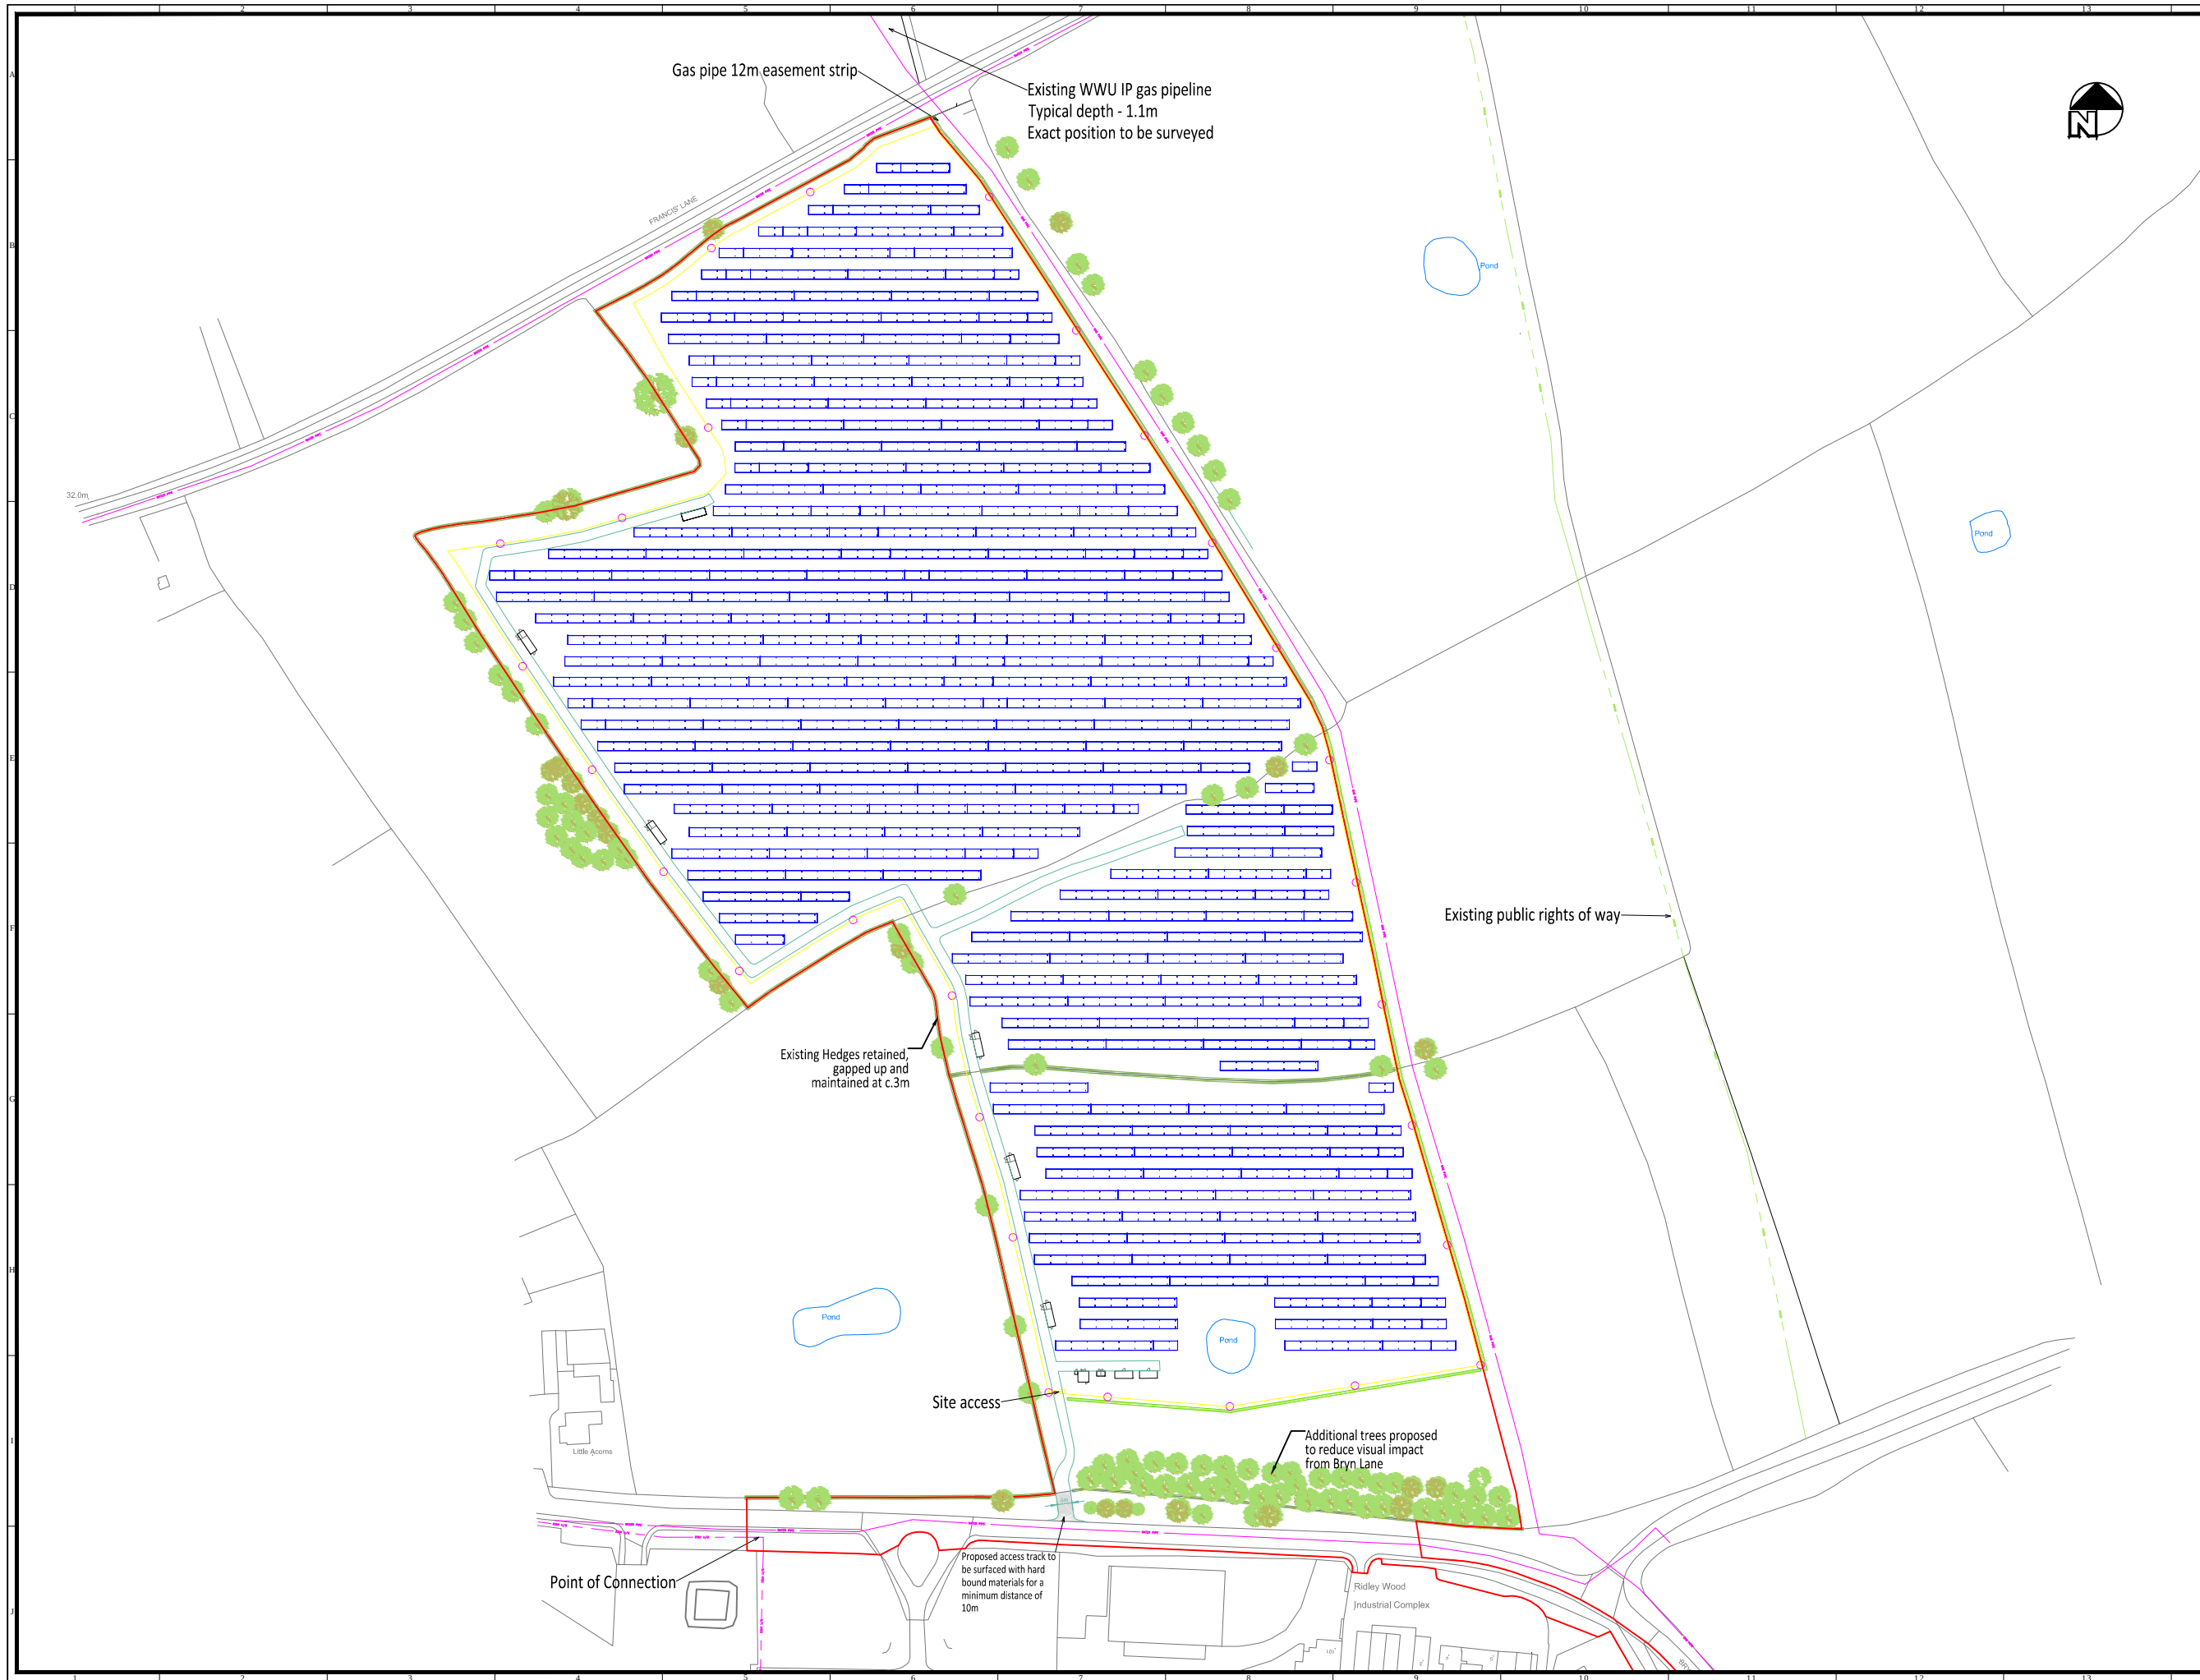

TGC-SITE-DESIGN

GENERAL NOTES

A. DO NOT SCALE FROM THIS DRAWING

B. ALL DIMENSIONS ARE IN METERS UNLESS NOTED OTHERWISE.

System Info:

Module Rating:

280Wp

320Wp

System Size*:

5.61MWp

6.41MWp

Area Bounded by Fence:

10.2ha

Area of Site:

12.6ha

*Precise module rating cannot be specified at this stage and will be selected based on market availability post consent. Site capacity shows system size based on typical low and high panel rating specification being used. Range of panel ratings are achieved with the same physical panel dimensions given above.

Legend:

Inverter Cabin

33kV Substation

Switchgear Housing

Comms Building

4m CCTV Poles

Site Boundary

80 PV Modules

40 PV Modules

20 PV Modules

Fence

Track

Public Rights of Way

Gas Easement Area

Trees

Existing Landscaping

New Landscaping

Rev

Details

A9

Site fence moved back from Bryn Lane to reduce visual impact and addition of trees.

B1

Access track widened.

0m

100m

Designed by TGC Renewables

Project Title

226-04-PV Gourton Hall

Drawing Title

Site Design

Drawing Path

Drawn

NM/SC

Checked

JJ

Approved

RA

Scale

1:2500

Paper Size

A3

Status

Draft

Date

11/4/2015 3:13 PM

Rev

B1