


CONSTRUCTION OF NEW VEHICULAR ACCESS - PROPOSAL - P/2015/0694

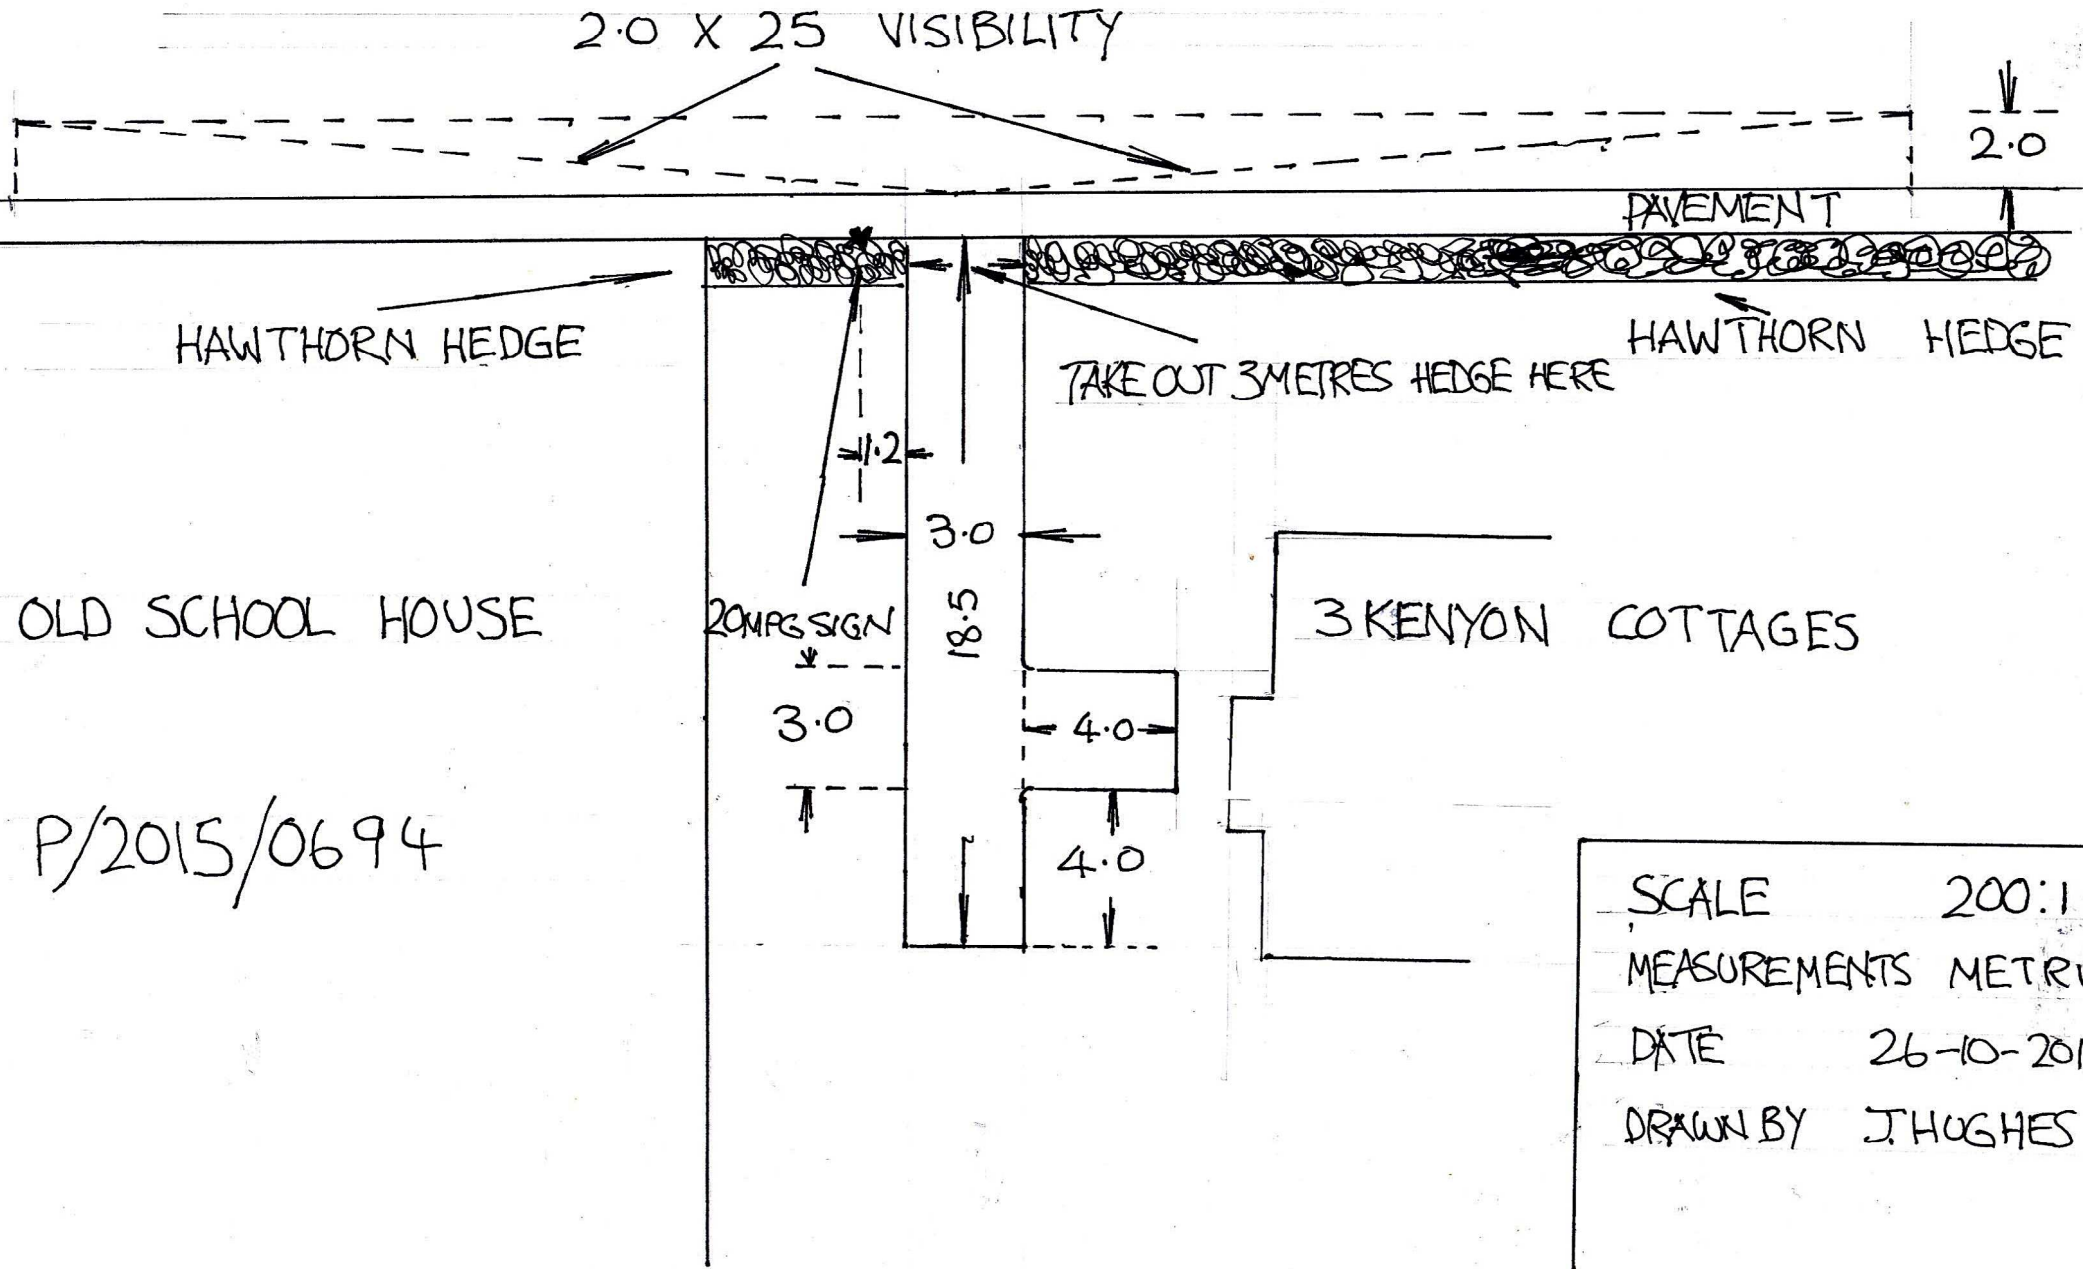

P/2015/0694

SCALE 200:1
MEASUREMENTS METRIC
DATE 26-10-2015
DRAWN BY J. HUGHES