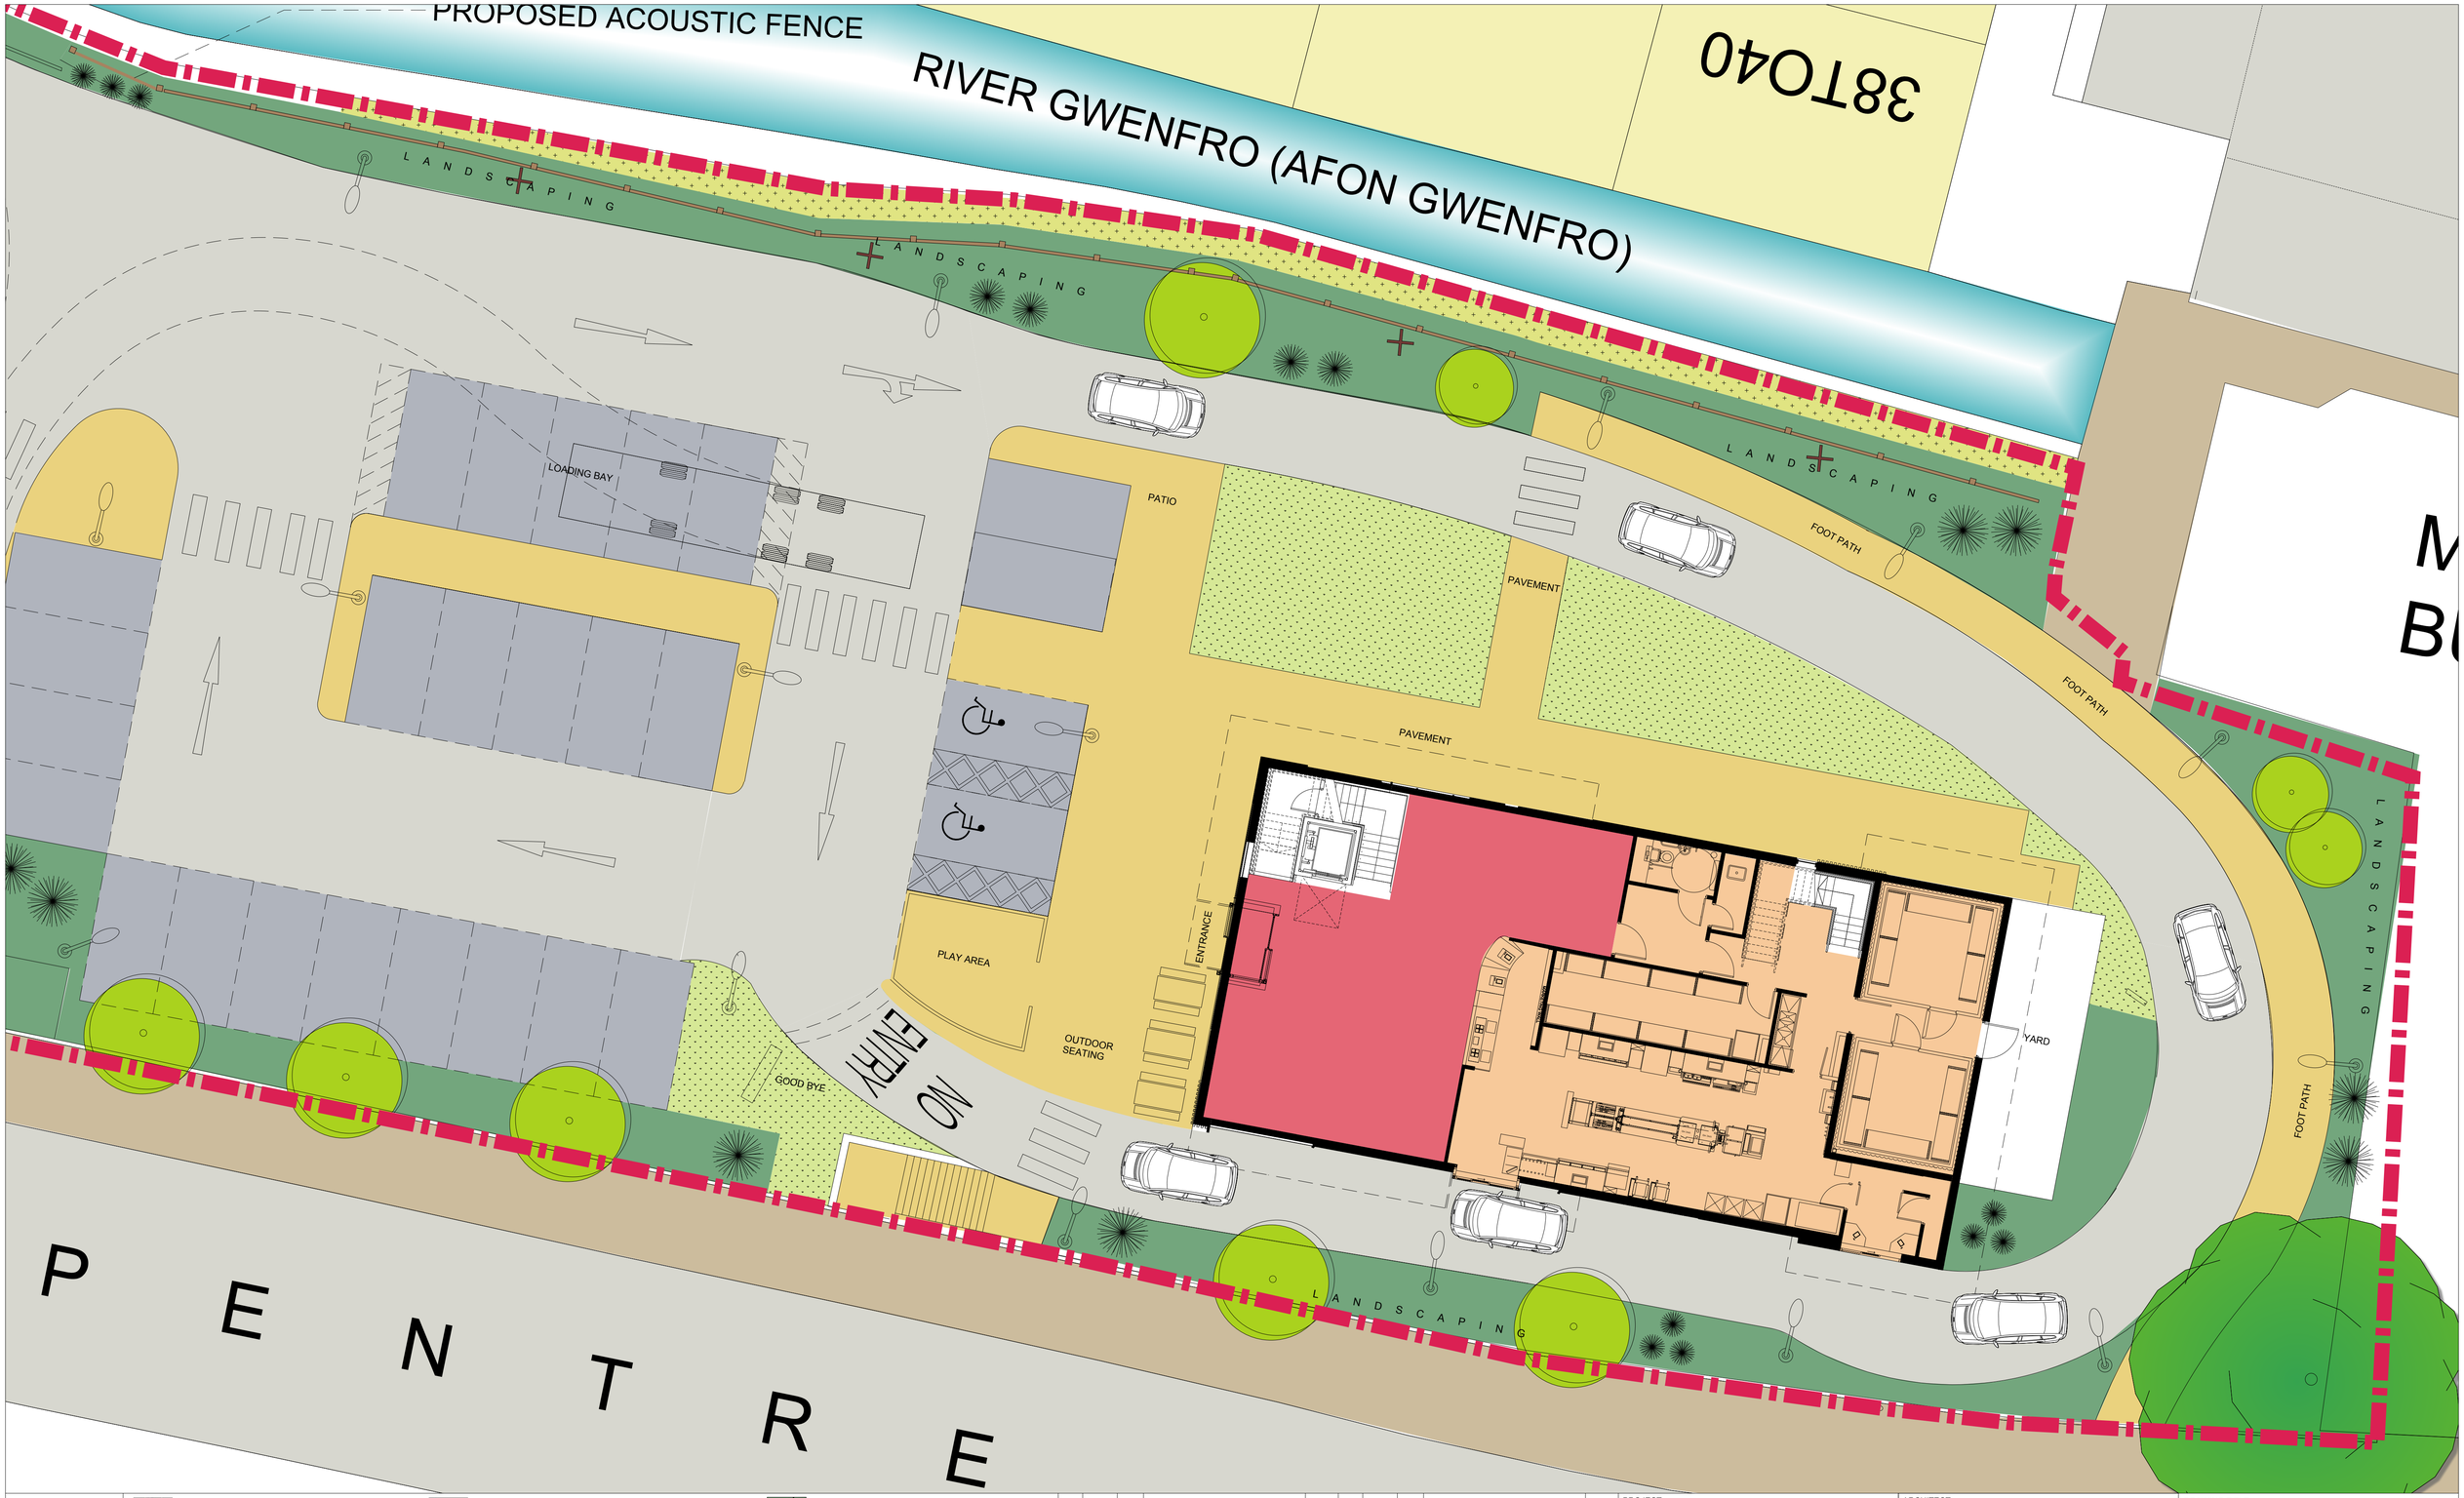

KEY PLAN

- Existing Trees / Group Retained
- Proposed Amenity Trees
- Proposed Shrubs
- Proposed Car Parking
- Proposed Path
- Existing Path
- Proposed Scrubs with Native Species
- Proposed Amenity Grass/ Landscaping
- Proposed Amentity Shrub Planting
- Proposed Acoustic Fence
- Proposed Climber Planting
- B.O.H Area
- Customer Area
- Existing Raised Crossovers
- Proposed Raised Crossovers

REV	DATE	IN'L	DESCRIPTION	CHK	REV	DATE	IN'L	DESCRIPTION	CHK

PROJECT

ISLAND GREEN
DRIVE THRU RESTAURANT
WREXHAM

CLIENT

Henderson Retail
Warehouse Fund

ARCHITECT

Chapman Taylor
INTERNATIONAL | ARCHITECTS | MASTERPLANNERS | DESIGNERS

10 Eastbourne Terrace
London W2 6LG
t +44 (0)20 7371 3000
f +44 (0)20 7371 1949

www.chapmantaylor.com

DRAWING TITLE

GROUND FLOOR FAST FOOD
RESTAURANT LAYOUT

JOB NUMBER	SCALE	DRAWN BY	FIRST ISSUE
A816/IGW	1:100@A1	IMcN	JUNE 2015

PRELIMINARY

COMPANY CODE	BUILDING / ZONE	LEVEL	CATEGORY	DRAWING No.	REVISION
CTL	XXX	20	(00)	2007	01