




| <u>KEY</u>                                                                            |                             |
|---------------------------------------------------------------------------------------|-----------------------------|
|  | Fencing                     |
|  | Access Gates                |
|  | Tree Protection             |
|  | Site Signage                |
|  | Overhead Power Restrictions |


# WREXHAM GATEWAY

## Site Access Plan



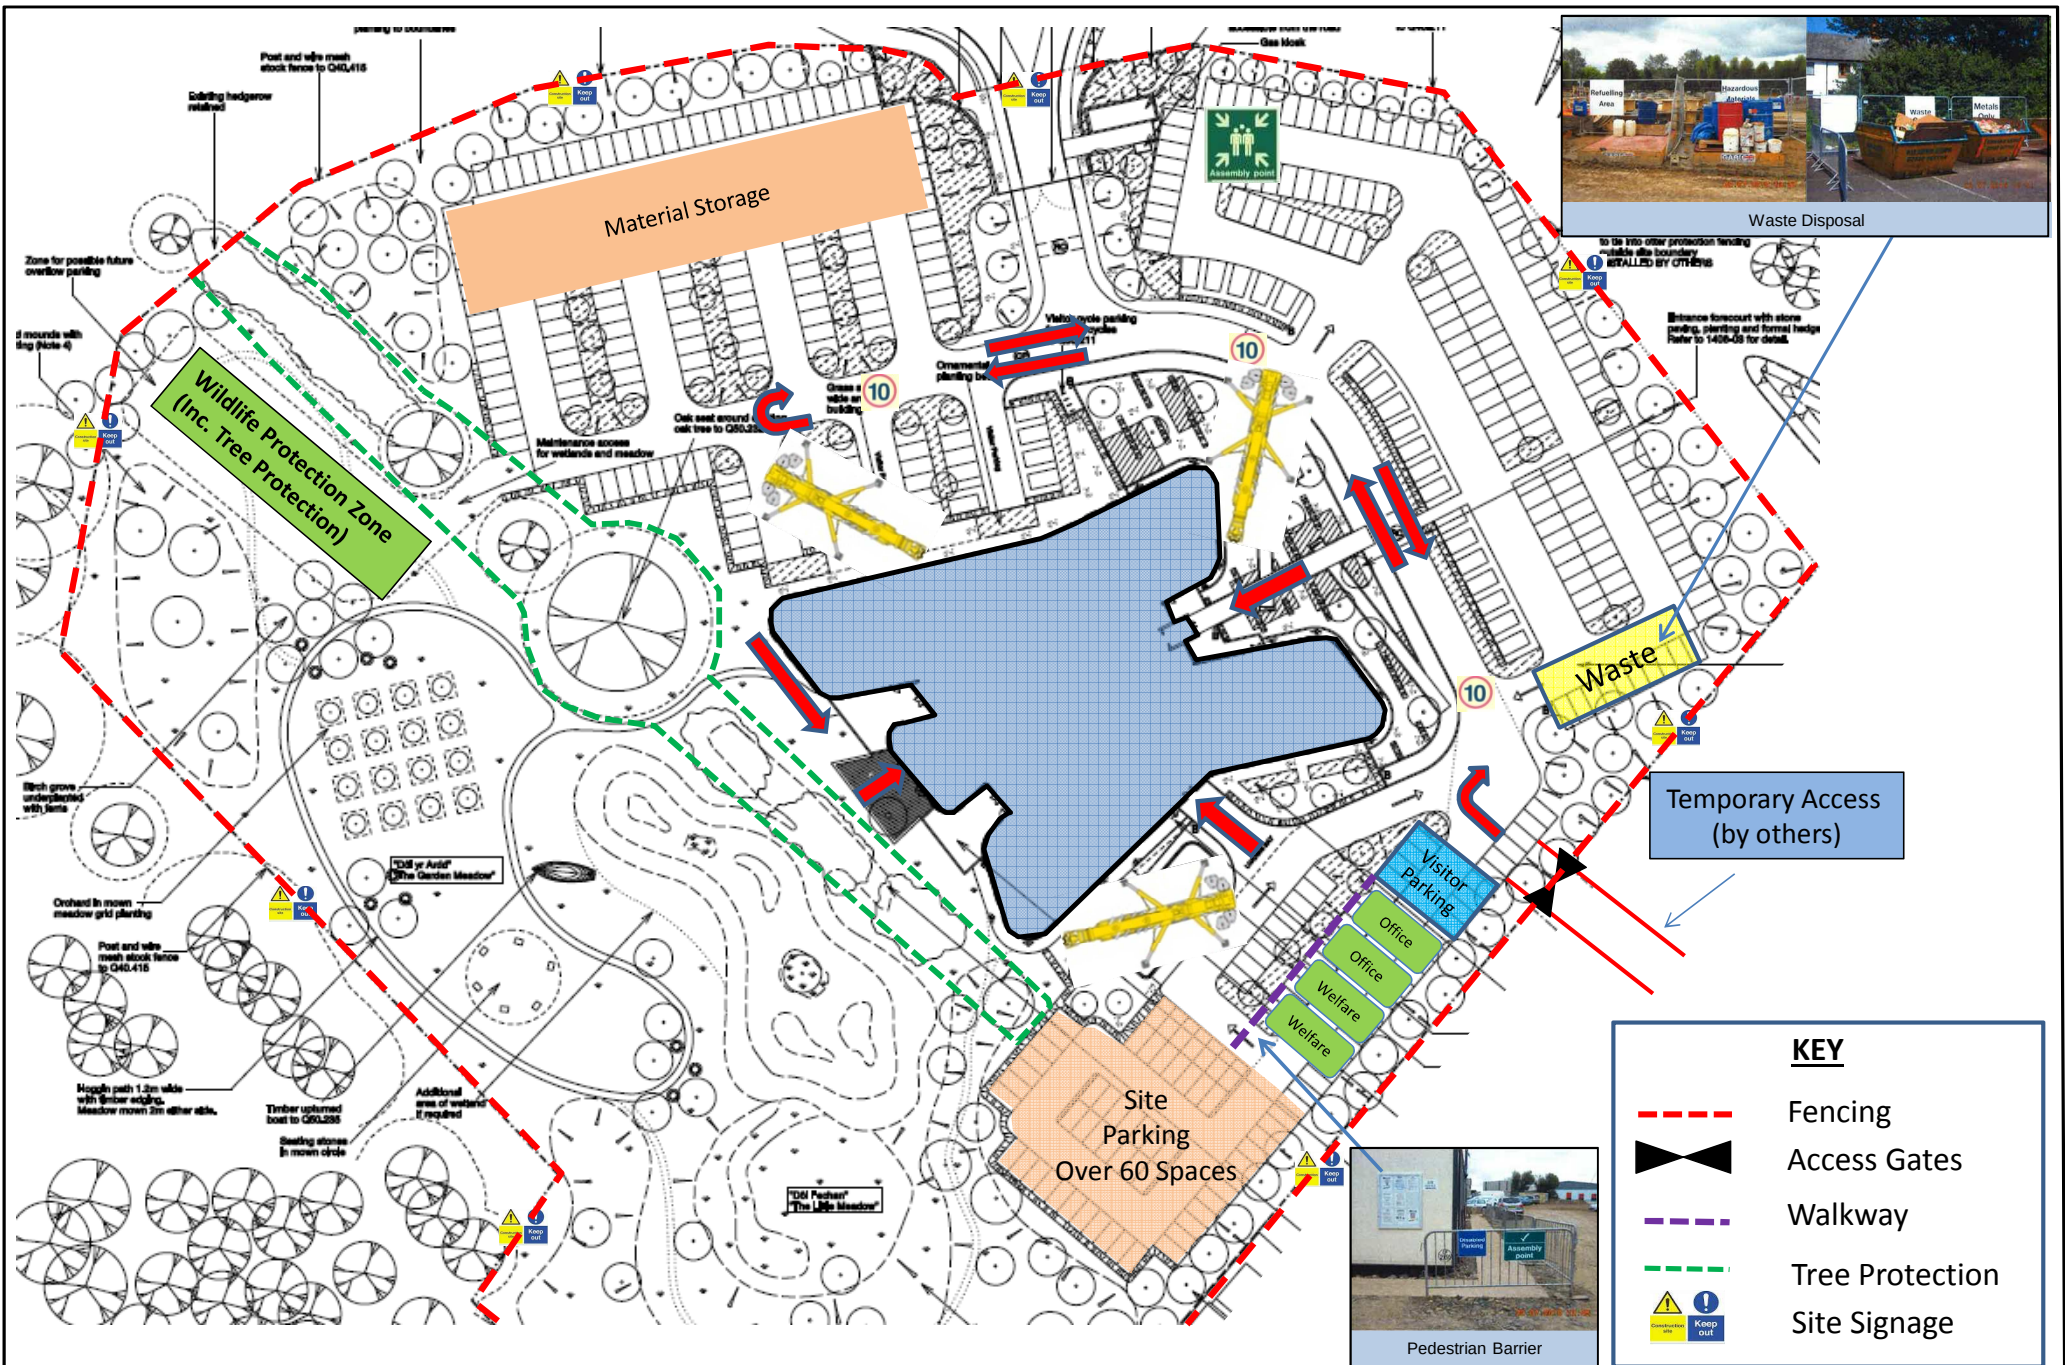

## WREXHAM GATEWAY Logistics Plan

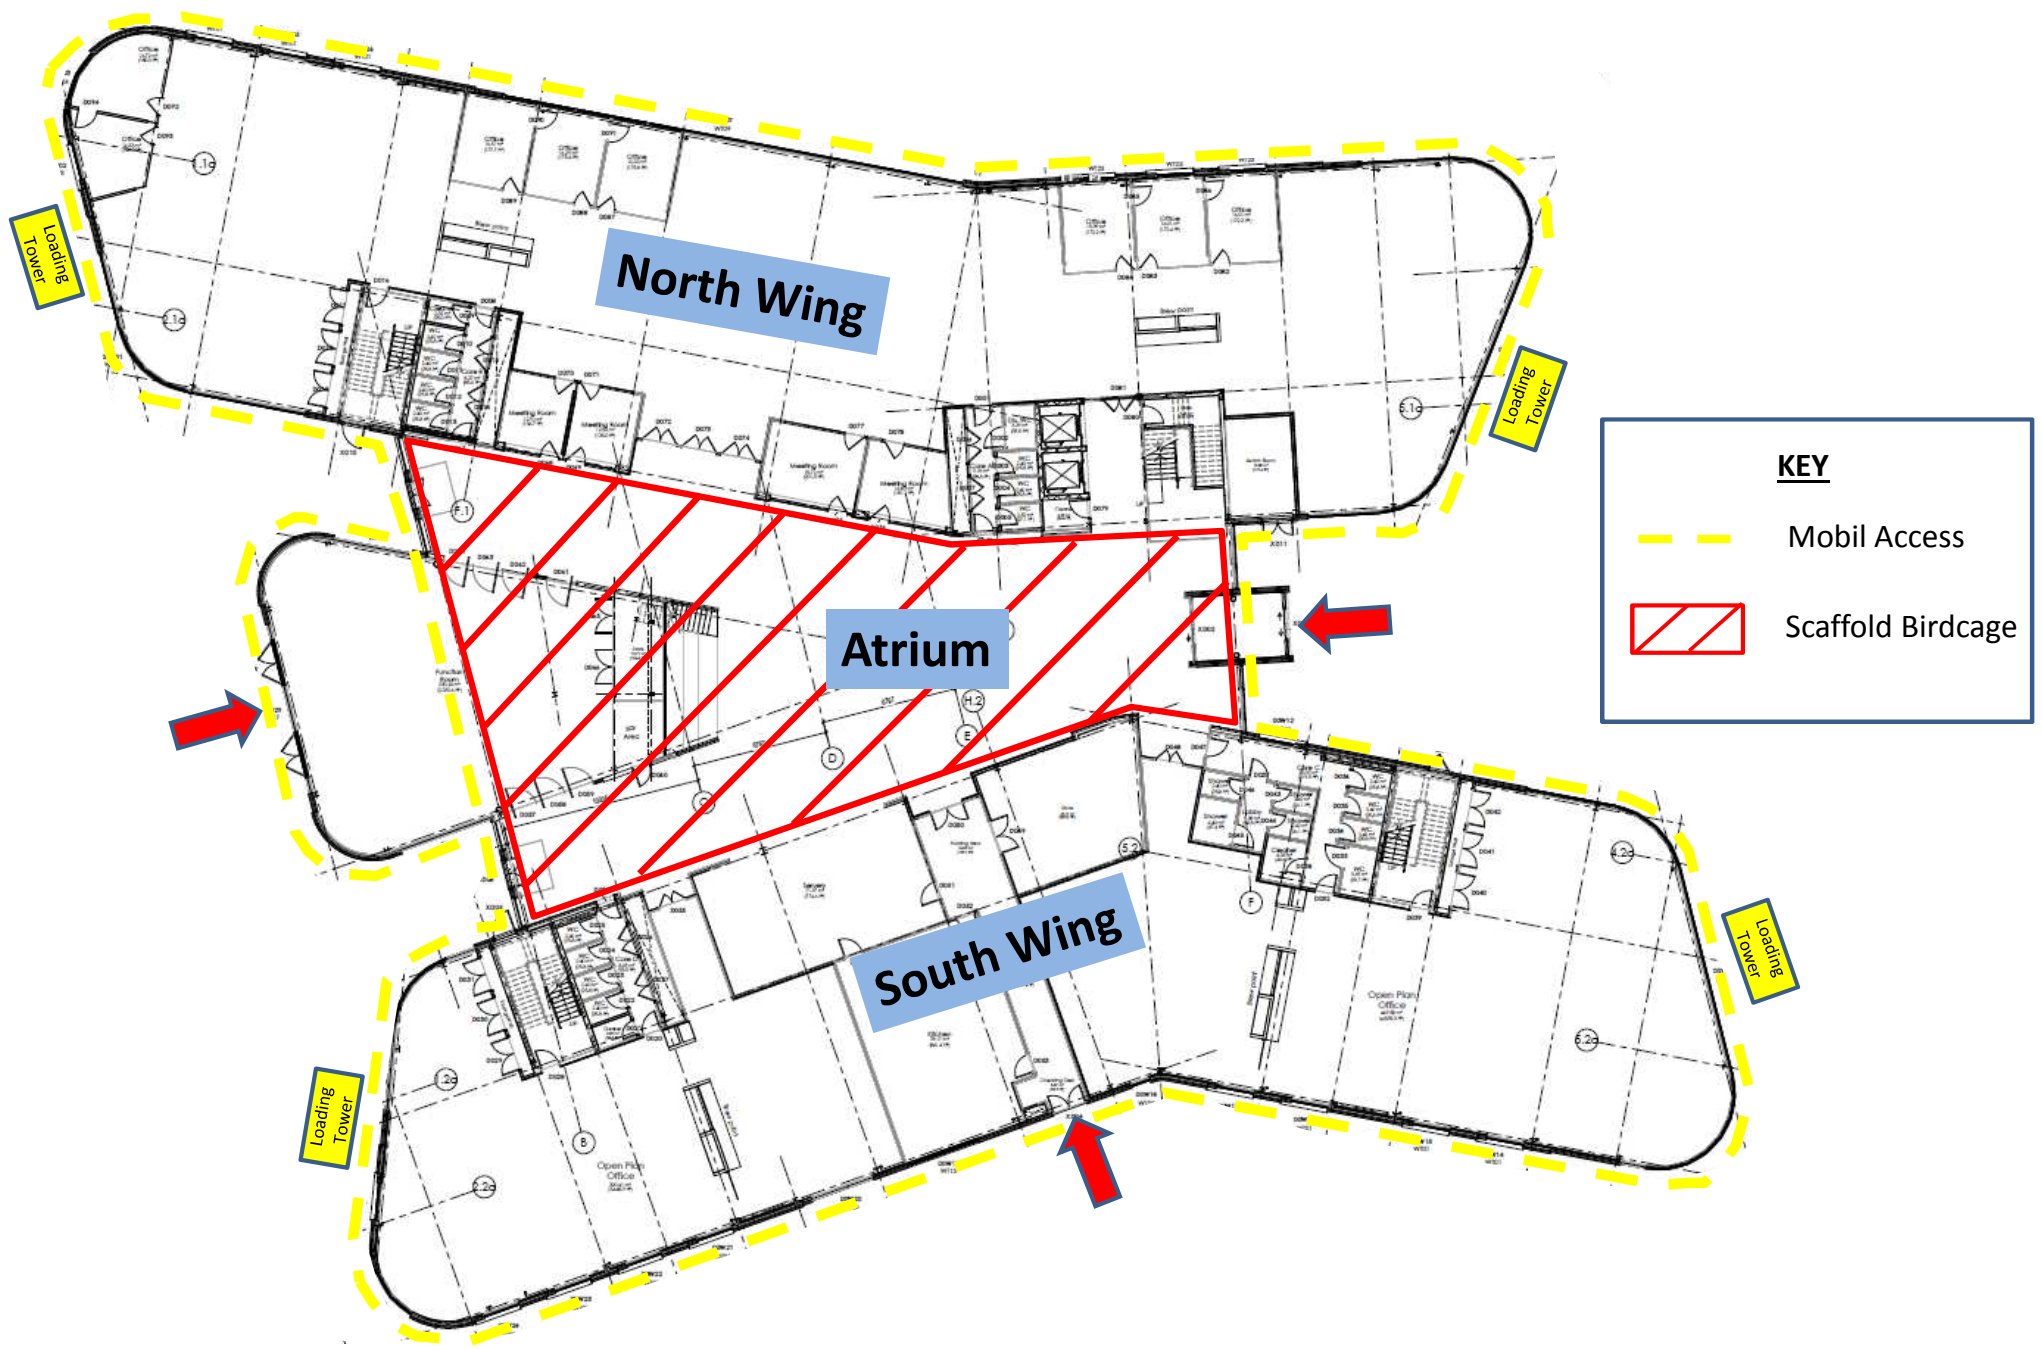

**WREXHAM GATEWAY**  
Access Arrangements