

NOTES: THIS DRAWING IS THE COPYRIGHT OF
BRATHERTON PARK DESIGN LTD.

1. THIS DRAWING IS NOT TO BE SCALED
 2. ALL DIMENSIONS TO BE CHECKED ON SITE BY THE CONTRACTOR
- ANY AMBIGUITIES AND/OR OMISSIONS BETWEEN THIS DRAWING AND INFORMATION GIVEN ELSEWHERE MUST BE REPORTED IMMEDIATELY TO THE ENGINEER FOR CLARIFICATION BEFORE PROCEEDING. THE CONTRACTOR MUST CHECK THE LOCATION OF EXISTING SERVICES AND ASCERTAIN THE EXISTENCE OF ANY PREVIOUSLY UNKNOWN SERVICES ON THE SITE BEFORE BEGINNING ANY EXCAVATIONS.

KEY 1:1000

--- EXISTING FOUL SEWER
--- EXISTING WATER MAIN
--- EXISTING SURFACE WATER

--- 225 225Ø uPVC FOUL DRAIN
--- 160Ø uPVC FOUL DRAIN BY CLIENT
--- 110Ø uPVC FOUL DRAIN BY CLIENT

--- TOP PERFORATED RIGID LAND DRAIN 160Ø

REMARKS:

ALL LEVELS RELATED TO
AN ARBITRARY LEVEL.

0.5 LEVELS OF THE SURVEY ARE 35.850m


BELOW VALUES SHOWN ON PLAN.

SURVEY TIED IN TO EYTON HOUSE DSBM.

VALUE = 35.740m AOD.

SEE DRAWING
NUMBER 1099/8

SEE DRAWING
NUMBER 1099/7

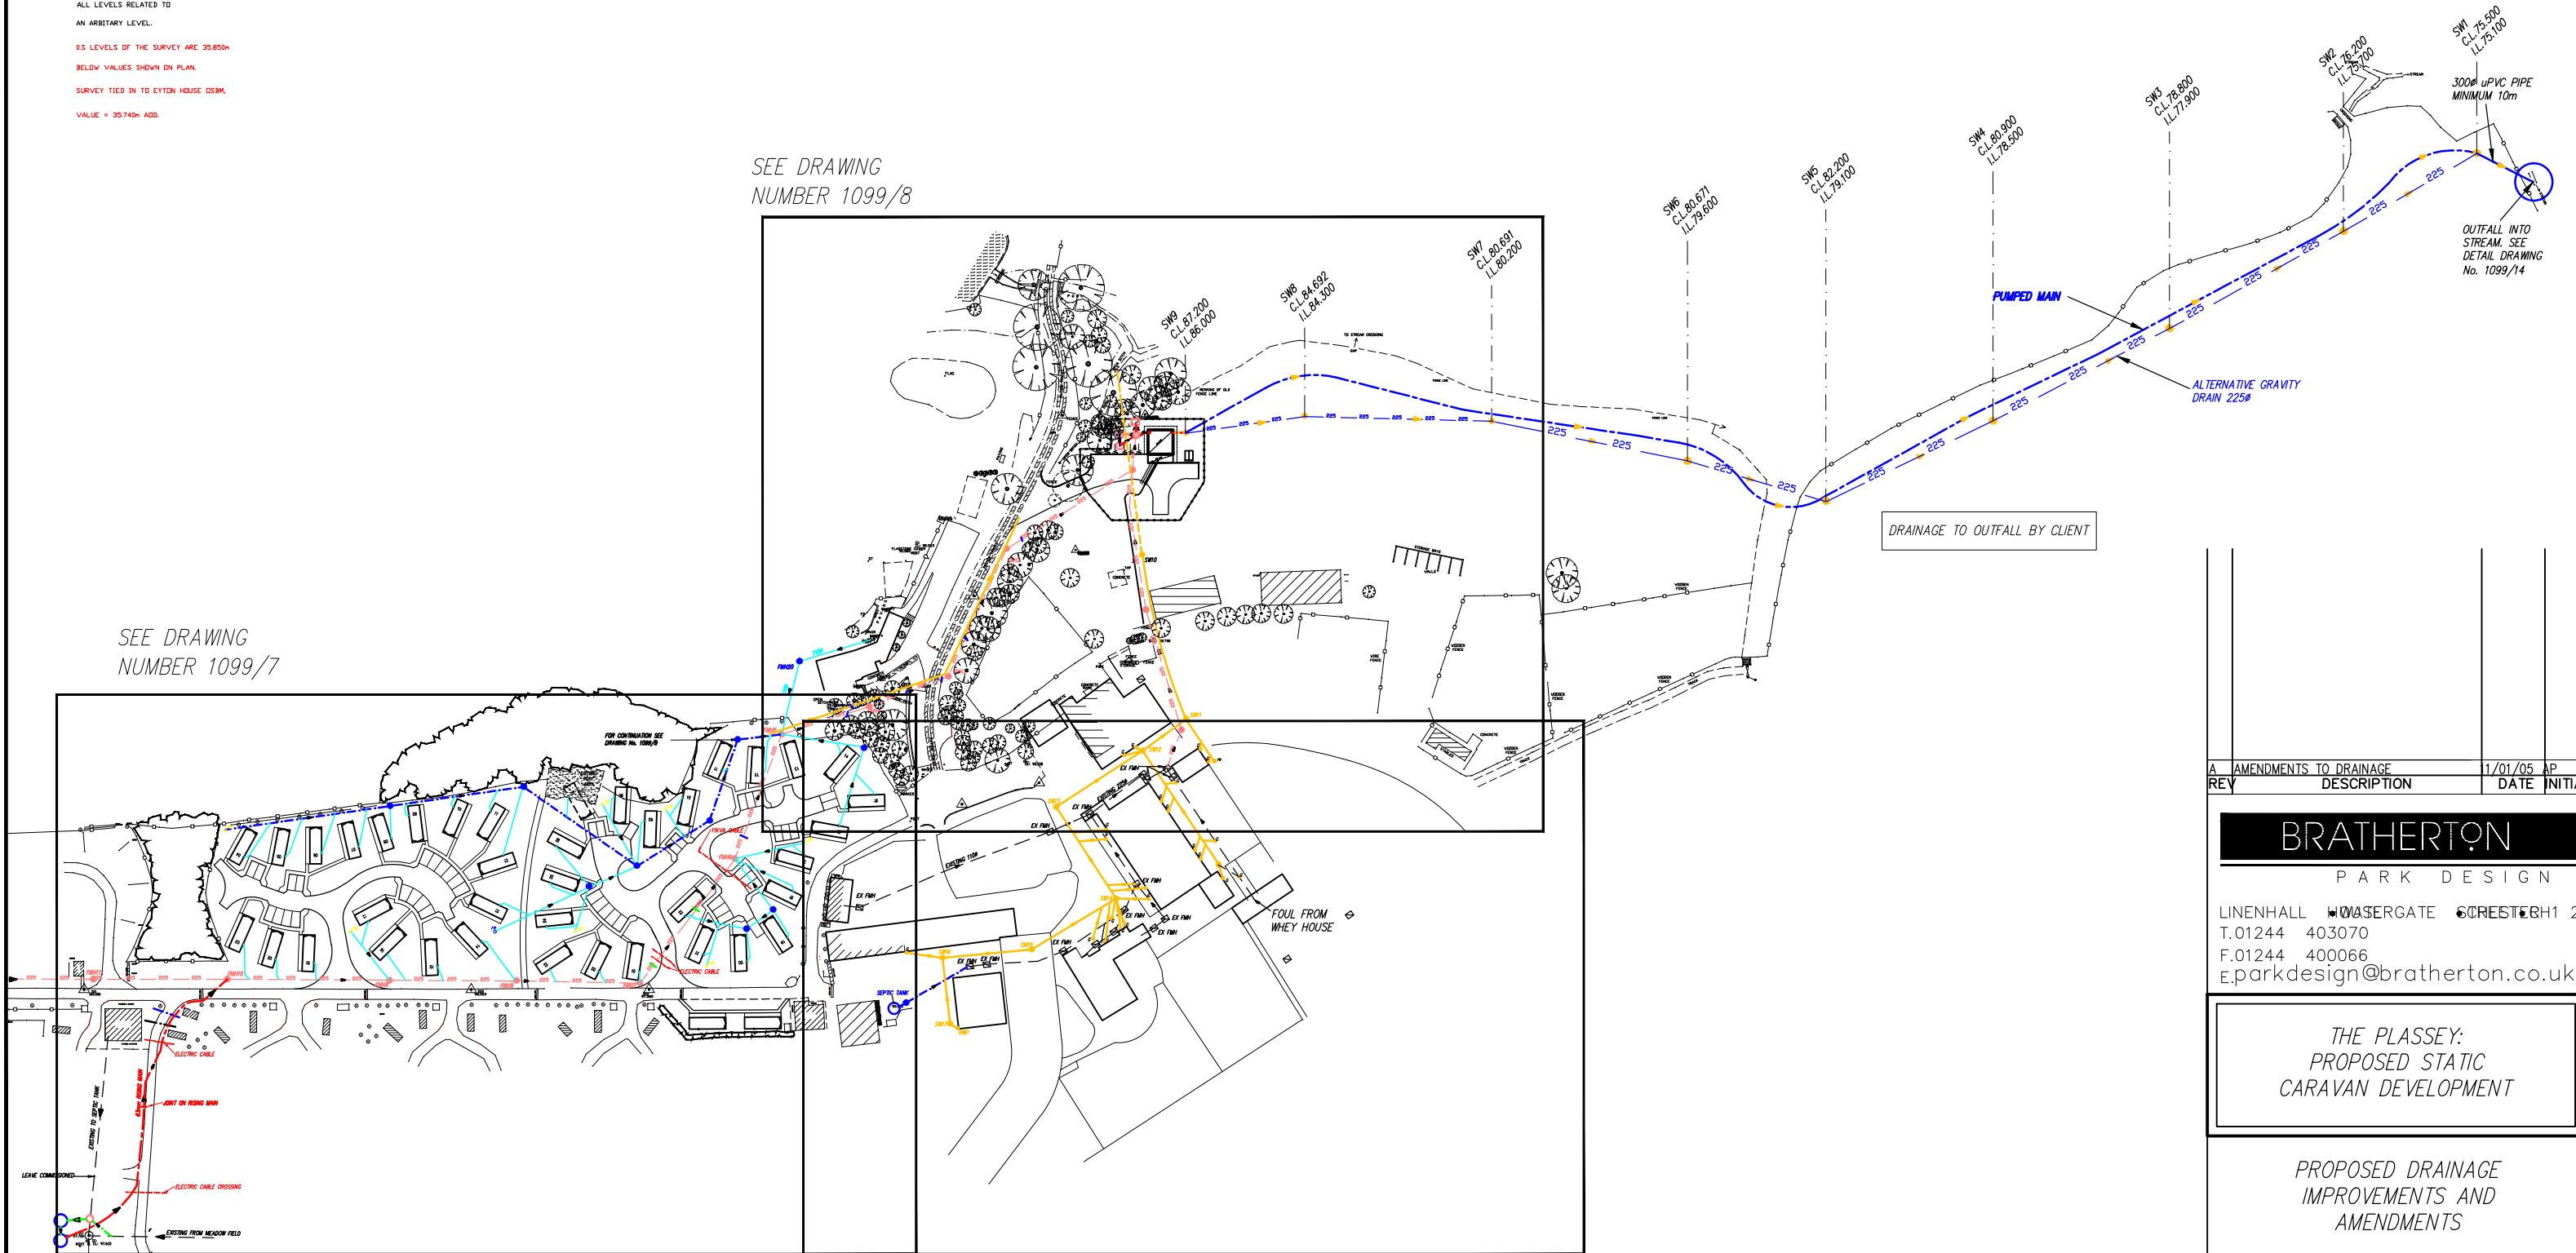

SEE DRAWING
NUMBER 1099/9

REV	AMENDMENTS TO DRAINAGE DESCRIPTION	DATE	AP INITIALS
-----	---------------------------------------	------	----------------

BRATHERTON
PARK DESIGN
LINENHALL WASSERGATE CREST
T.01244 403070
F.01244 400066
e.parkdesign@bratherton.co.uk

THE PLASSEY:
PROPOSED STATIC
CARAVAN DEVELOPMENT

PROPOSED DRAINAGE
IMPROVEMENTS AND
AMENDMENTS

DATE • SEPT 2004	SCALE • 1:1000
DRAWN • AP	CHECKED •
REV • A	JOB • 1099/6