



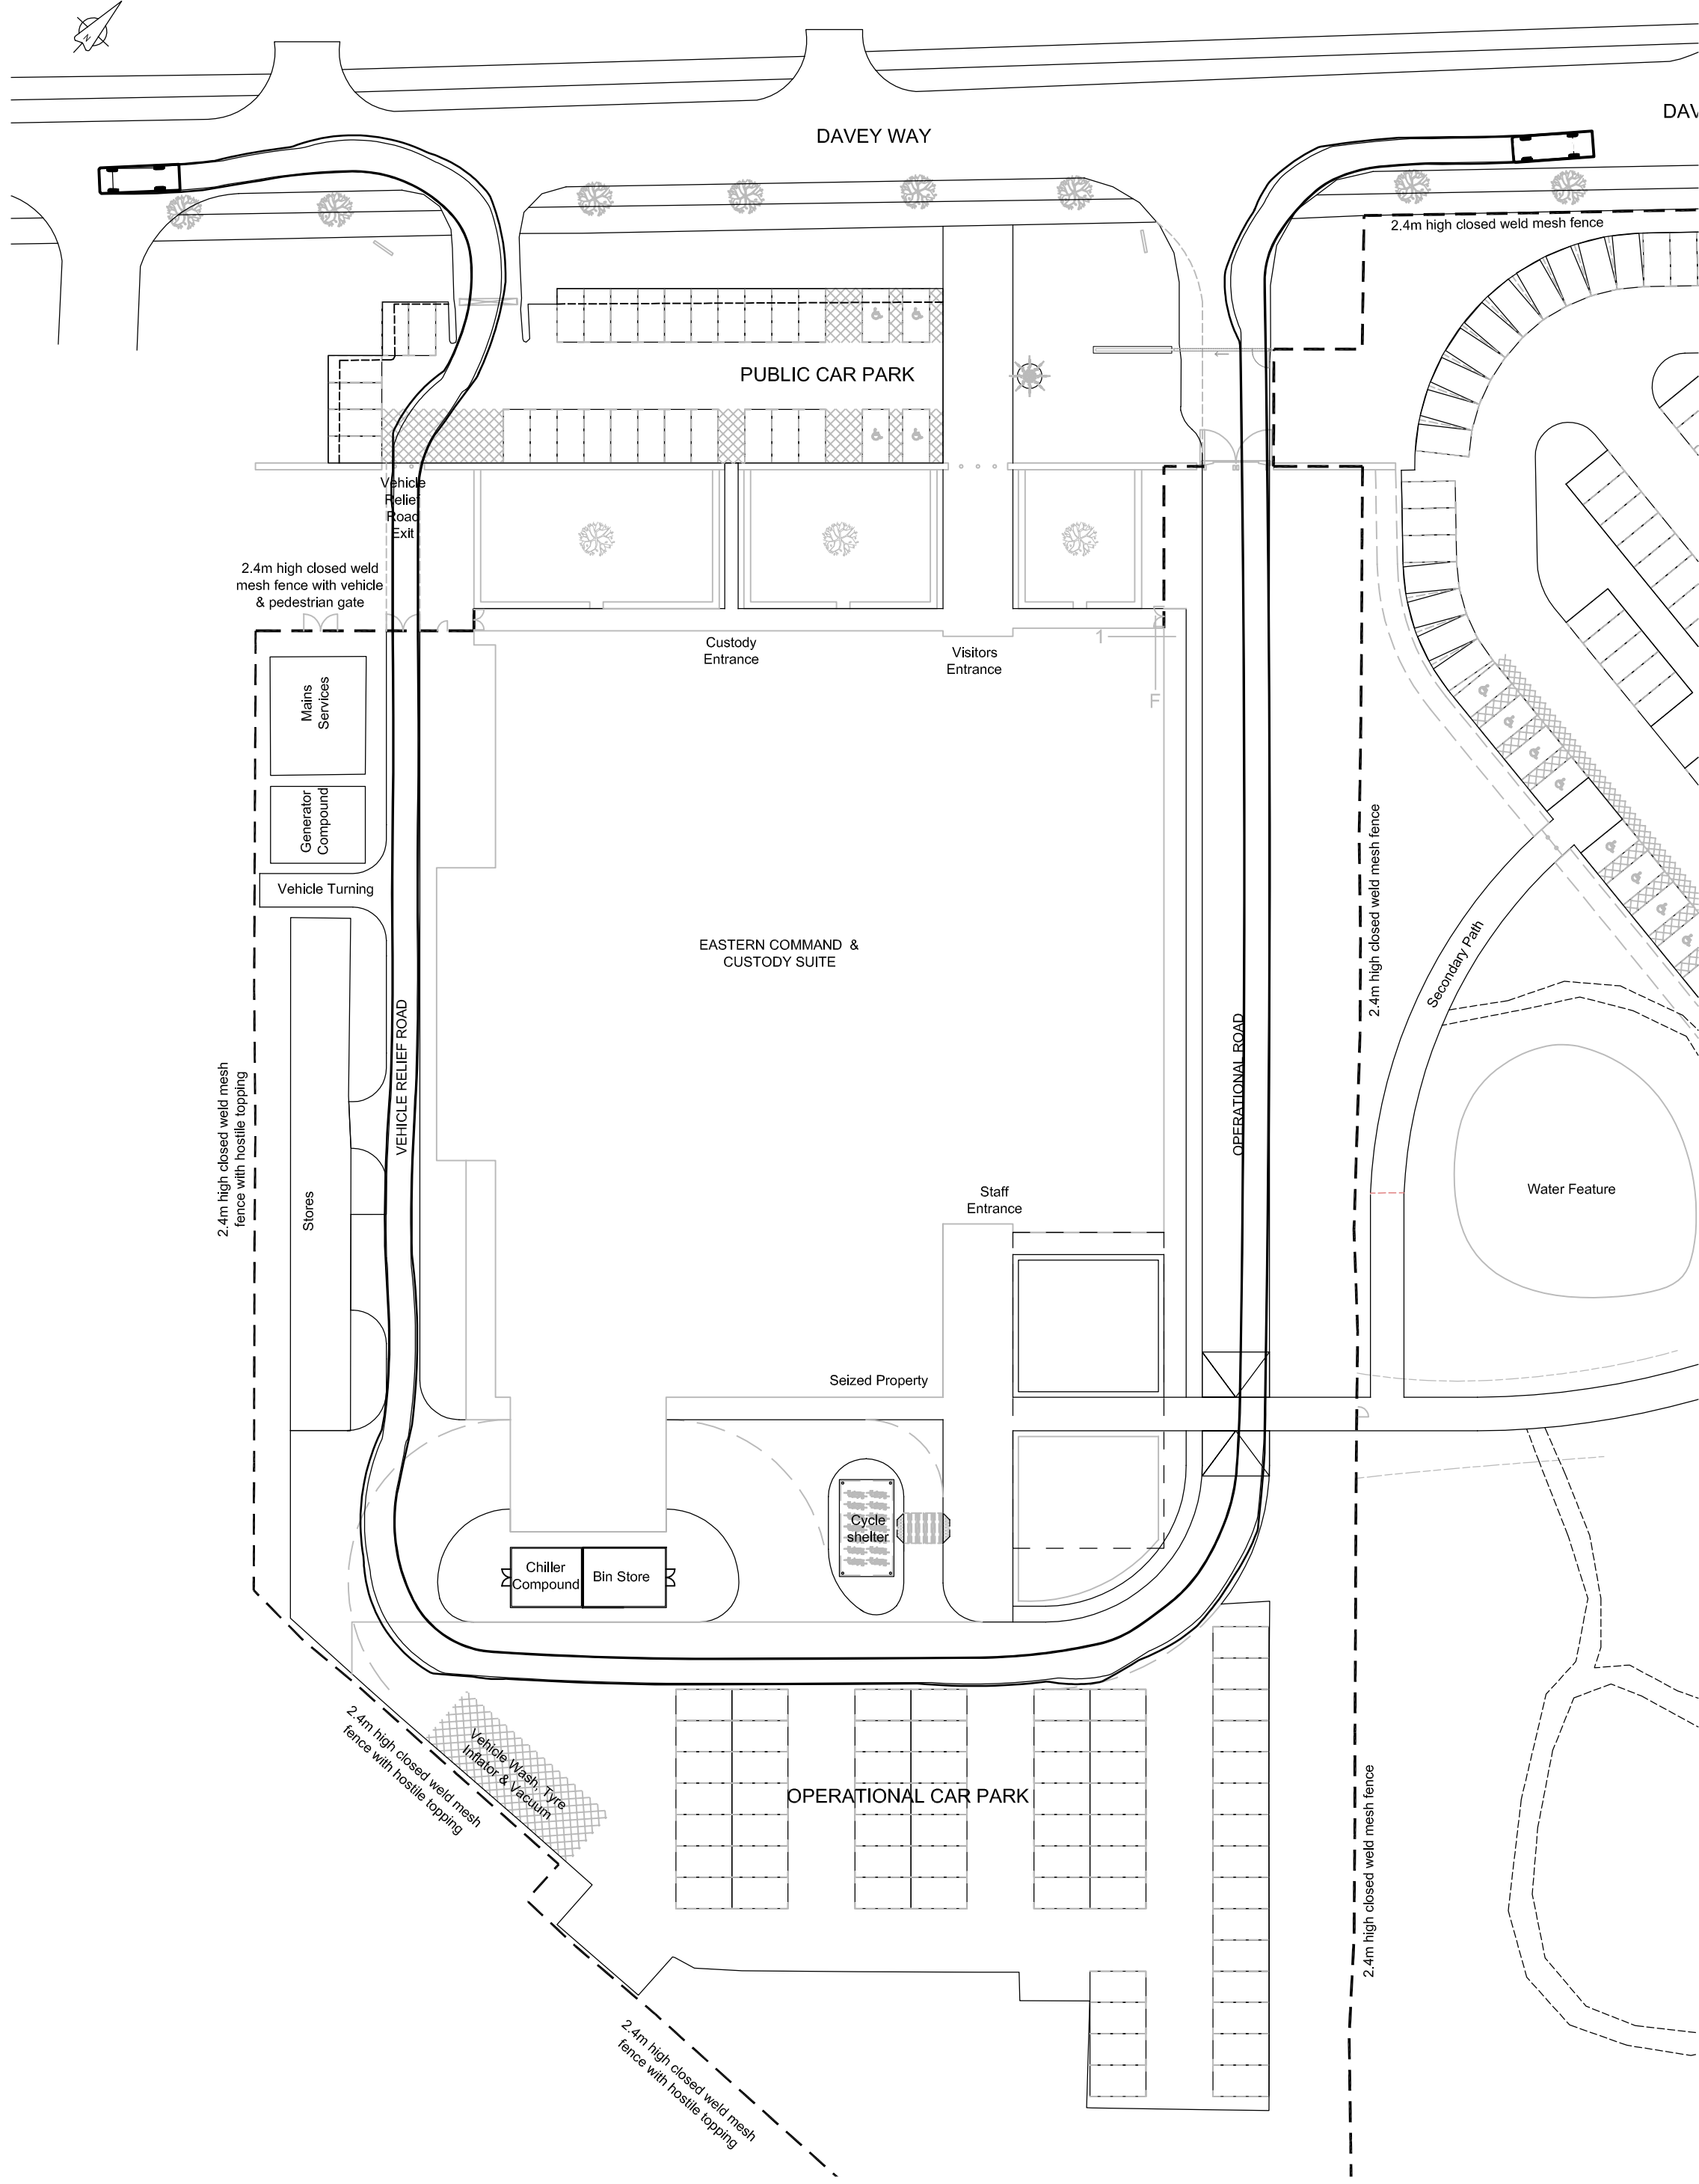

SITE ROADS - (FTA) RIGID LG VAN

SCALE : 1:500

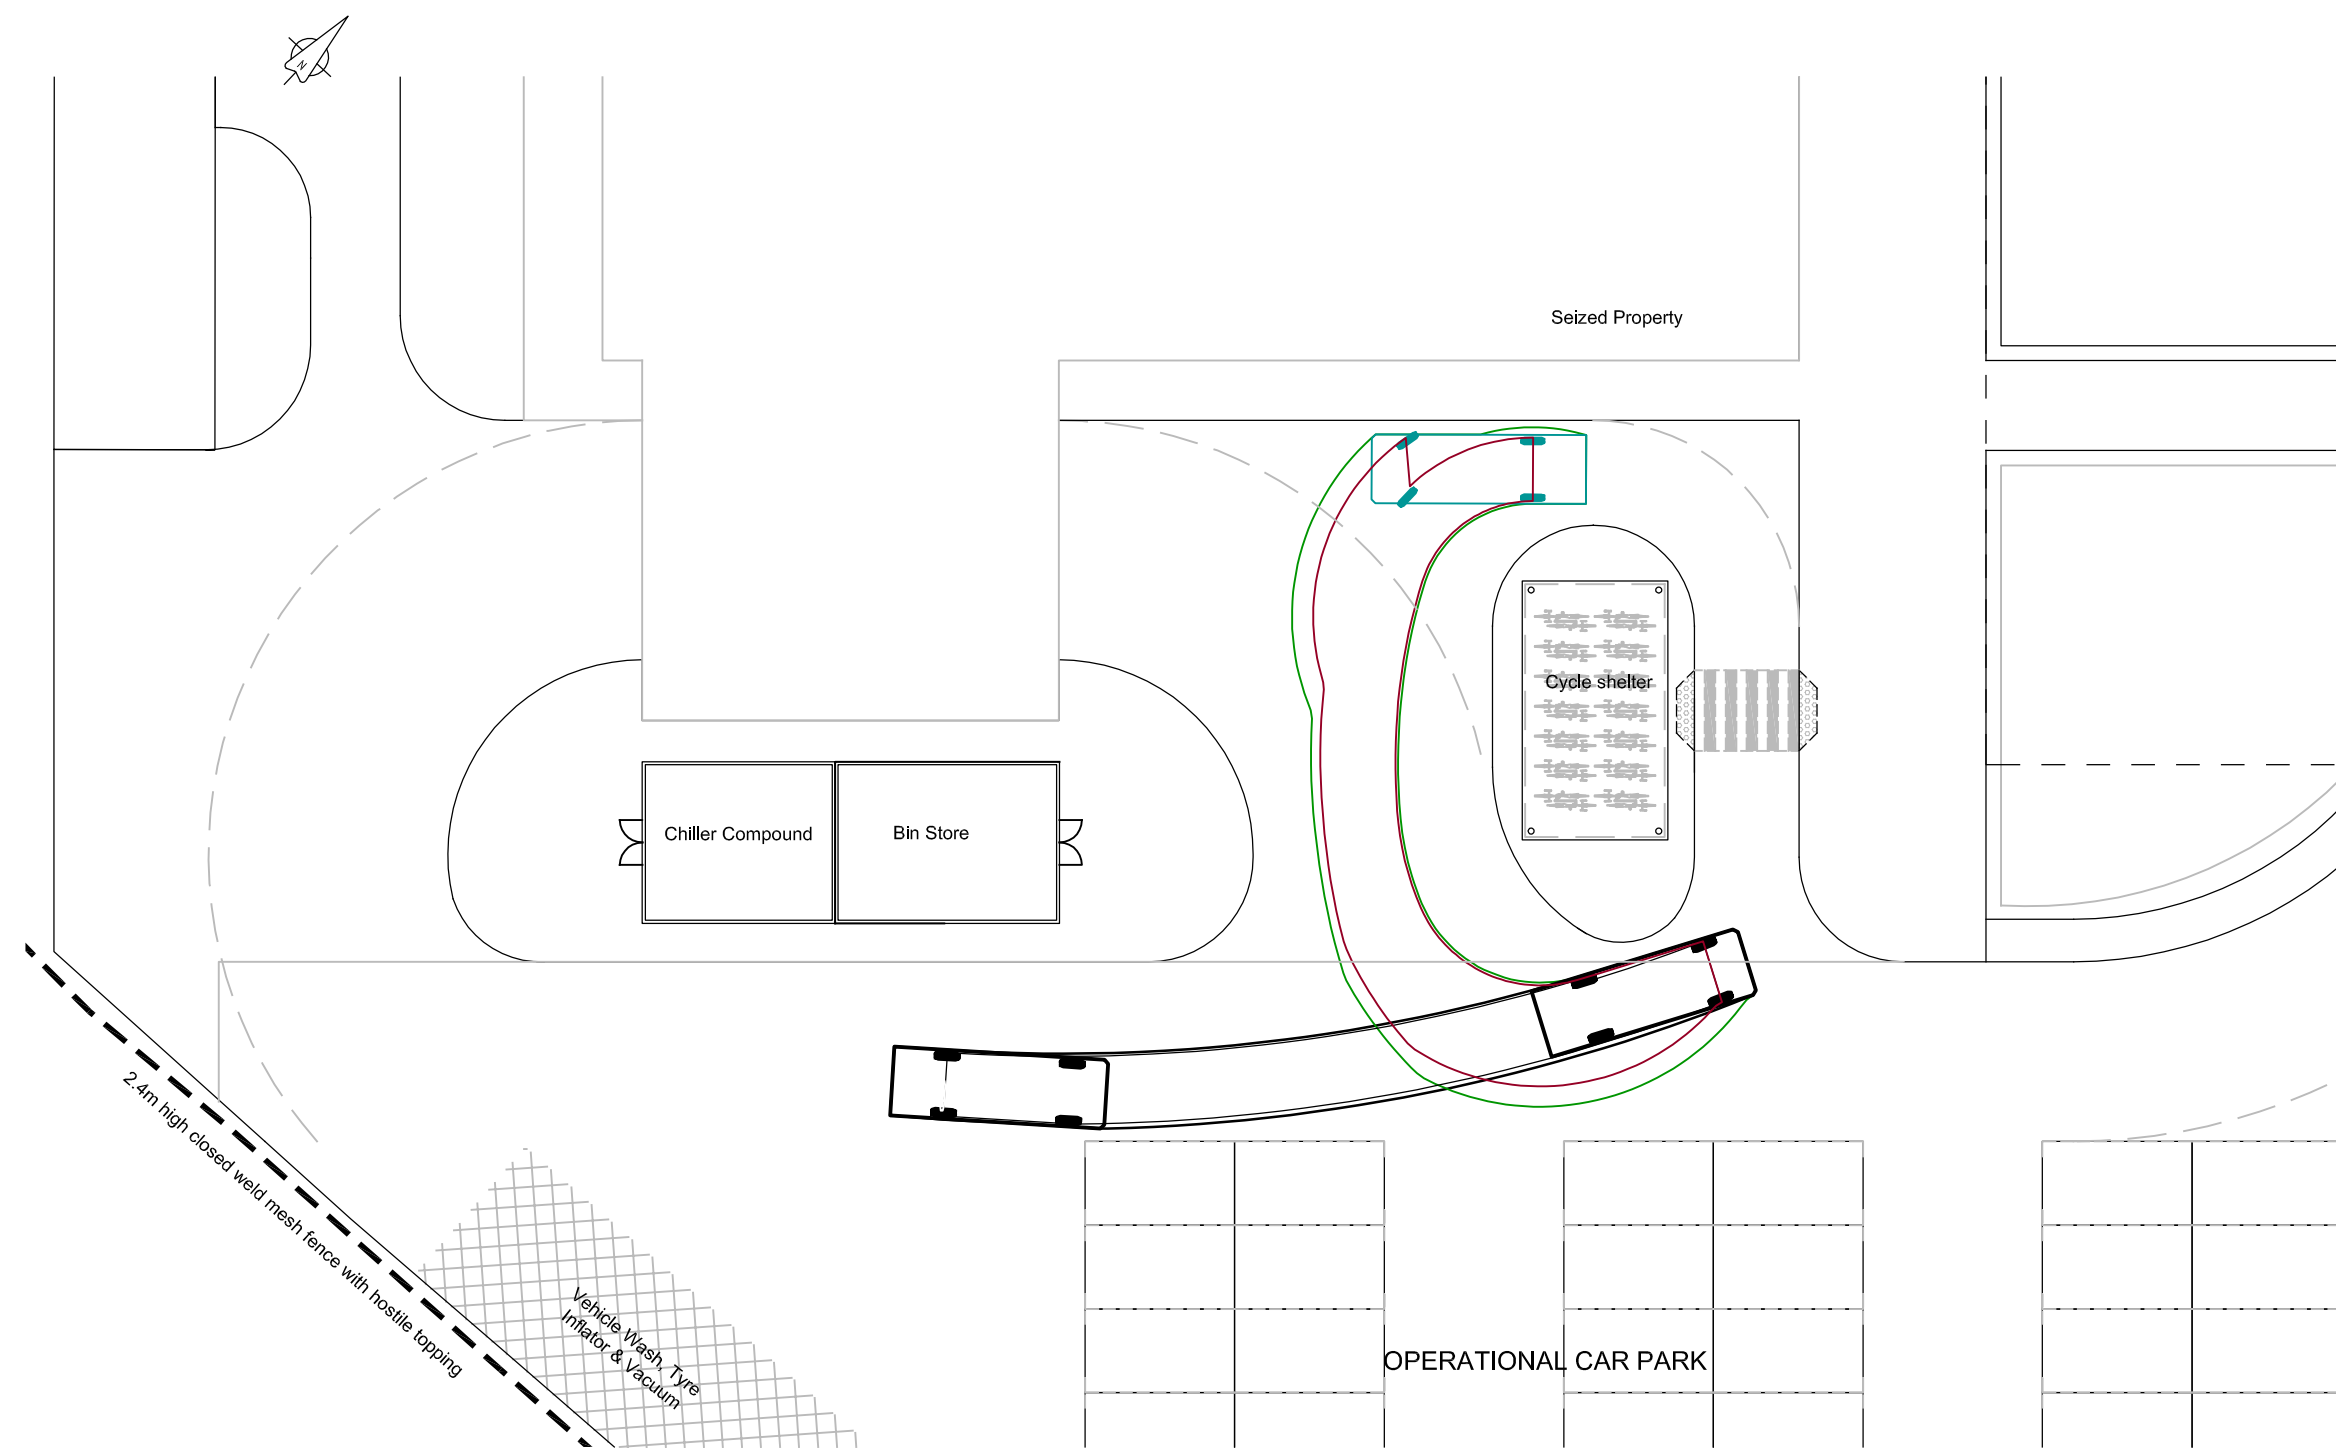


DELIVERIES - (FTA) RIGID LG VAN

SCALE : 1:250

NOTES:

GENERAL:

- 1.) Do not scale from this drawing.
- 2.) All dimensions in metres unless otherwise indicated.

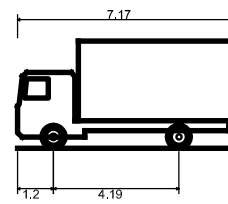

FTA Design LG Rigid Vehicle (1998)
Overall Length 7.170m
Overall Width 2.300m
Overall Body Height 3.560m
Min Body Ground Clearance 0.375m
Track Width 2.120m
Lock to Lock Time 3.00s
Kerb to Kerb Turning Radius 7.000m

© Copyright 2015 Jacobs U.K. Limited. The concepts and information contained in this document are the property of Jacobs. Use or copying of this document in whole or in part without the written permission of Jacobs constitutes an infringement of copyright. Limitation: This drawing has been prepared on behalf of, and for the exclusive use of Jacobs' Client, and is subject to, and issued in accordance with, the provisions of the contract between Jacobs and the Client. Jacobs accepts no liability or responsibility whatsoever for, or in respect of, any use of, or reliance upon, this drawing by any third party.

P0	23.07.15	PLANNING ISSUE		R.W.	J.P.	J.E.	D.H.
Rev	Rev. Date	Purpose of revision		Drawn	Checked	Rev'd	Appr'd
 95 Bothwell St, Glasgow, G2 7HX Tel: +44(0)141 204 2511 Fax: +44(0)141 226 3109 www.jacobs.com							
Client POLICE AND CRIME COMMISSIONER OF NORTH WALES							
Project EASTERN COMMAND AND CUSTODY FACILITY							
Drawing title VEHICLE TRACKING SITE ROADS & DELIVERIES (FTA) RIGID LG VAN							
Drawing status FOR PLANNING							
Scale		AS SHOWN @ A1			DO NOT SCALE		
Jacobs No.		B1305210					
Client no.							
Drawing number B1305210/CE/170.016							Rev P0
This drawing is not to be used in whole or part other than for the intended purpose and project as defined on this drawing. Refer to the contract for full terms and conditions.							