


Schedule of Accomodation		
Houses (PLOTS 1, 2 & 3)		
2 Bed / 4 Person (86m²) -	3 units	

KEY:

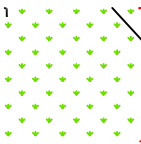



Denotes area to receive grass/turfed finish



Denotes area to receive tarmacadam finish with square edge conc. edgings where adjoining other surfaces



Denotes new dropped kerbs accessing new car park spaces

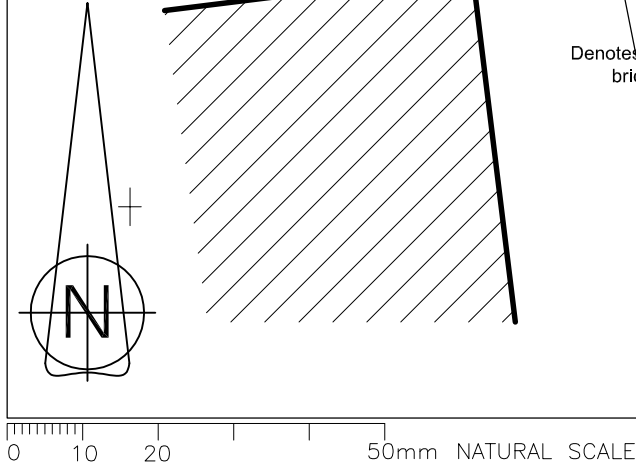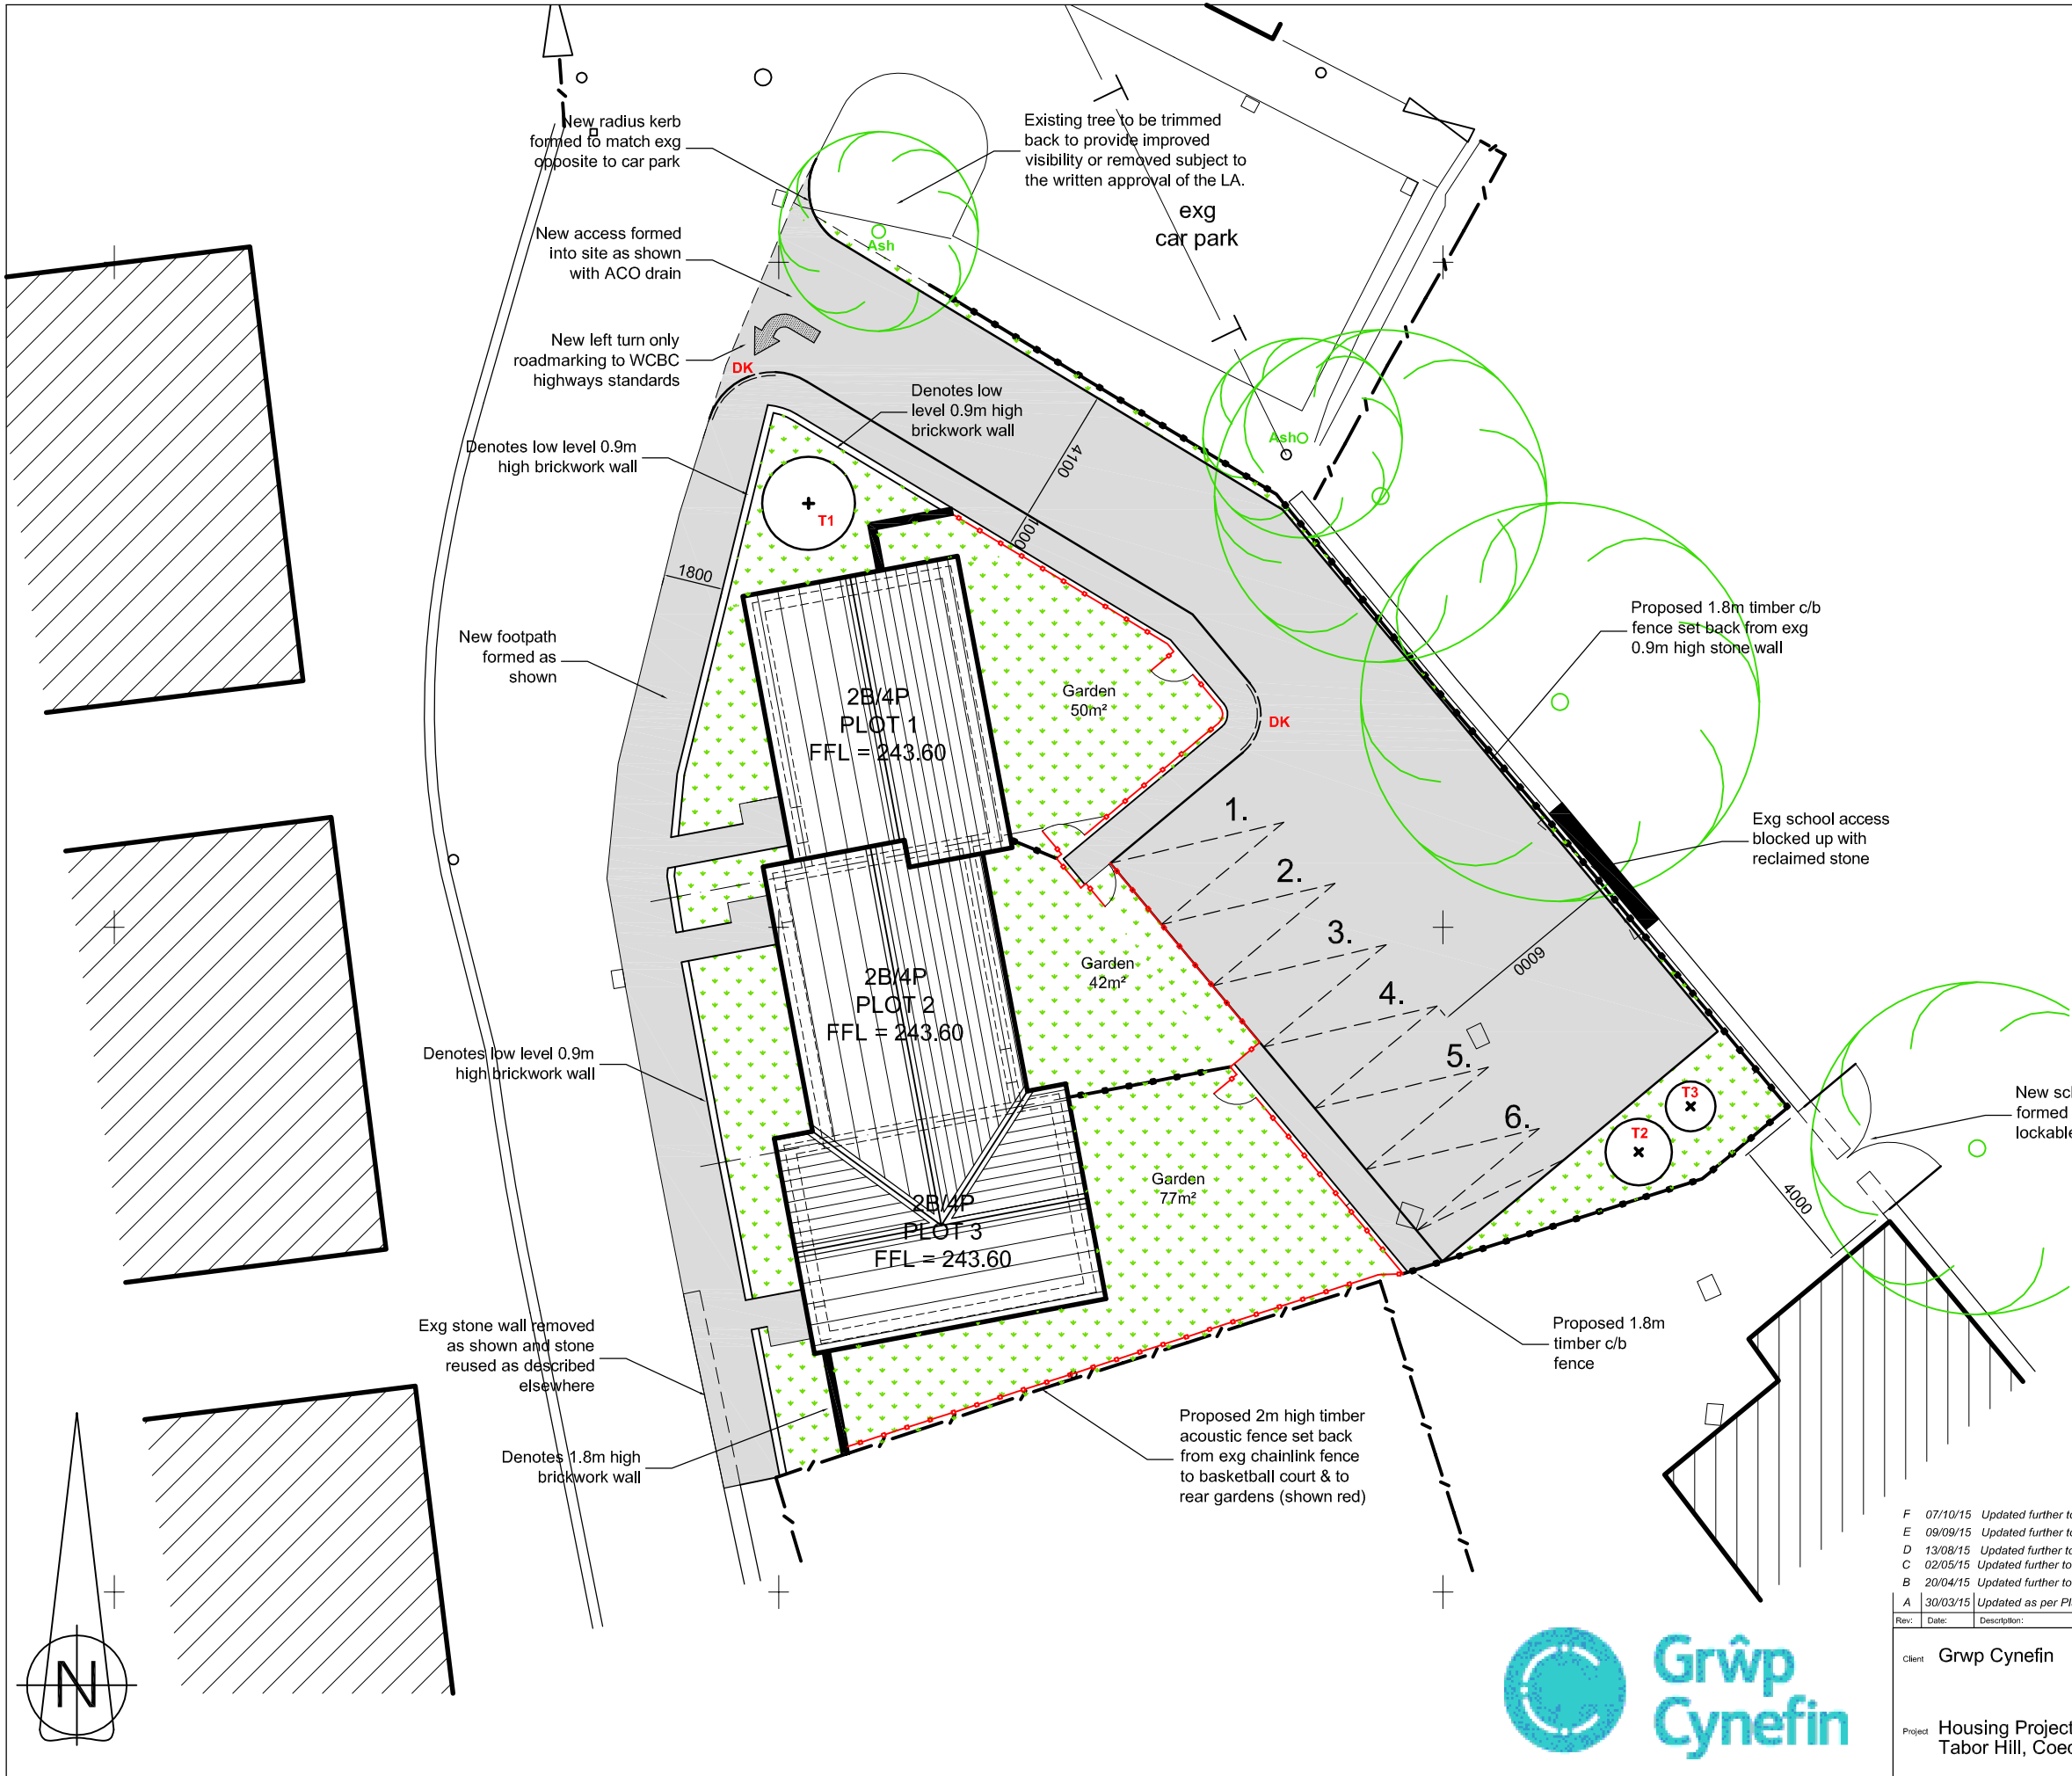

Rev:	Date:	Description:	C.B.	I.A.S.
F	07/10/15	Updated further to highways comments dated 11/09/15.	C.B.	I.A.S.
E	09/09/15	Updated further to planning comments dated 21/08/15.	C.B.	I.A.S.
D	13/08/15	Updated further to planning comments dated 11/08/15.	C.B.	I.A.S.
C	02/05/15	Updated further to Client comments.	C.B.	I.A.S.
B	20/04/15	Updated further to Highways comments.	C.B.	I.A.S.
A	30/03/15	Updated as per Planners comments dated 17/03/15.	C.B.	I.A.S.

Client	Grwp Cynefin	Drawg. Title	Proposed Site Layout
Project	Housing Project Tabor Hill, Coedpoeth	Scale	1:200
		Drawn	CB
		Chkd.	IAS
		Date	04/03/15
		Drawg. No.	6676/L(9)01
		Revision	F