




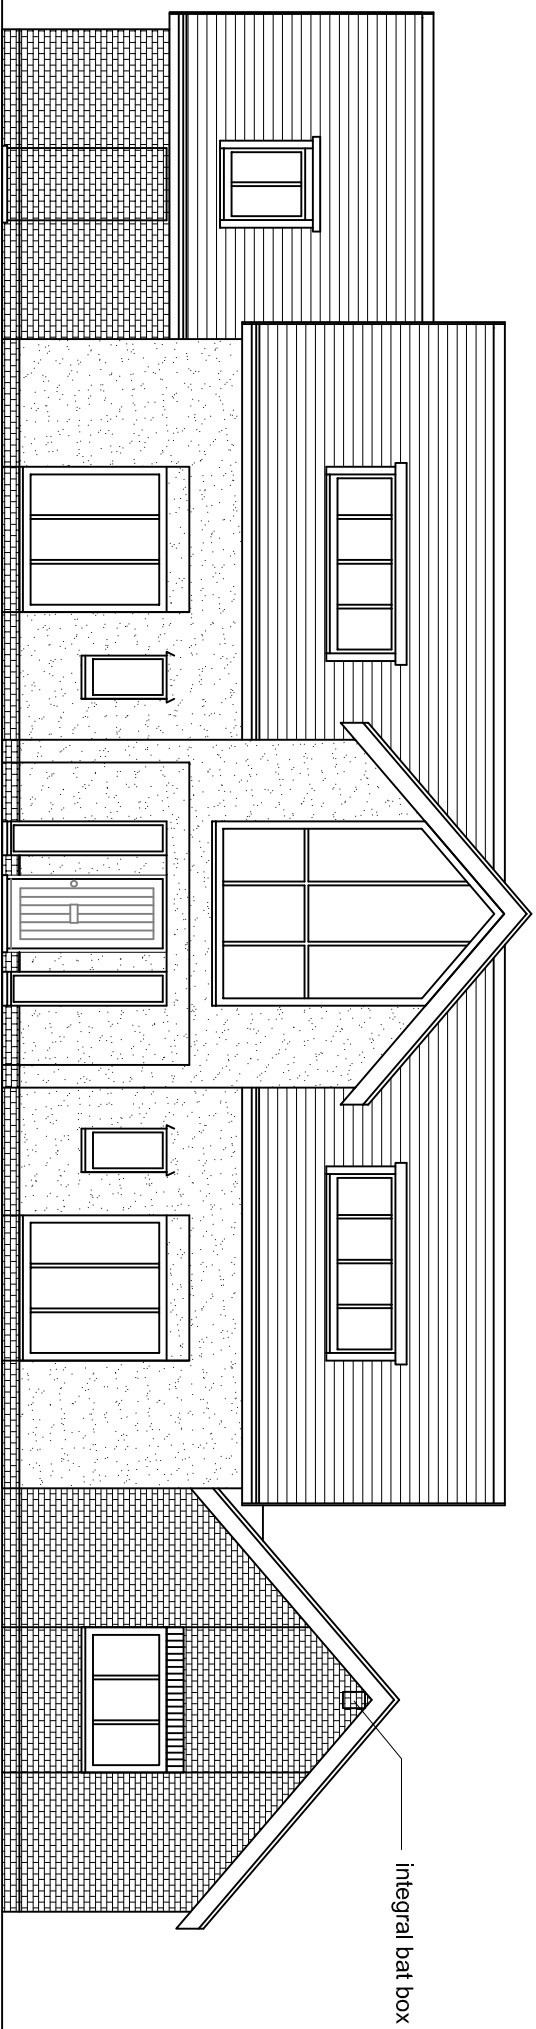


Front Elevation as Proposed

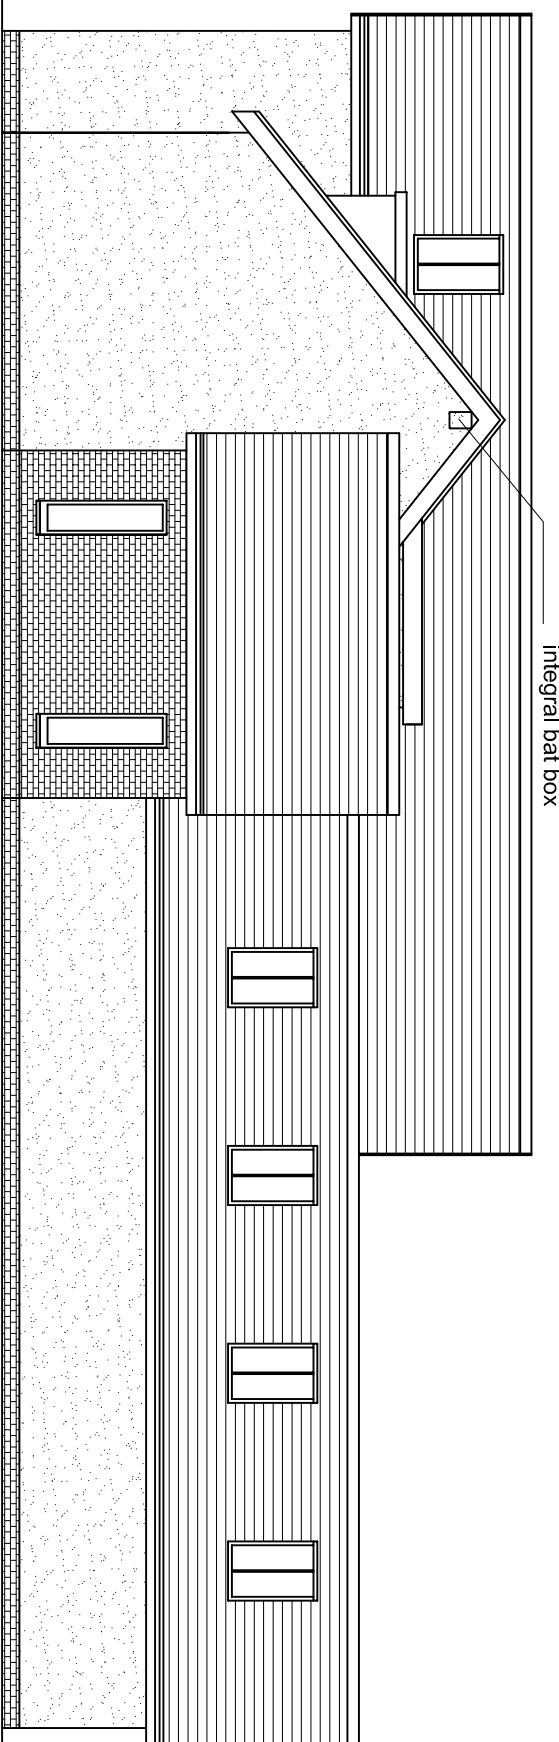

Right Side Elevation as Proposed

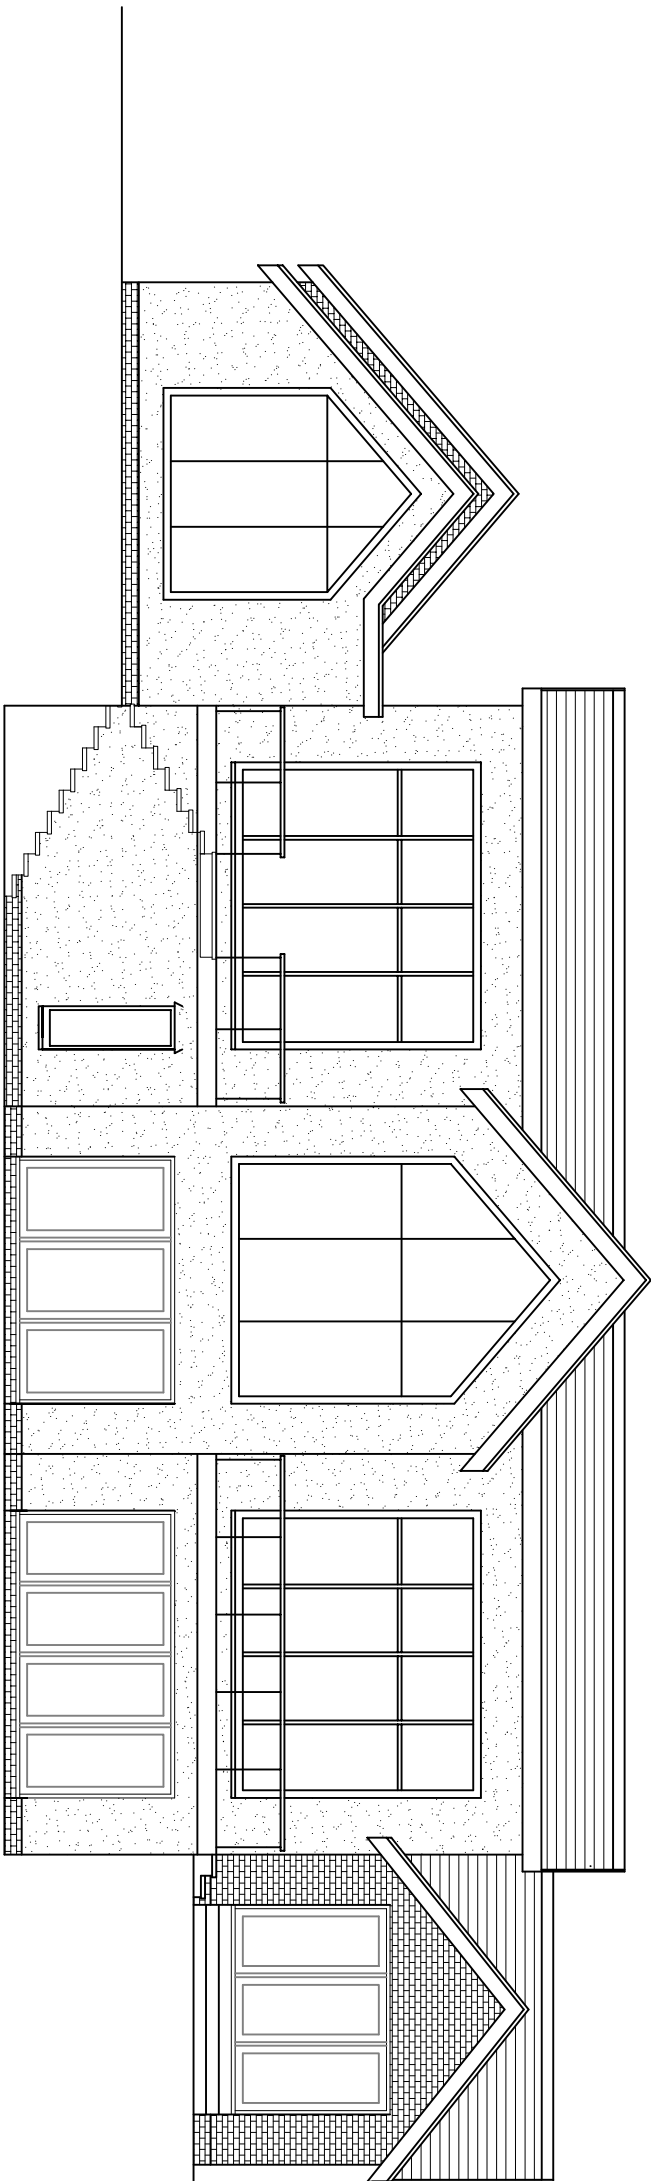


Rear Elevation as Proposed

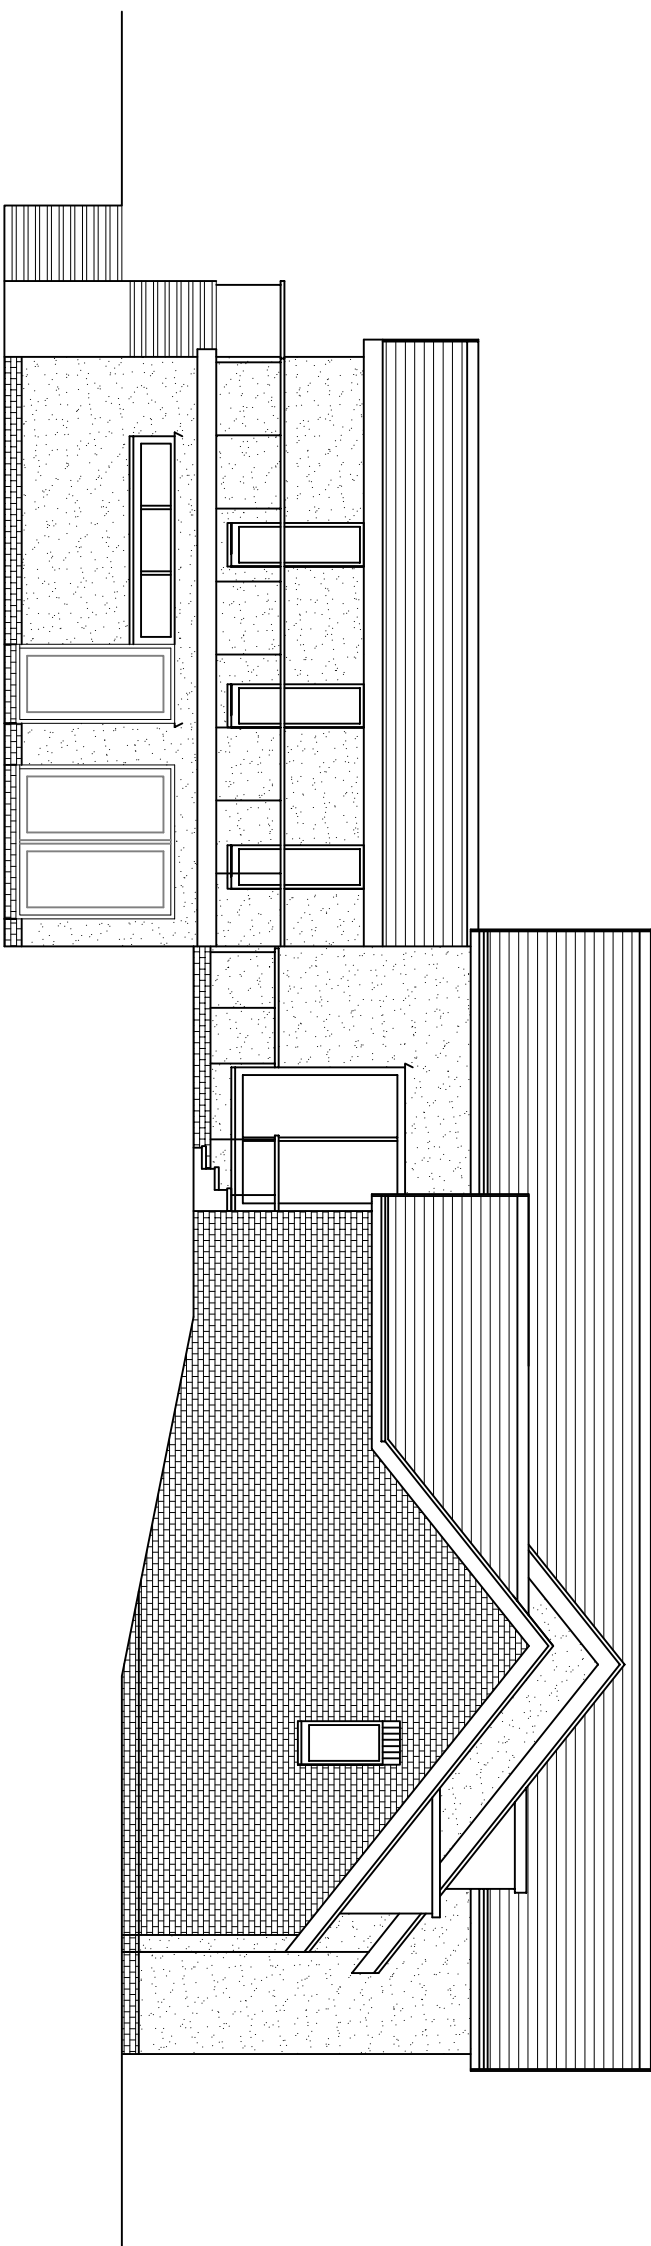


Left Side Elevation as Proposed




Lower Ground Floor 187m2 footprint

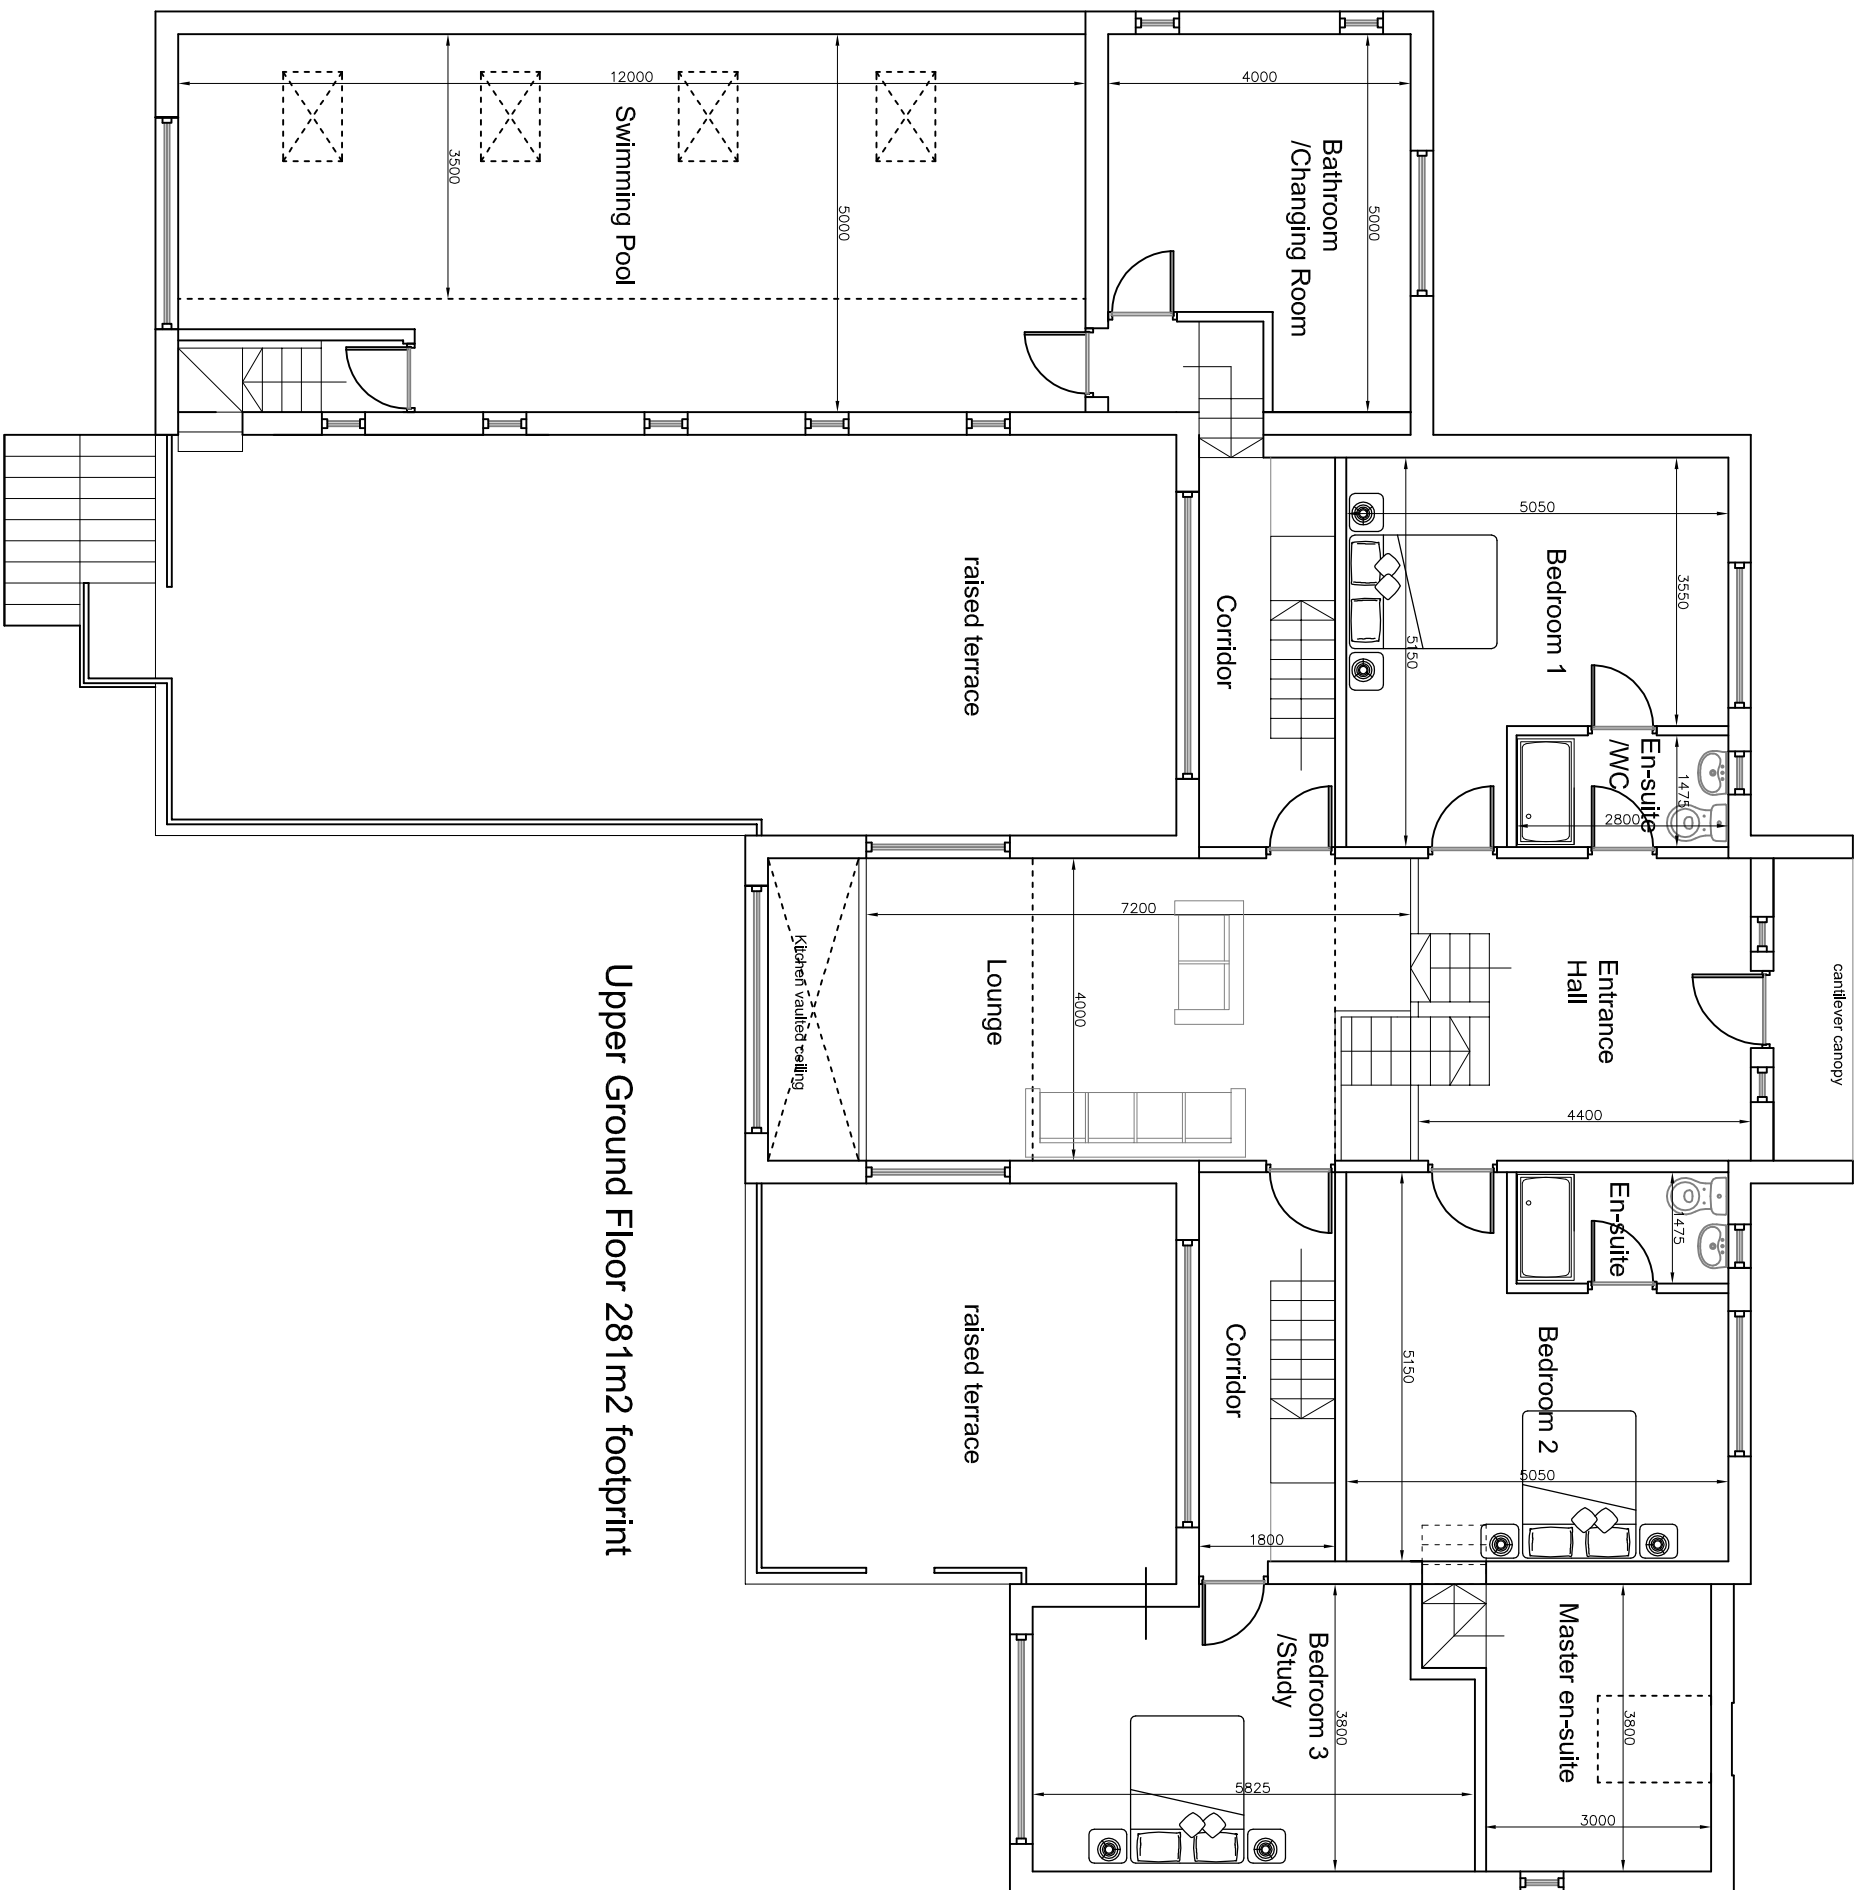


Upper Ground Floor 281m2 footprint

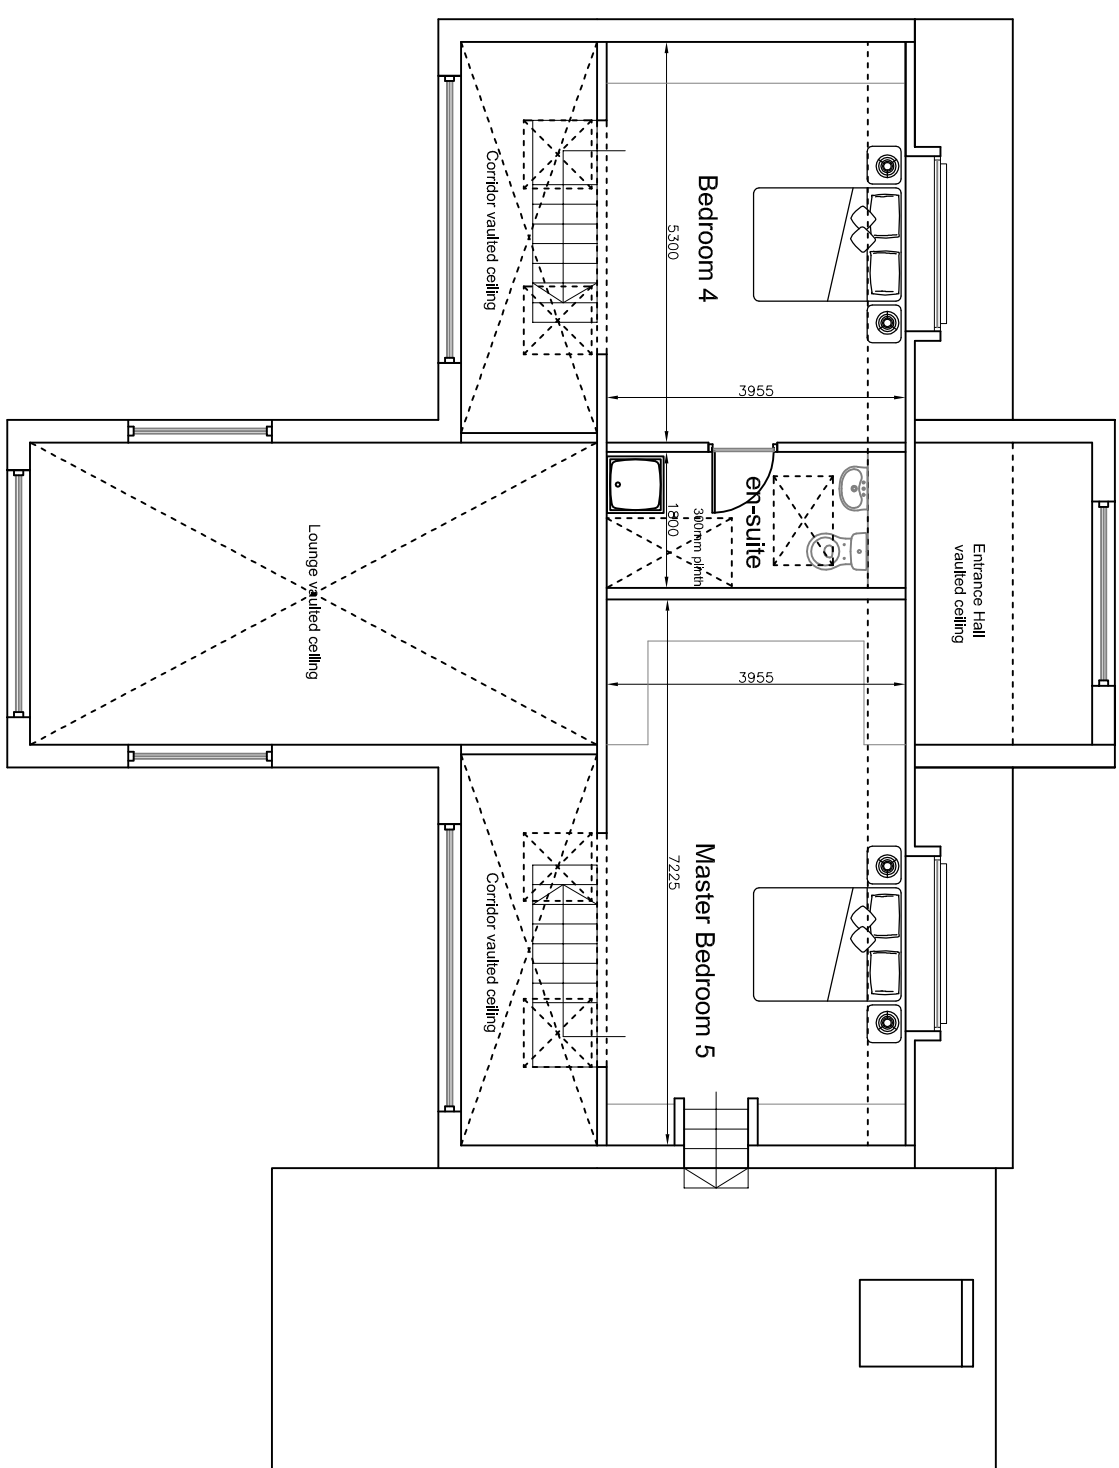

First Floor 64m2 footprint

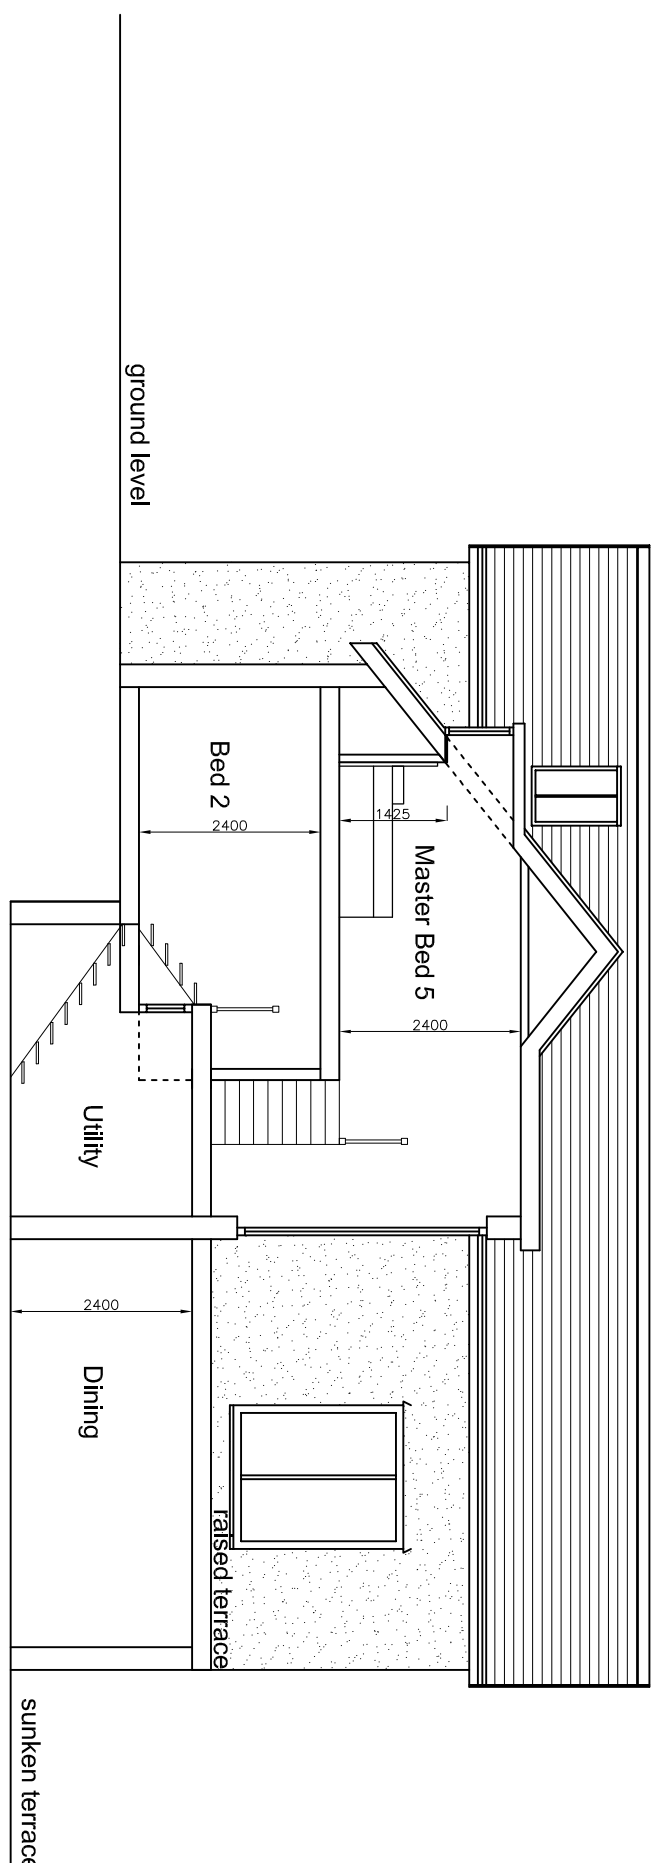

Section Detail

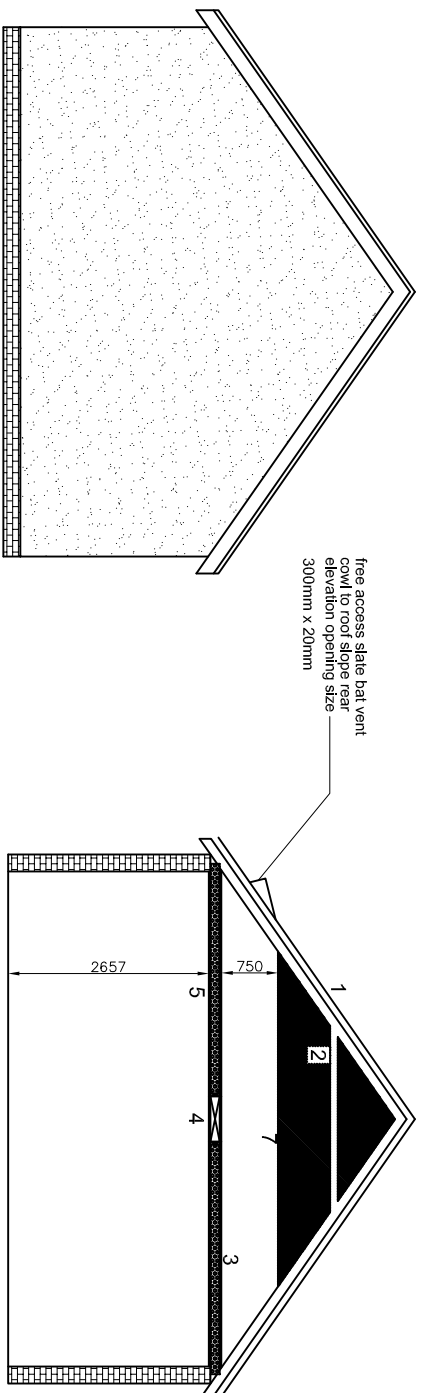

Plot 2 Garage Plan as Proposed (90m2 footprint)


Plot 2 Garage Front Elevation as Proposed

Plot 2 Garage Side Elevation as Proposed

Section Through Garage Detail



Bat access provision 300mm x 200mm opening with coving to gain continued access to the building to approved finish

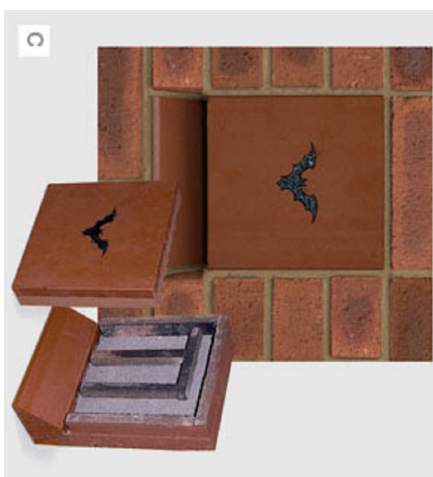

Enclosed Istock Bat Box 215x290mm
Designed specifically for the pipistrelle bat
Available colours in smooth blue, smooth gold
and smooth red

[illegible]