


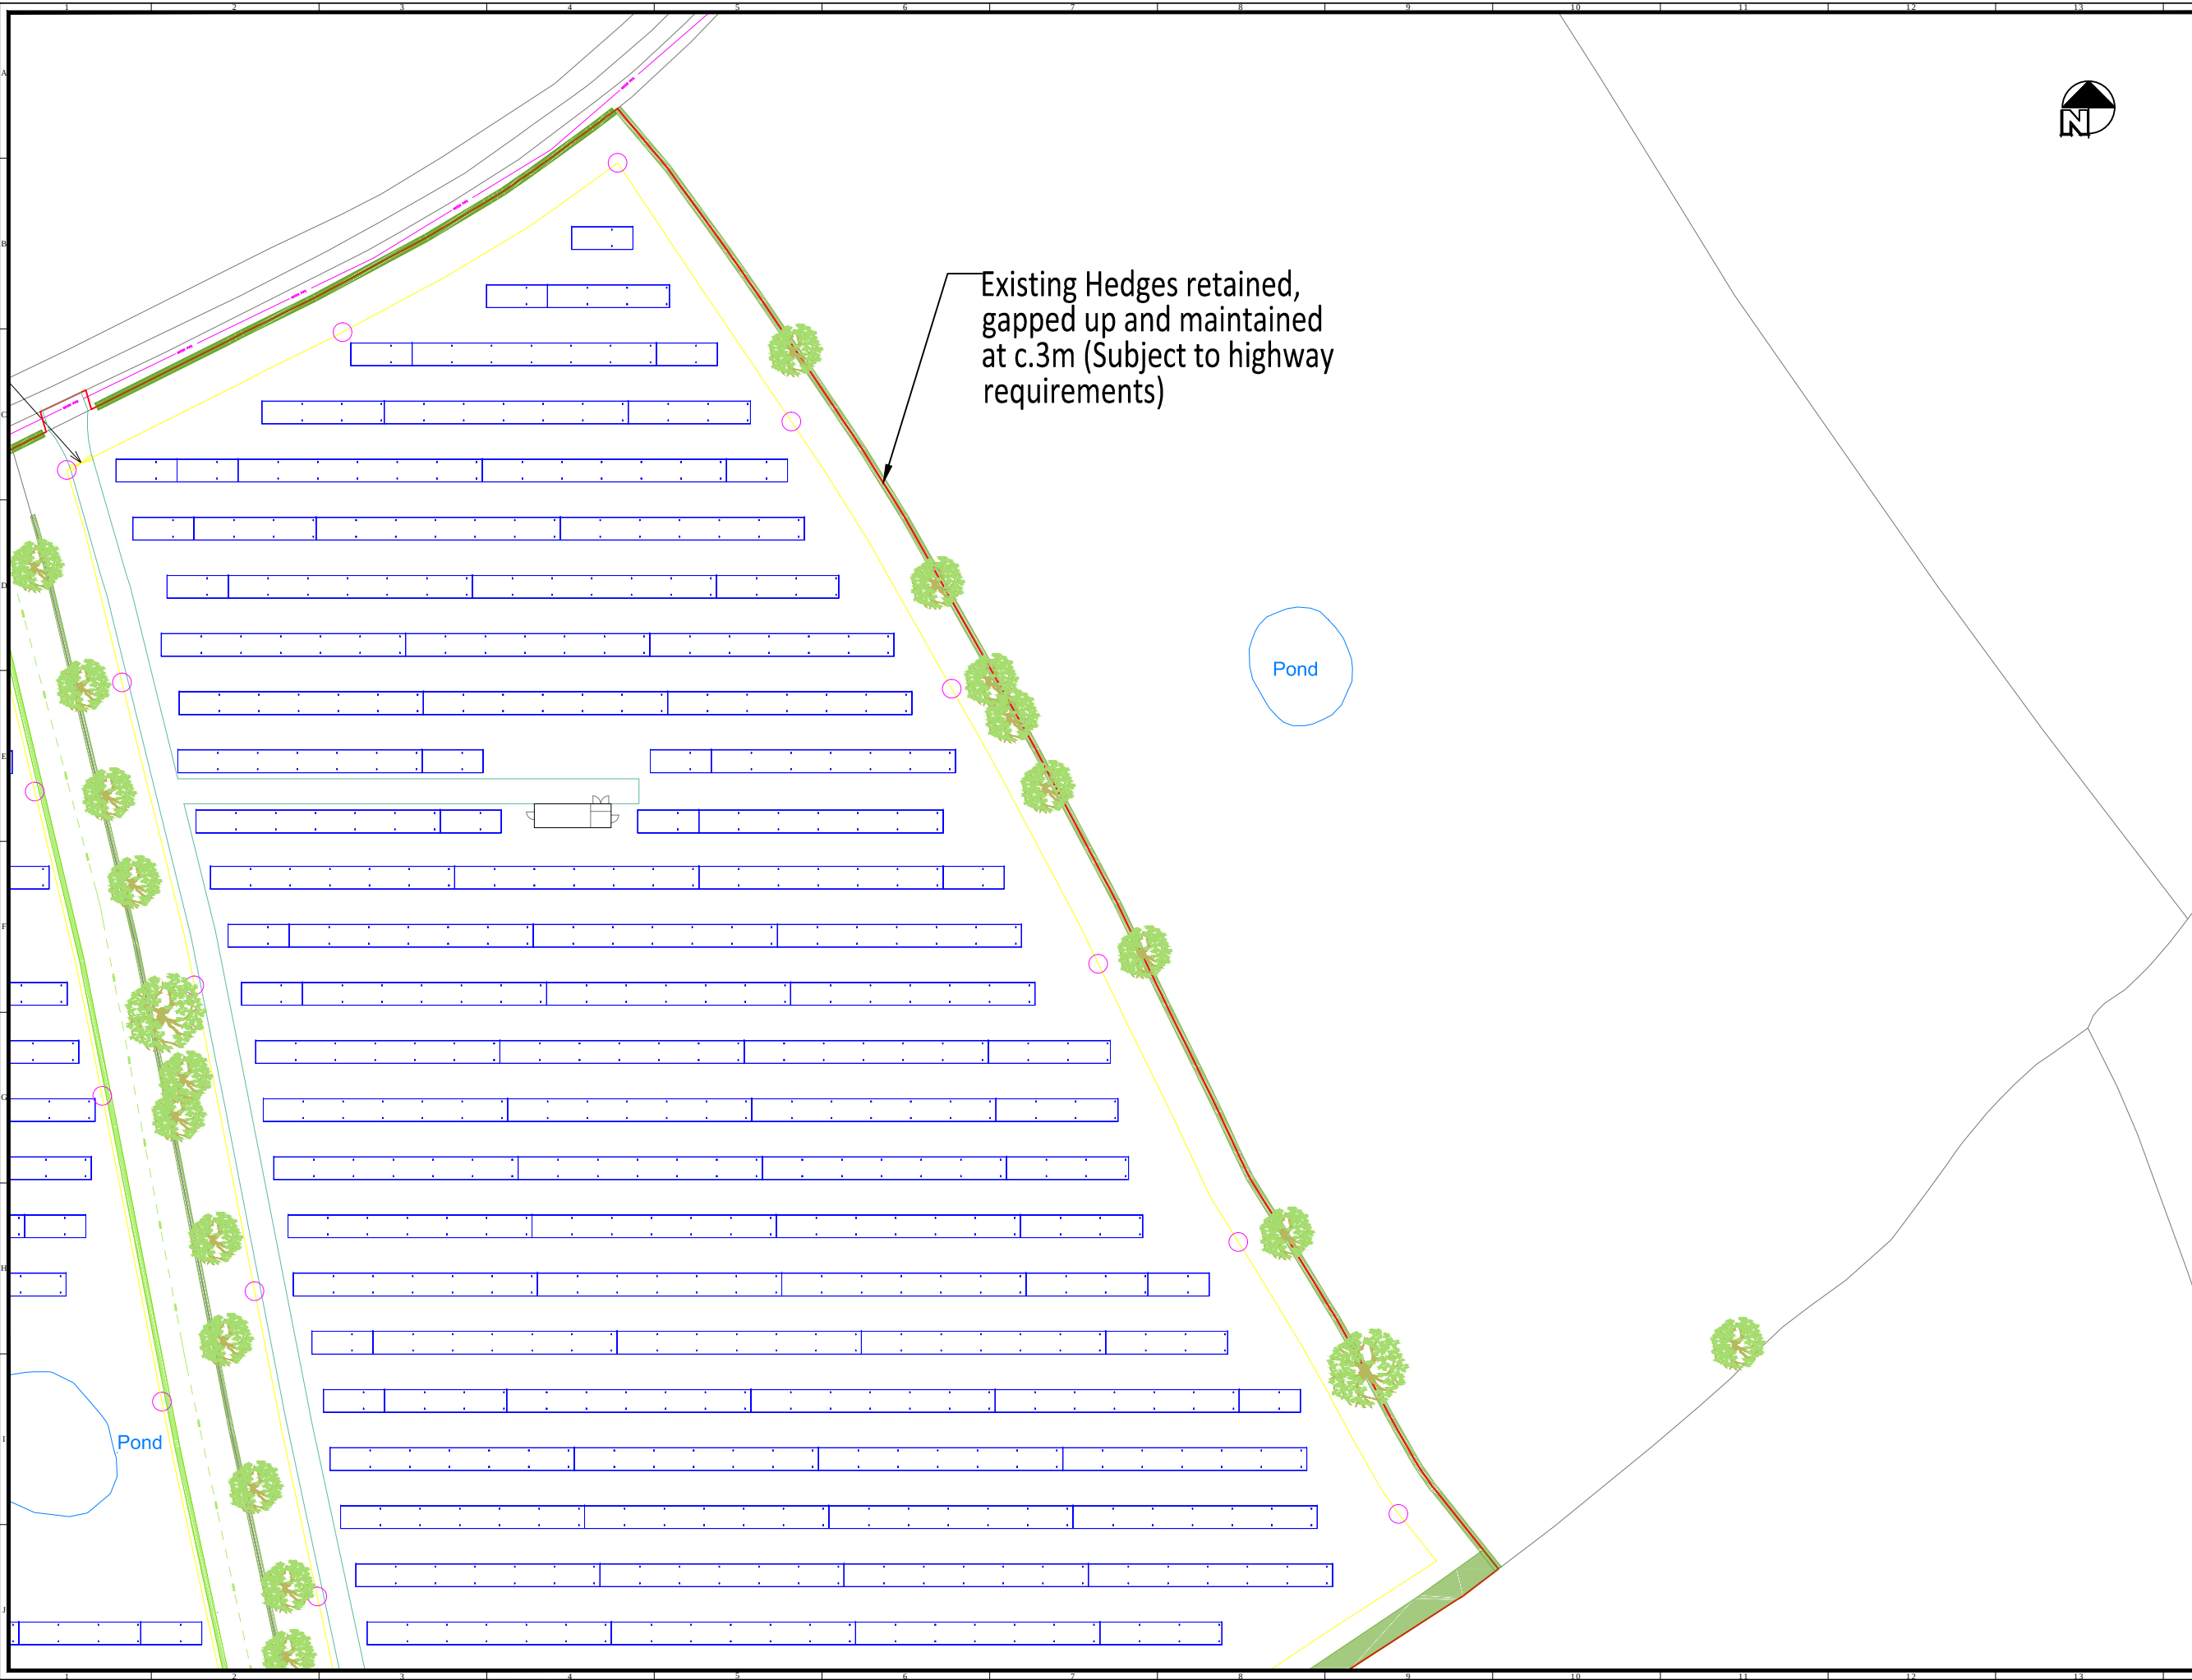

TGC-SITE-DESIGN

GENERAL NOTES

A. DO NOT SCALE FROM THIS DRAWING

B. ALL DIMENSIONS ARE IN METERS UNLESS NOTED OTHERWISE.

System Info:

Module Rating:	280Wp	320Wp
System Size*:	3.83MWp	4.38MWp
Area Bounded by Fence:	7.8ha	
Area of Site:	10.2ha	

*Precise module rating cannot be specified at this stage and will be selected based on market availability post consent. Site capacity above shows system size based on typical low and high panel rating specification being used. Range of panel ratings are achieved with the same physical panel dimensions given above.

Legend:

	Existing Services
	Grid Balancing
	Equipment Container
	Inverter Cabin
	33kV Substation
	Switchgear Housing
	Comms Building
	4m CCTV Poles
	Site Boundary
	80 PV Modules
	40 PV Modules
	20 PV Modules
	Fence
	Track
	Public Rights of Way
	Gas Easement Area
	New/Enhanced Landscaping
	Existing Landscaping

Rev	Details
A8	Amended PROW and Hedging
A9	Eastern Entrance changed to double gate
B1	Site compound drawings created
B2	Existing and proposed landscaping added

Designed by TGC Renewables

Project Title
226-01-PV Francis Lane

Drawing Title
Site Design

Drawing Path

Drawn NM/SC	Checked JJ	Approved RA
Scale 1:2000	Paper Size A3	Status Draft
Date 11/09/2015	Rev B2	