



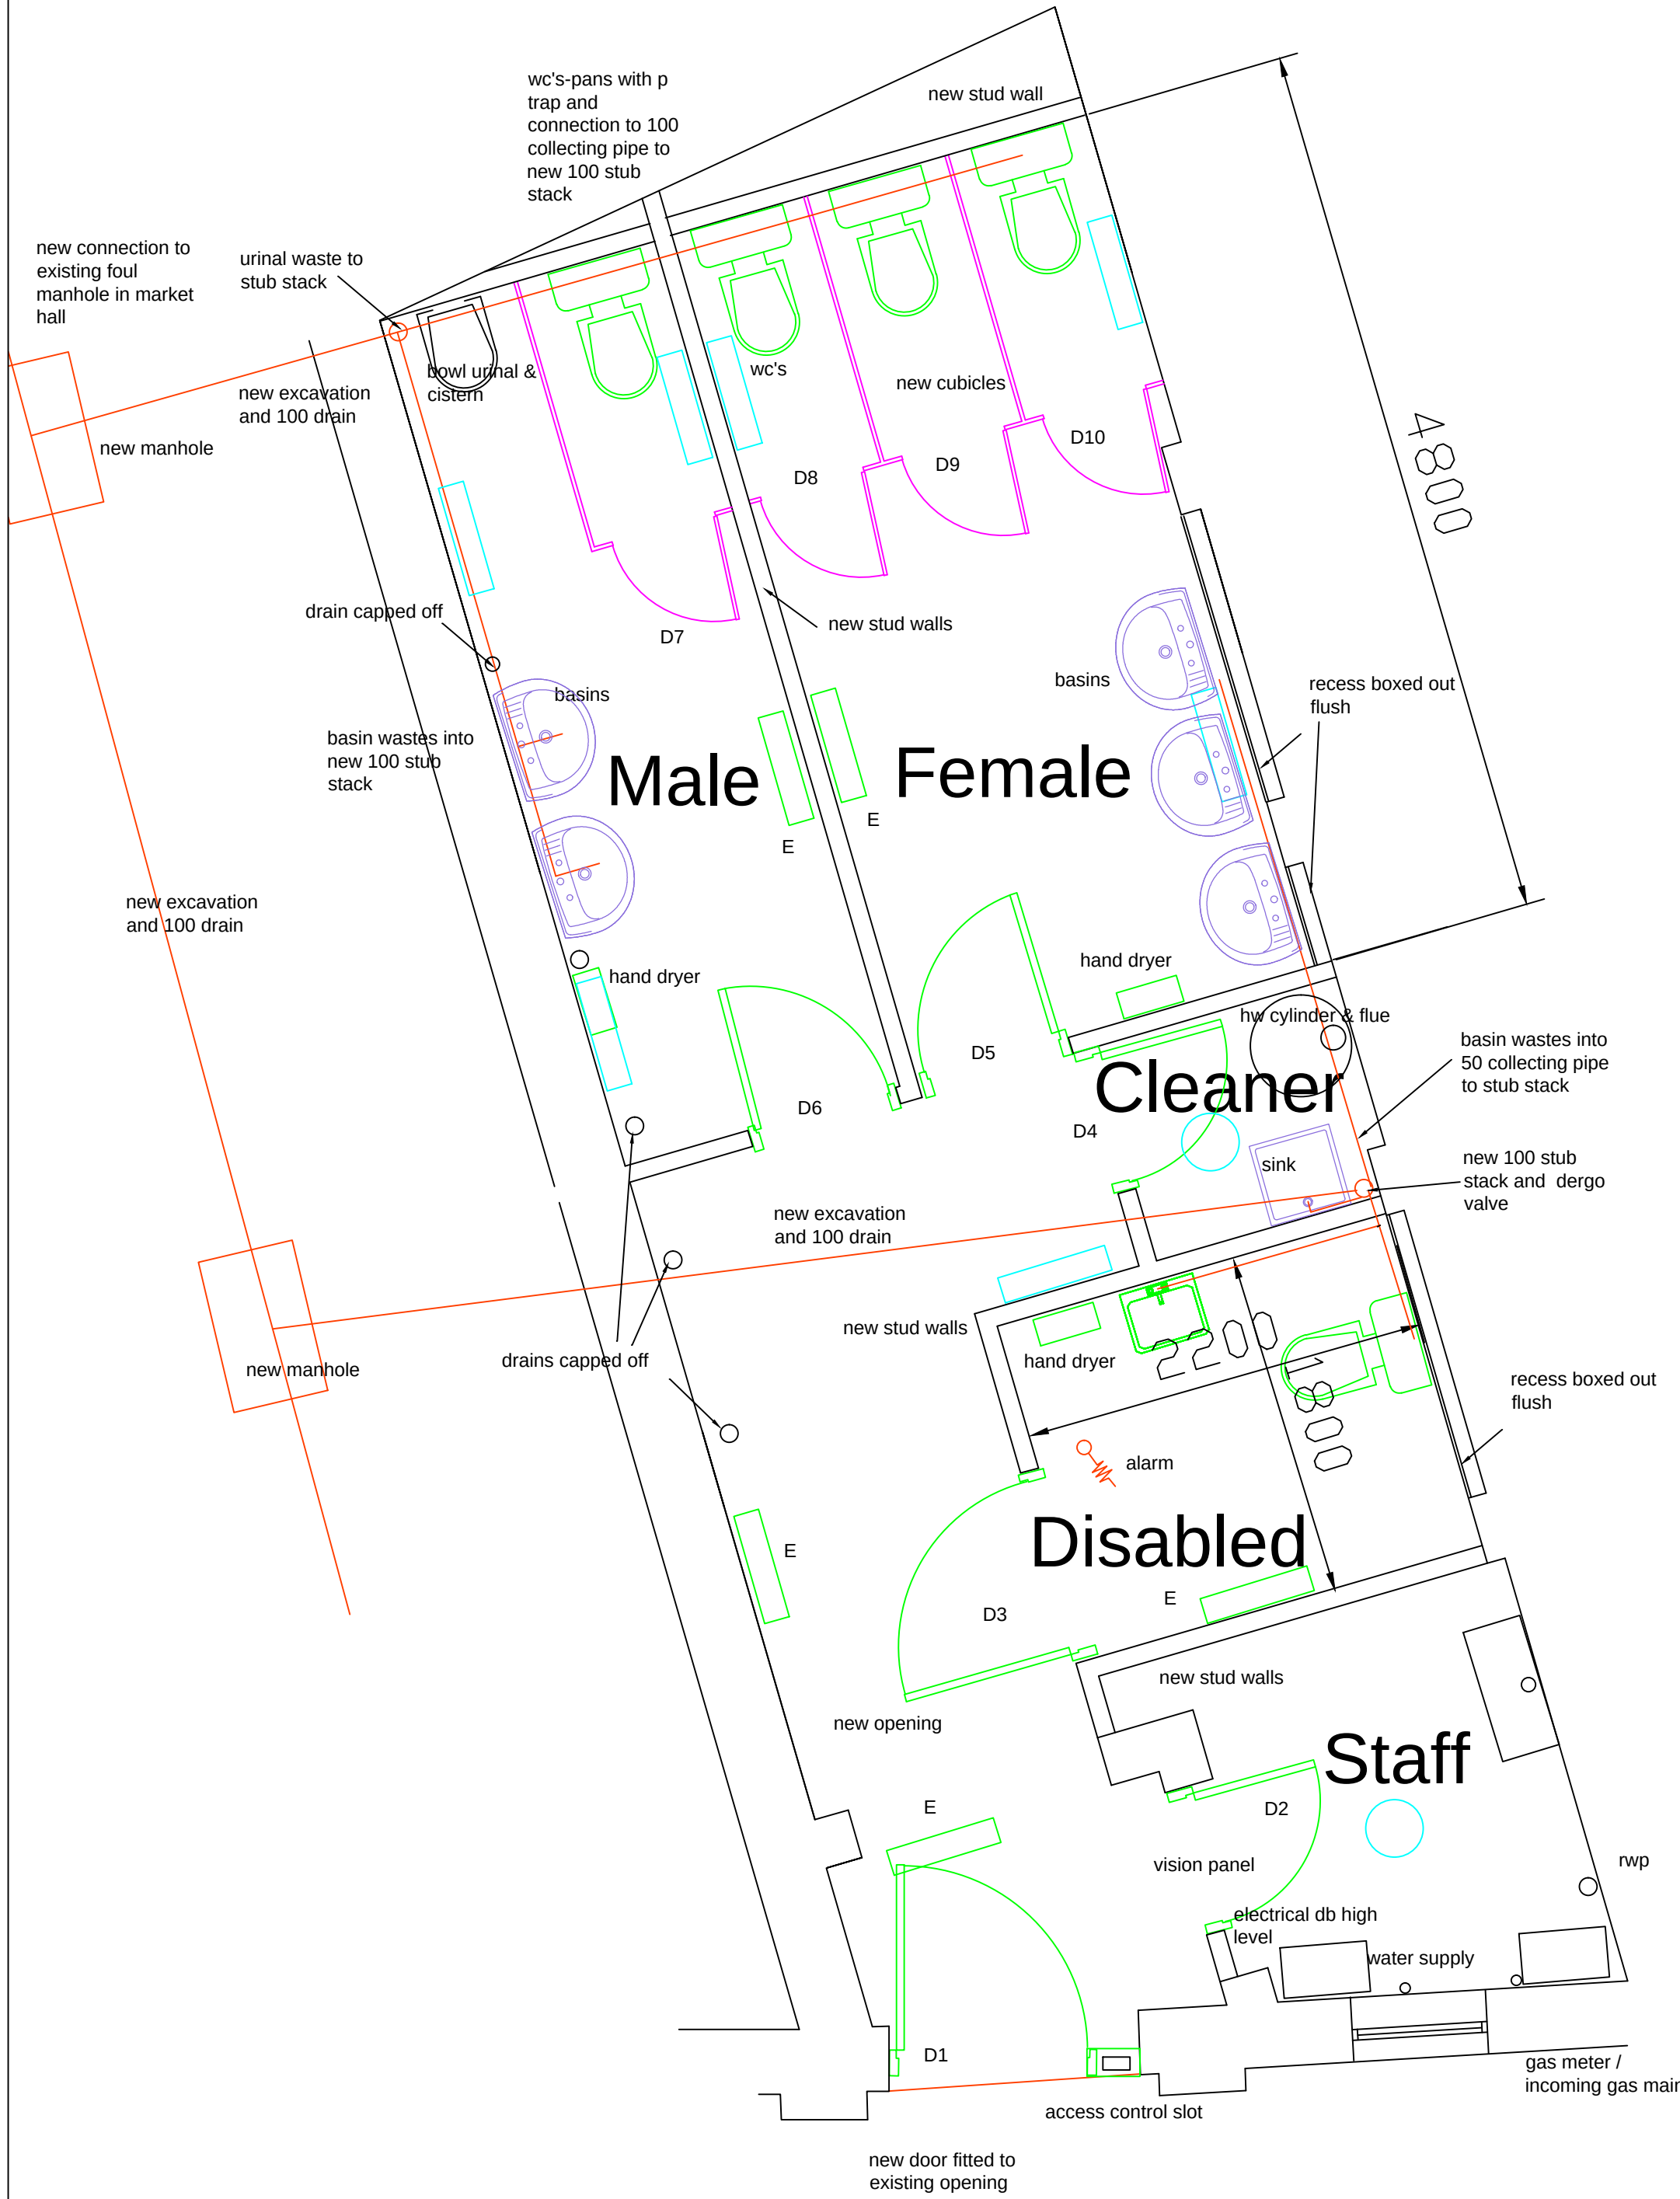


PLAN PROPOSED



PLAN EXISTING

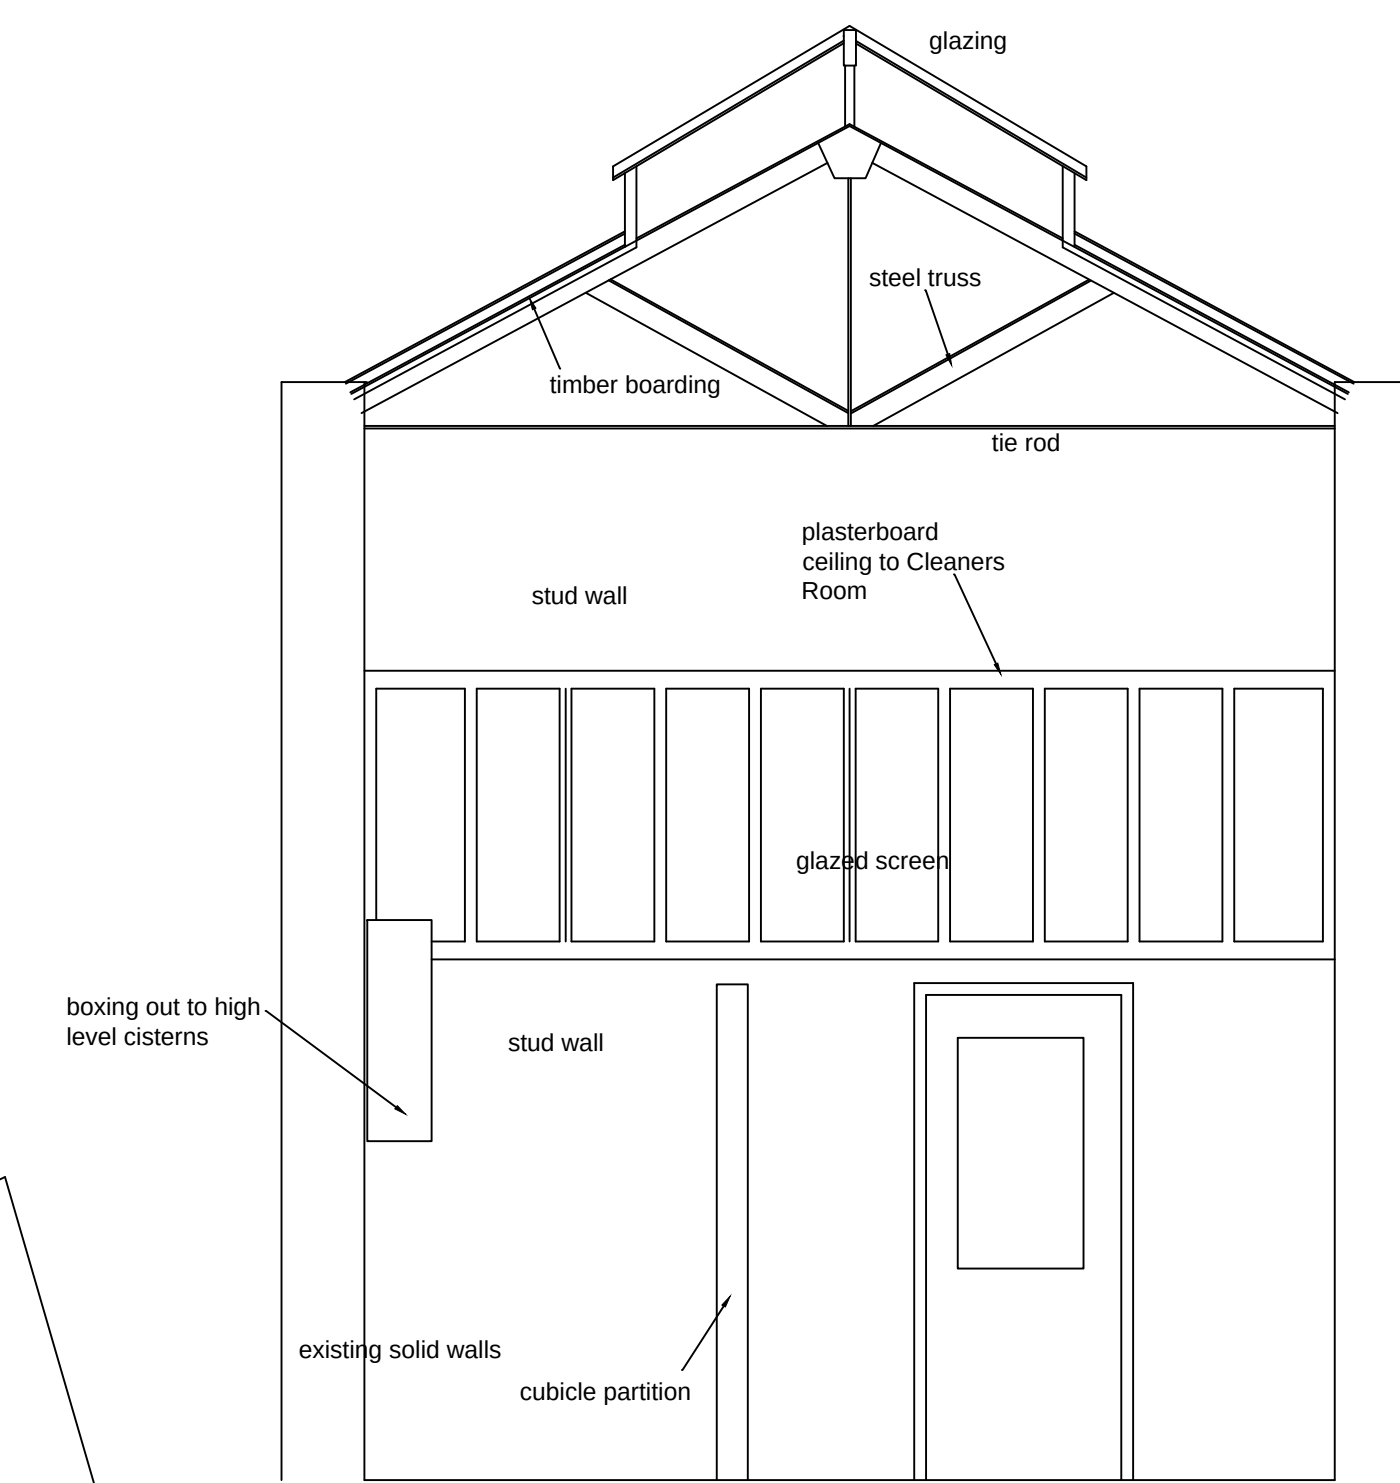

EXISTING SECTION

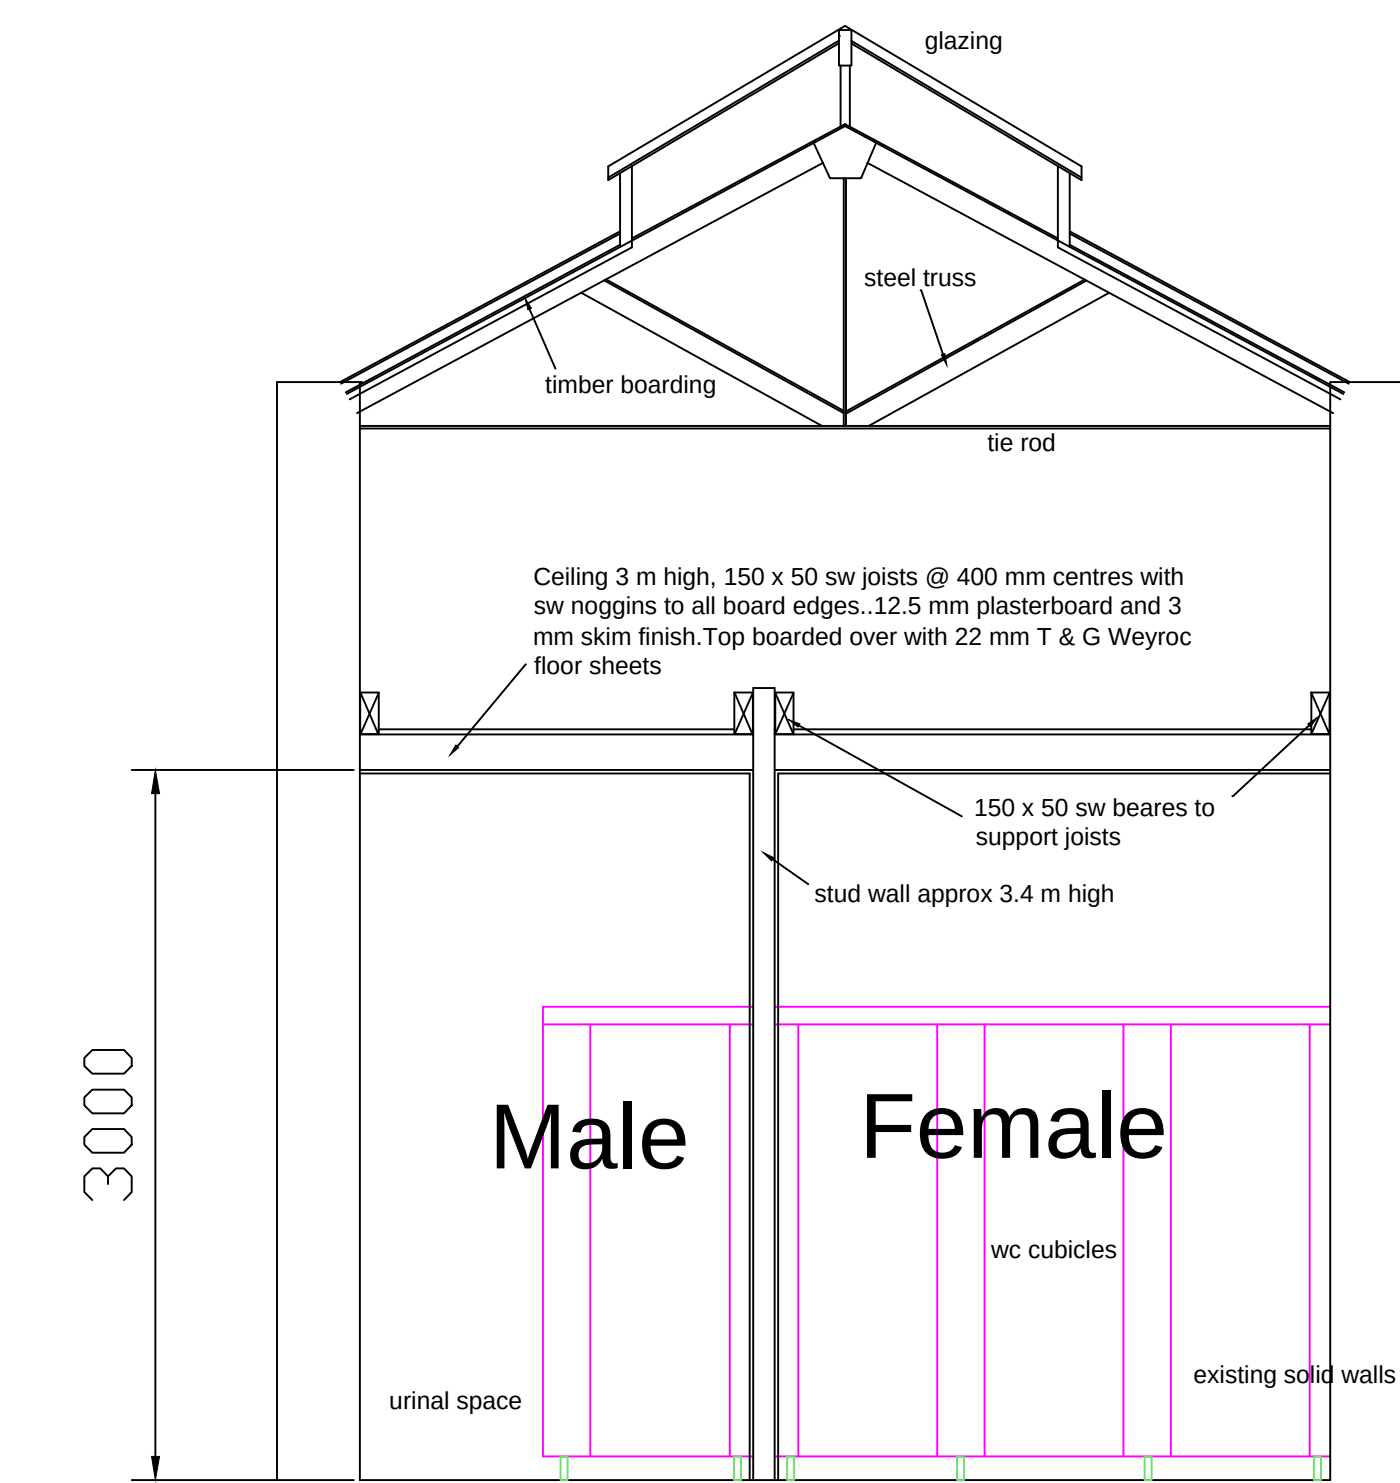

PROPOSED SECTION

- ELECTRIC LIGHT KEY
- new wall mounted light fittings-with sensor operation
 - E new wall mounted light fittings-non maintained emergency fitting with test switch located under dis board.
 - ceiling mounted LED fitting with switch

Revisions:

A Planning and tender issue 5 July 15

 WREXHAM COUNTY BOROUGH COUNCIL. MARTIN WRIGHT, B.Sc.(Hons), MRICS, CHIEF TRANSPORTATION AND ASSET MANAGEMENT OFFICER, CROWN BUILDINGS, 31 CHESTER STREET, WREXHAM, LL13 8BG. Tel: (01978) 297102 Fax: (01978) 297103			
Project: Henblas Street Public Toilets			
Detail: Toilet Refurbishment MCP/02			
Drawn/Checked: RB	Date: 06/15	AutoCad File Ref:	
Scale: nts @ A1	Project No: PS/HPT	Dwg No: HPT/01	Rev:A