




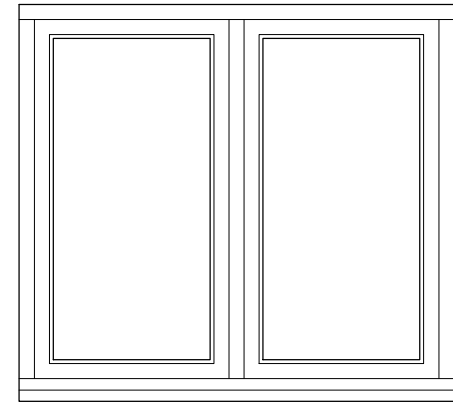


TYPE 1 WINDOW 1:20
Casement window

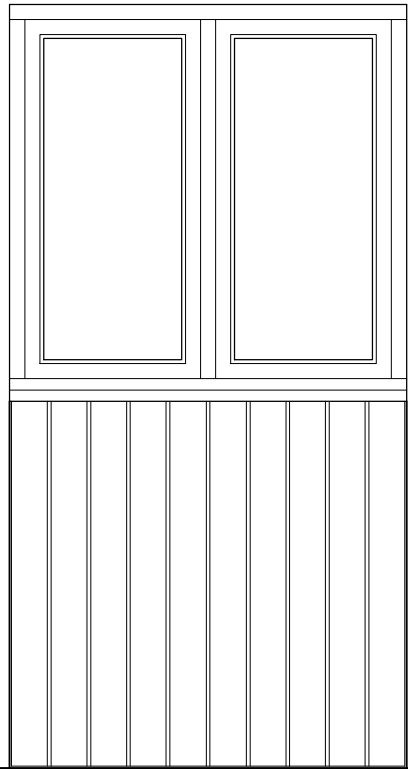


TYPE 2 WINDOW 1:20
Casement window with timber boarding below

 


TYPE 3 WINDOW 1:20
Fixed glass screen

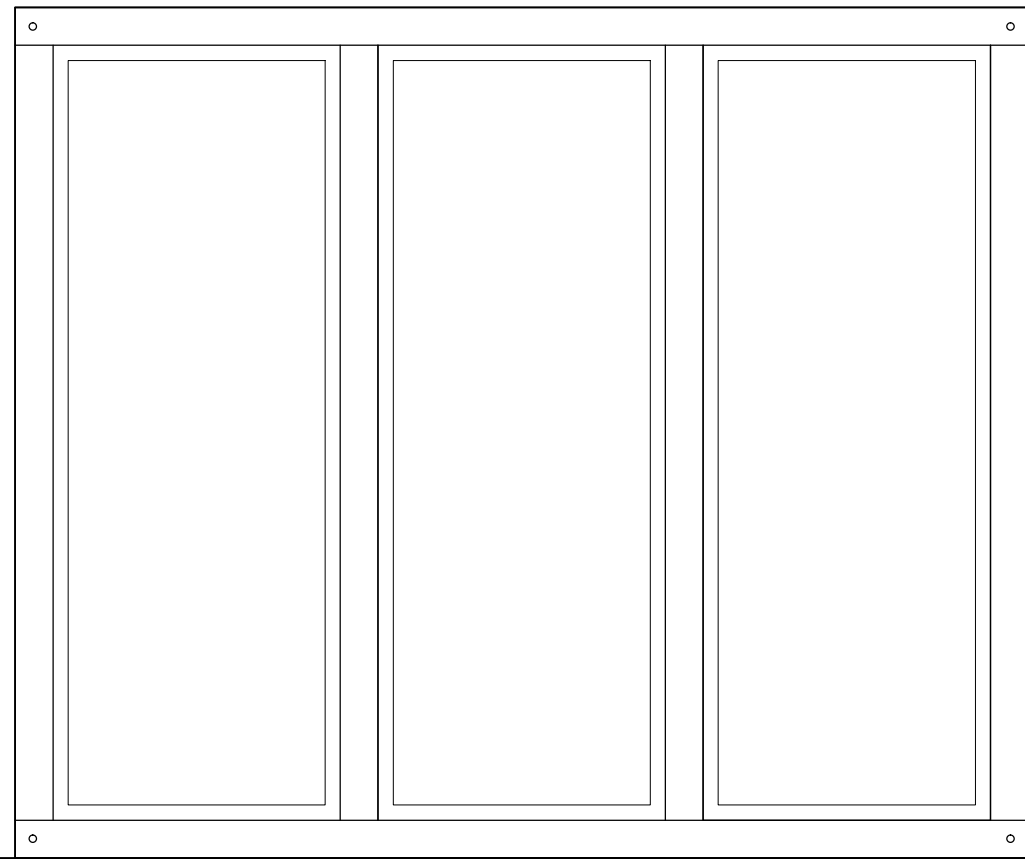


TYPE 4 WINDOW 1:20
Fixed glass screen

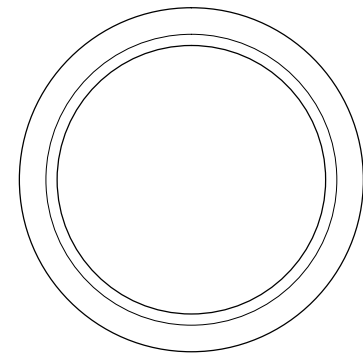


TYPE 5 WINDOW 1:20
Circular window to former pitch holes

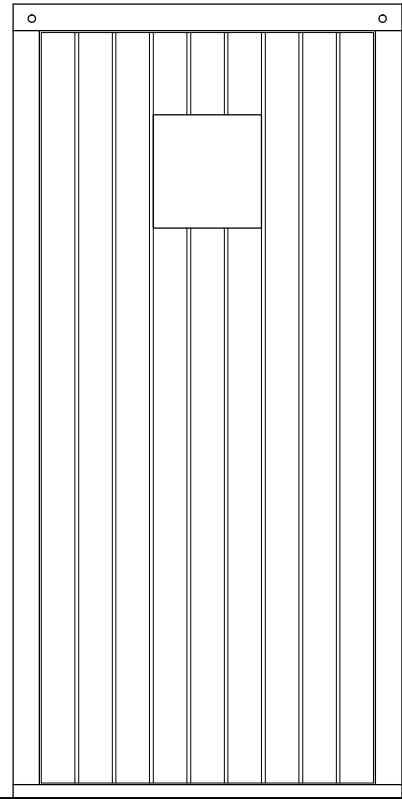


TYPE 1 DOOR 1:20
Vertically boarded timber stable door

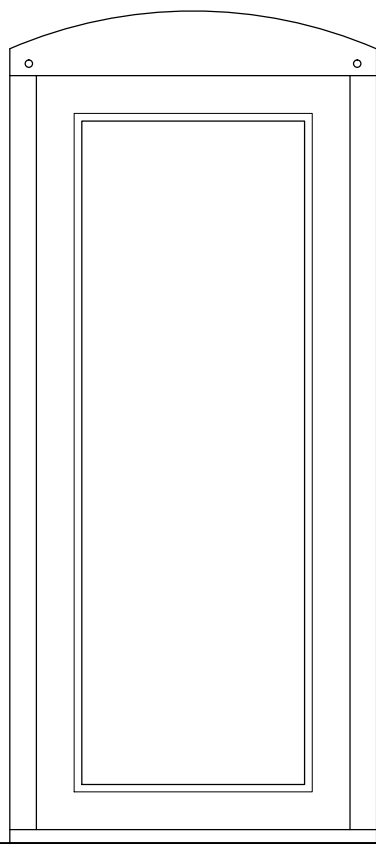



TYPE 2 DOOR 1:20
Fully glazed door

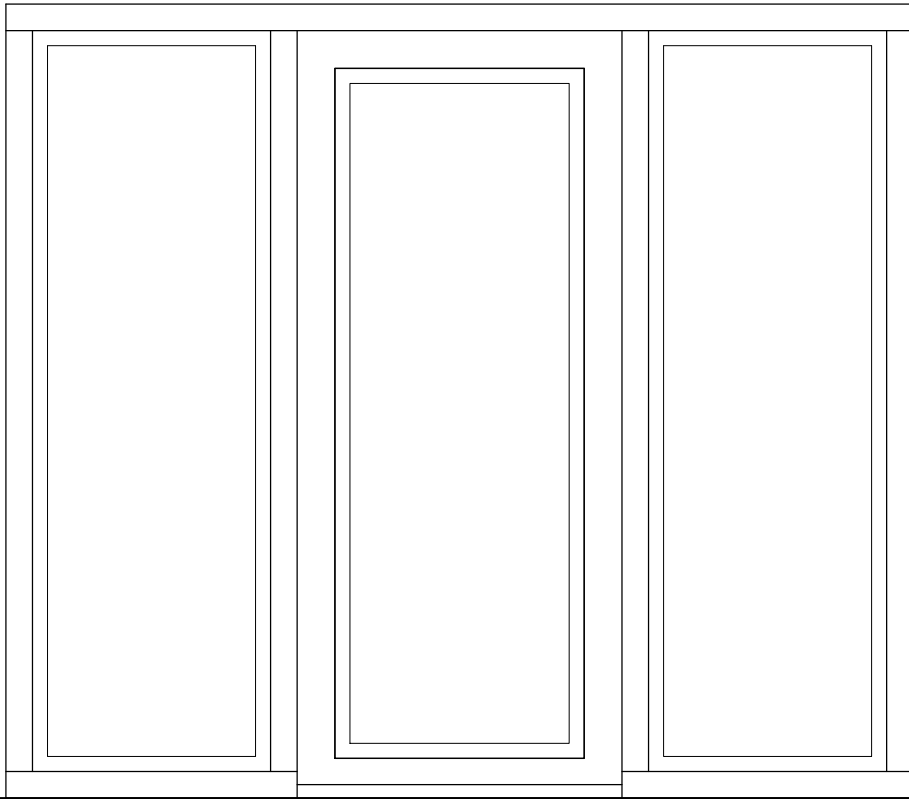


TYPE 3 DOOR 1:20
Glazed door with fixed glazed sidelights

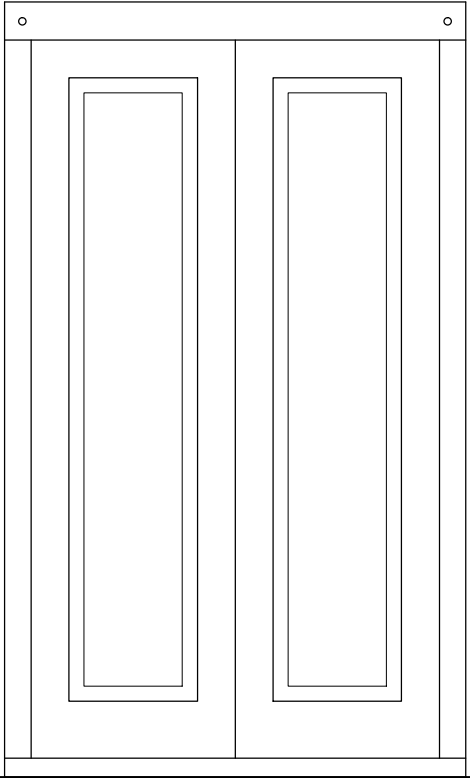


TYPE 4 DOOR 1:20
French doors

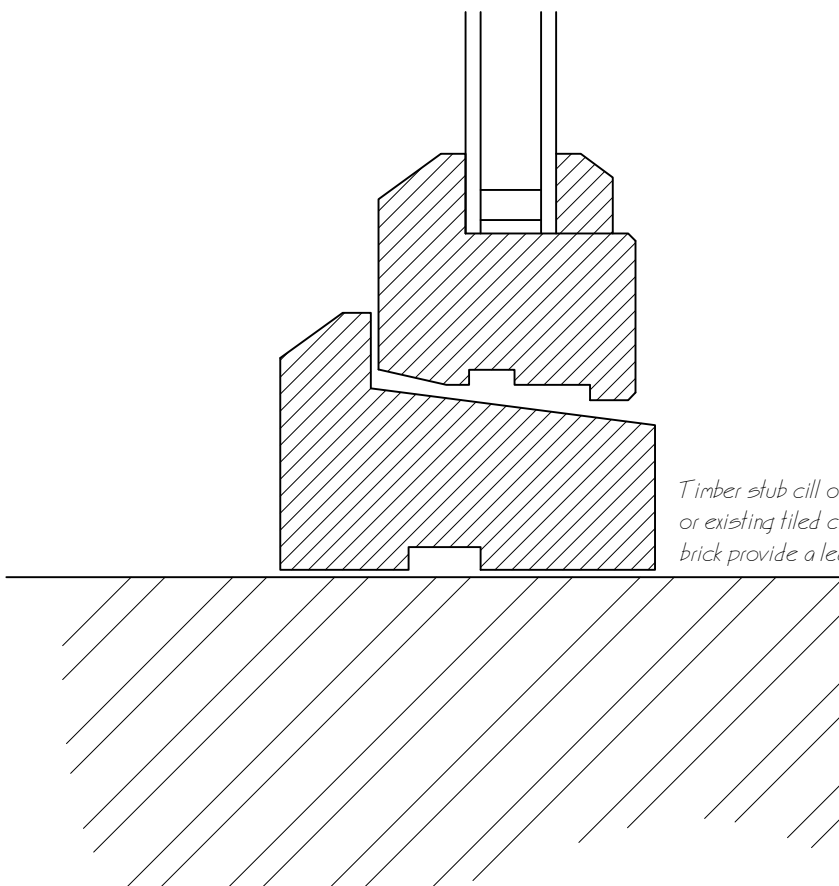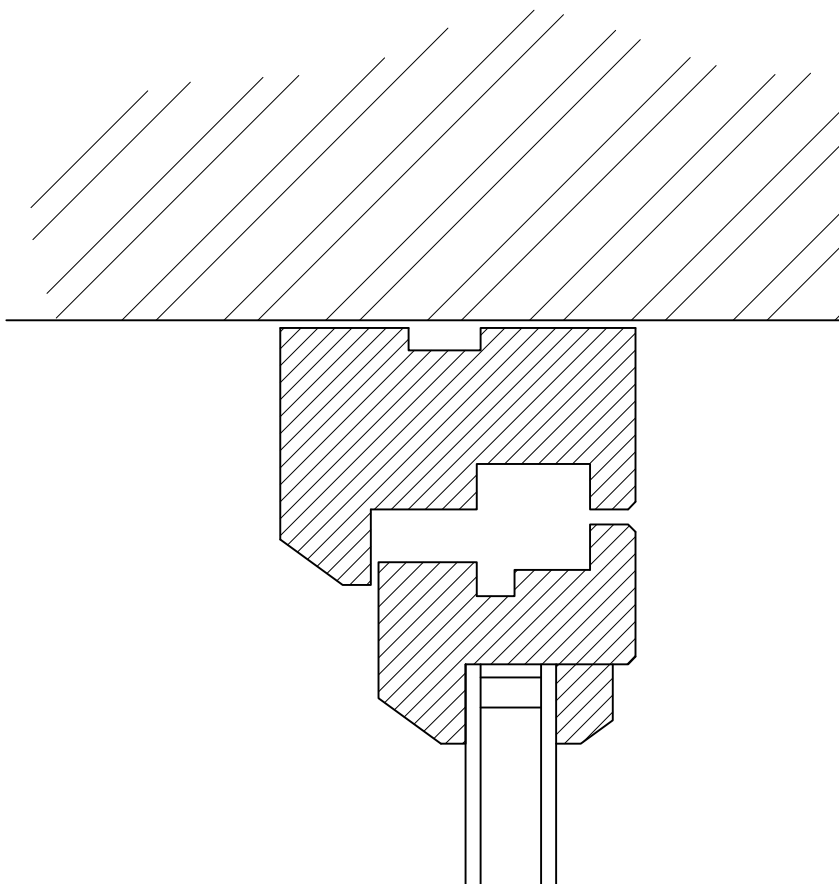


VERTICAL WINDOW SECTION 1:2

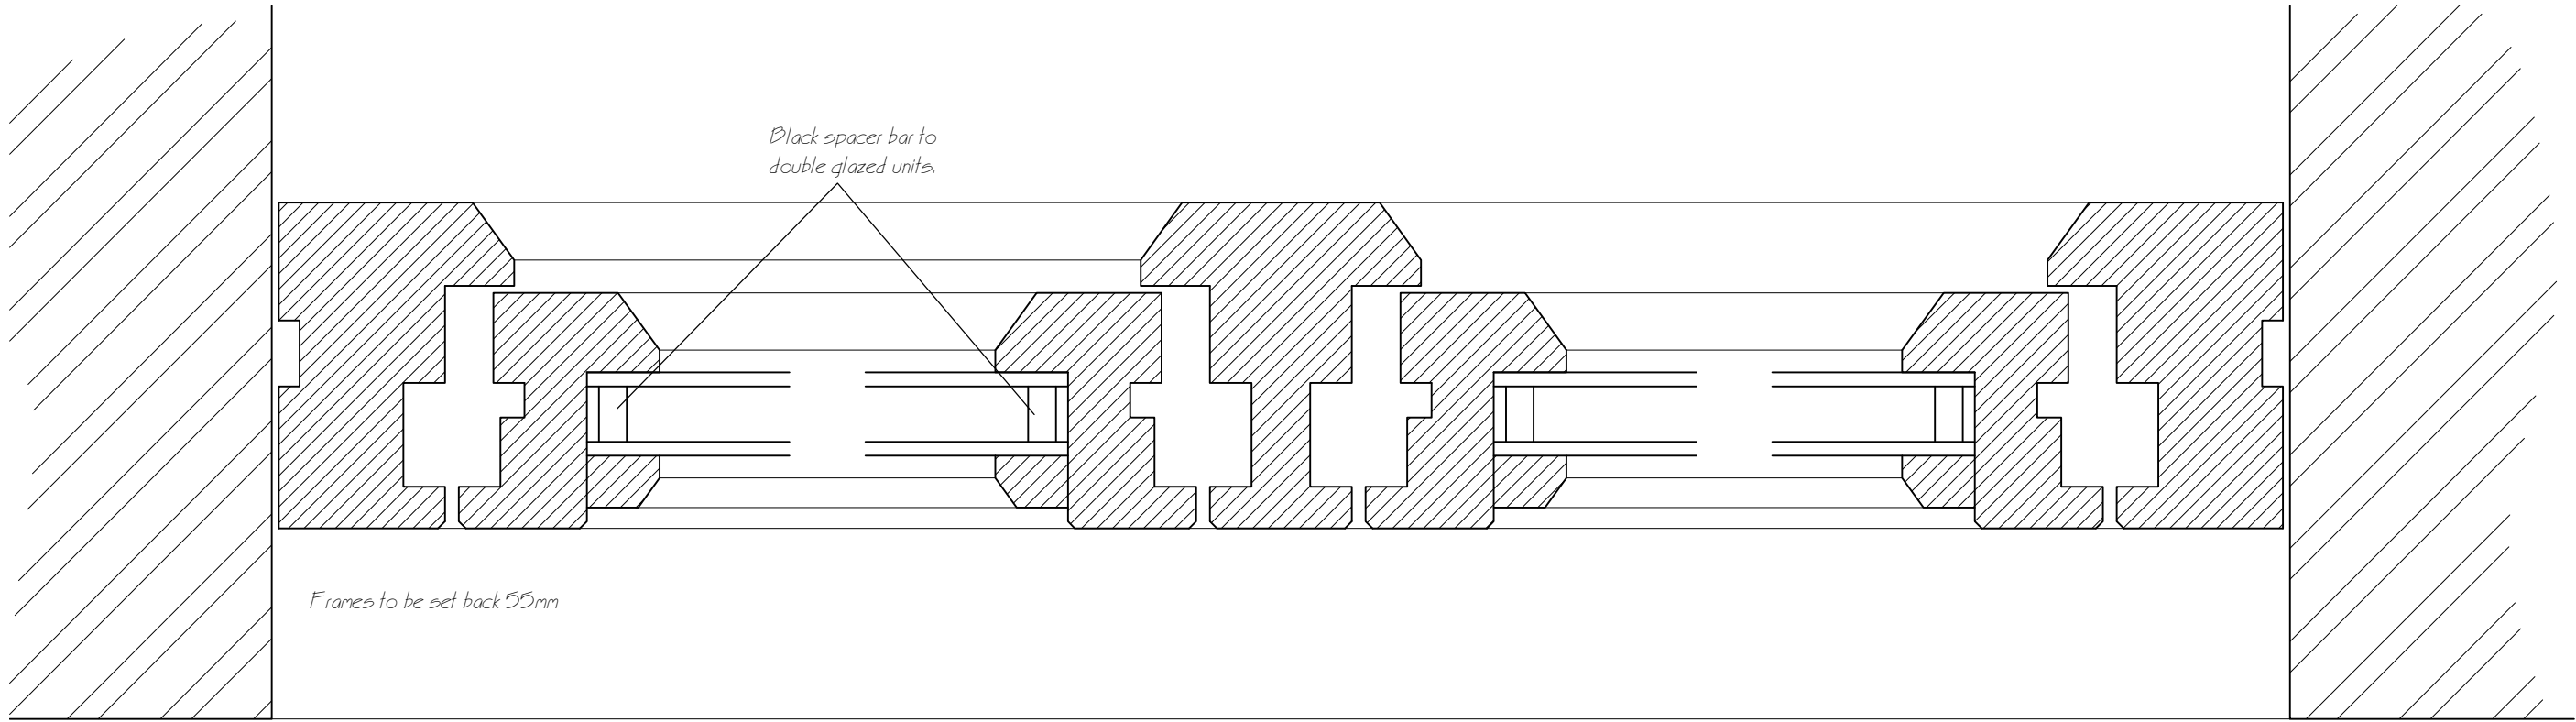


HORIZONTAL WINDOW SECTION 1:2

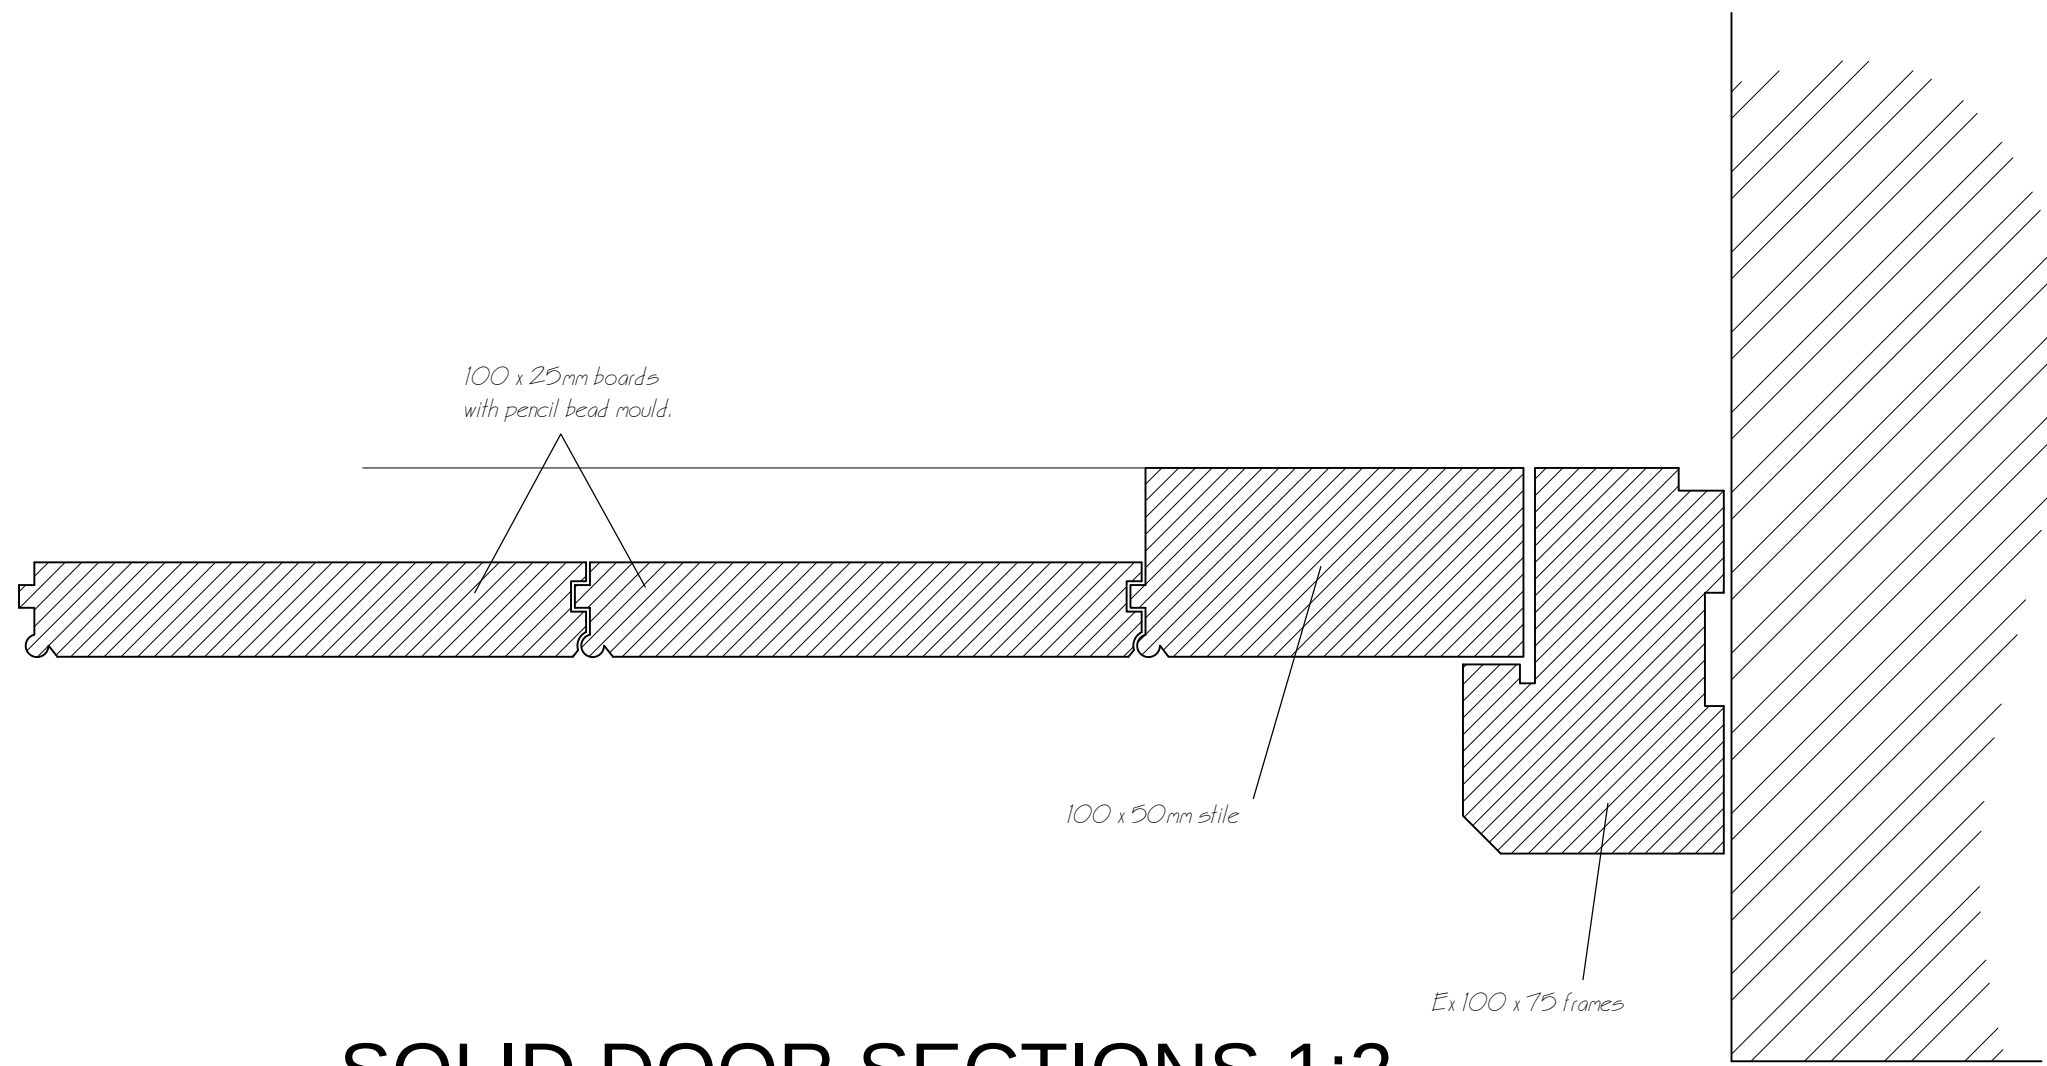

SOLID DOOR SECTIONS 1:2

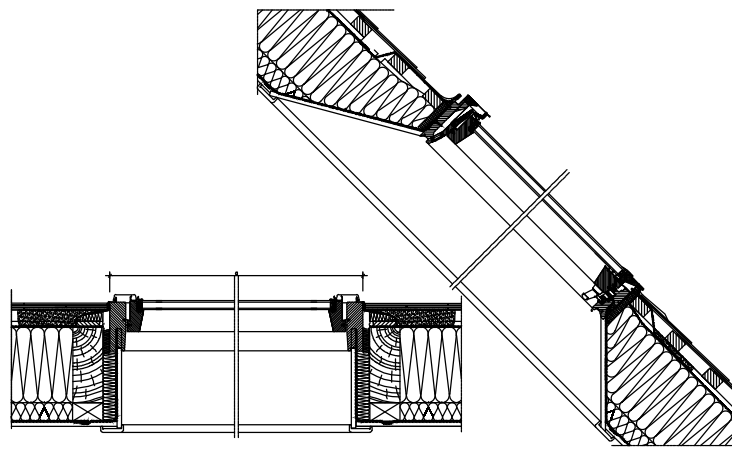

SECTIONS
ROOFLIGHT DETAILS
To be Fakro Conservation rooflights

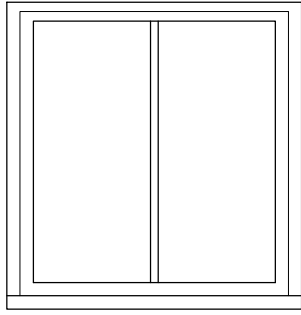

ELEVATION

NOTE: Frames to have blue / grey painted finish - RAL colour 7016. Spacer bars to double glazing to be black. Handles to windows to be black monkey tail. Frames to be ventilated so no visible external trickle vents.

NOTE:
Where opening lights to first floor windows are within 800mm of the floor they are to be fitted with window restrictors to limit the opening to 100mm. Where the window is also required for fire escape the restrictor is to have a release button.

REV B RAL colour added. 23/09/15 REV A Stub cills shown. 23/05/12			
C.A.S. ESTATES			
Project Proposed Barn Conversions, Kiln Green, Iscody, Whitchurch.			
Drawing Joinery Details			
Drawing No. CAS/KILN/PR05	Revision B	Scale A1 - 1/2, 1/20	
The Pavilion, Murivance, Shrewsbury. SY1 1JW Tel 01743 245000 Fax 01743 245100 Email enquiries@chartland.co.uk Web chartland.co.uk			