


PLAN AS REQUESTED IN LETTER DATED

11/9/15.

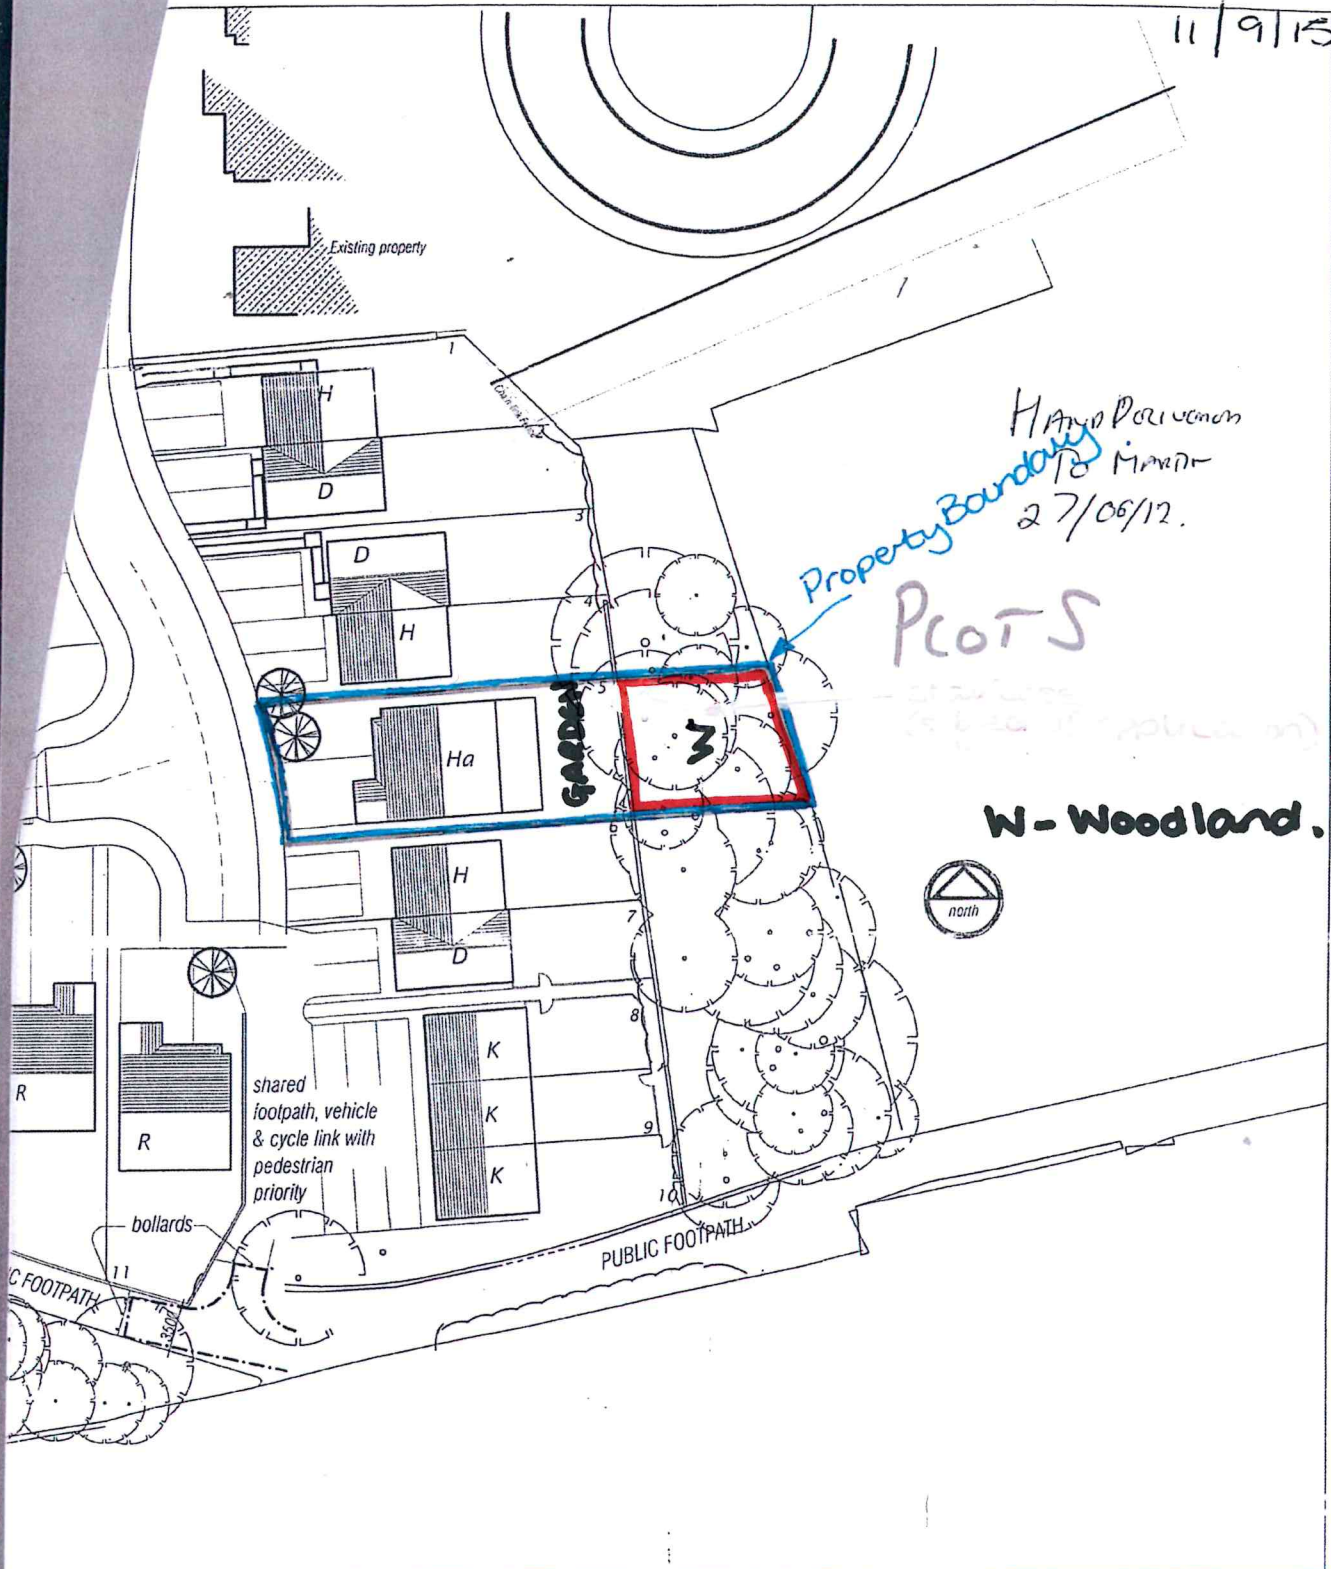

© COPYRIGHT. DO NOT SCALE. CHECK DIMENSIONS ON SITE. REPORT ANY ERRORS OR OMISSIONS TO ARCHITECT.

Parry Davies Architects.

Chartered Architects.

PROJECT TITLE	Land at Westminster Rise, Summerhill	DATE	January 2012	SCALE	1:500 @ A3	DRWN	KEG	CHK
DRWG. TITLE	Site Layout Plan	DRWG. NOS	12.5348/1	REV				