


# PLOT 1 - PILING LAYOUT

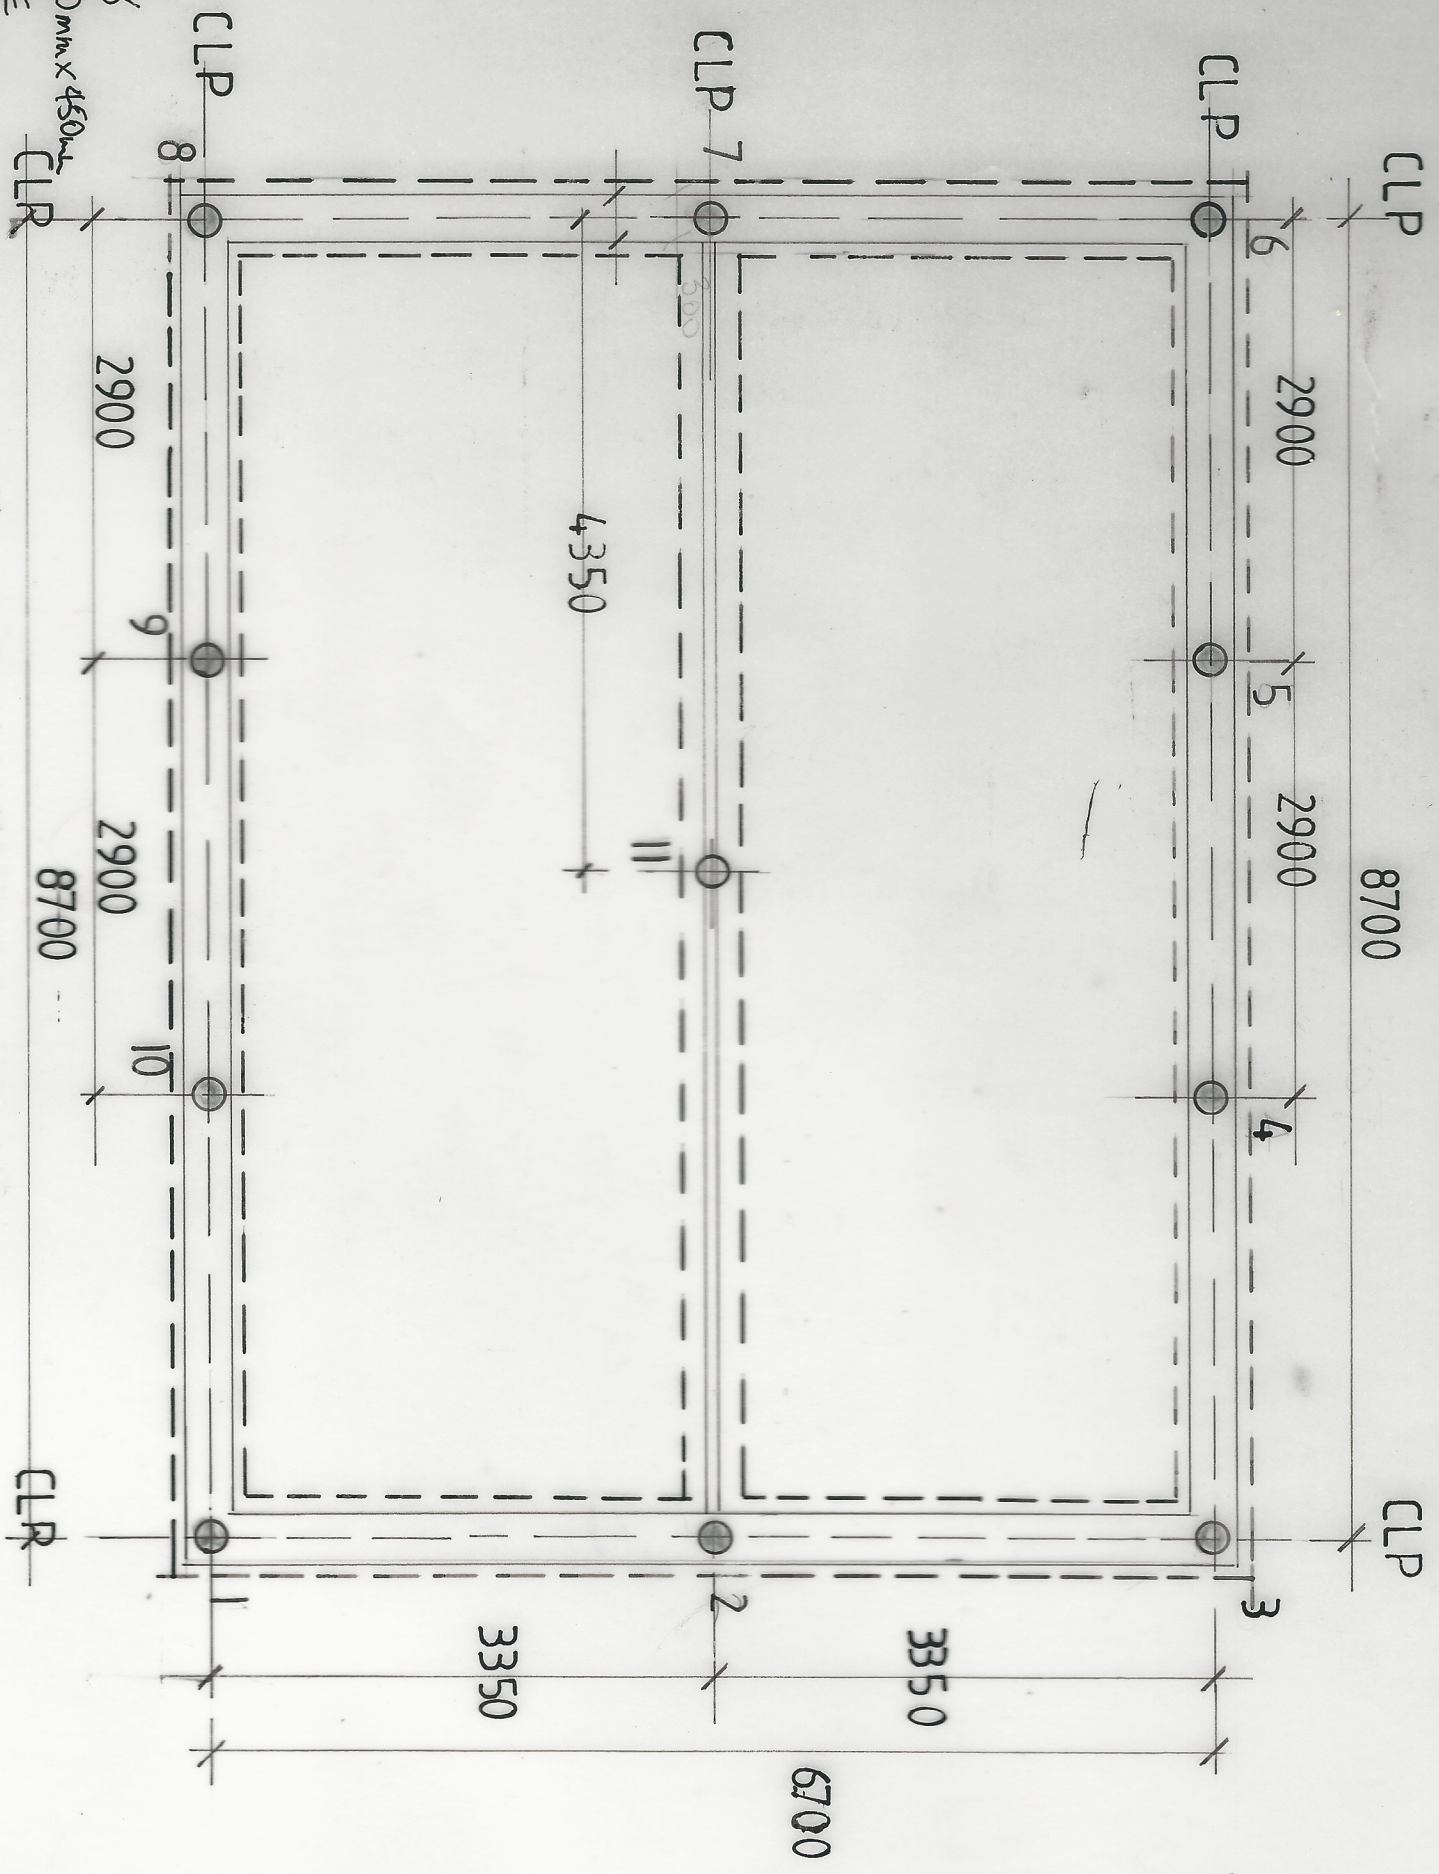

ALL RIE 219mm Ø  
ROUND BEAMS 450mm x 450mm  
REINFORCED CONCRETE  
PILES TO BE ADDED FROM  
CIVIL FOUNDATIONS - MANCHESTER

|   |        |          |
|---|--------|----------|
| Drawing No. 309/6.06.2015.                                                                           |        |          |
| <b>R.P. Edwards</b><br>Architectural Designer                                                        |        |          |
| BSc. Hons - Structural Engineer<br>TEL. 07980 527421                                                 |        |          |
| PROJECT:                                                                                             |        |          |
| DESIGN OF 2 NO DETACHED HOUSES.<br>SITE AT QUEENS RD, BRYNMA,<br>WILKINSON.<br>CLIENT: MRS. J. JONES |        |          |
| DATE                                                                                                 | DRAWN  | SCALE    |
| 26.06.2015                                                                                           | R.P.E. | AS SHOWN |
| DESCRIPTION:                                                                                         |        |          |
| Proposed Piling Layout<br>Plot 1 of Plot 2.<br>Proposed P.C. Floor Beam Layout<br>Plot 1 of Plot 2.  |        |          |
| REVISIONS:                                                                                           |        |          |
| Issue Date 29.06.2015.                                                                               |        |          |