


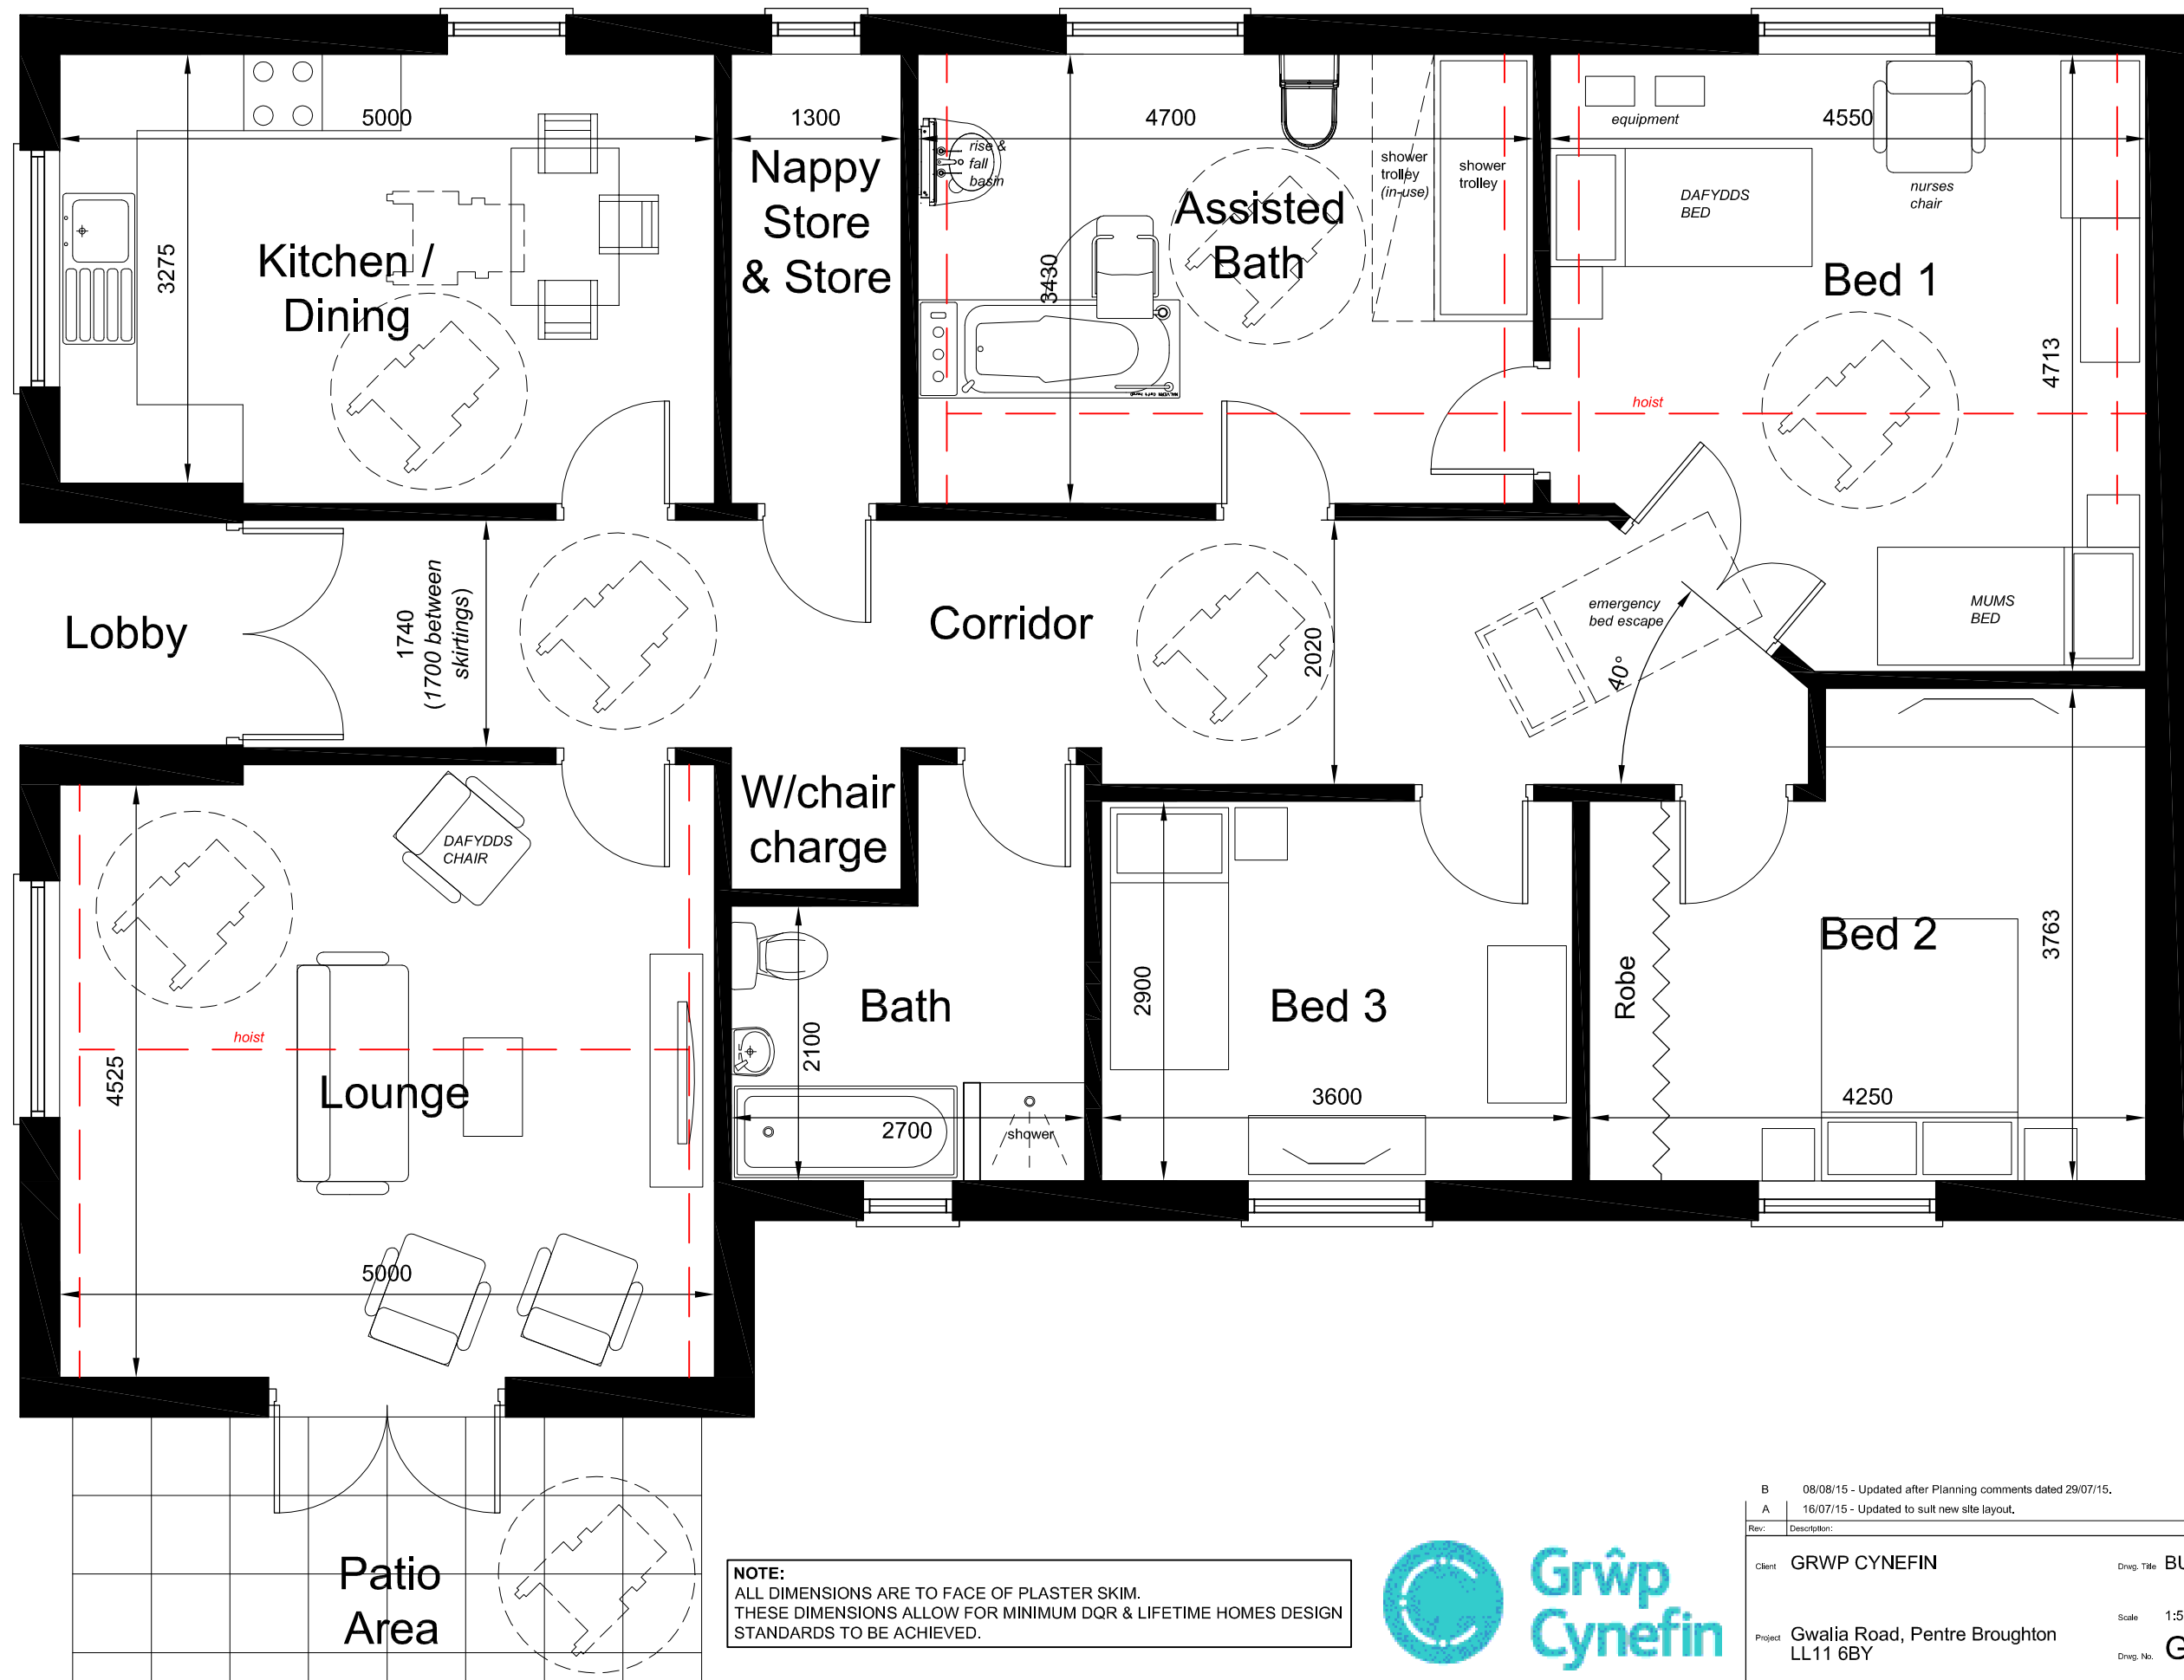

0 10 20 50mm NATURAL SCALE



B 08/08/15 - Updated after Planning comments dated 29/07/15.		C.B.	IAS
A 16/07/15 - Updated to suit new site layout.		C.B.	IAS
Rev:	Description:	Initial:	Chkd:
Client GRWP CYNEFIN		Dwg. Title BUNGALOW GA AS PROPOSED	
Project Gwalia Road, Pentre Broughton LL11 6BY		Scale 1:50	Date 05/02/15
		Dwg. No. Gwalia/L(2)04	Revision B

ORIGINAL DRAWING SIZE 420 x 297 (A3)