CYTEC - ABENBURY WAY - APPLICATION REF 2014/0195
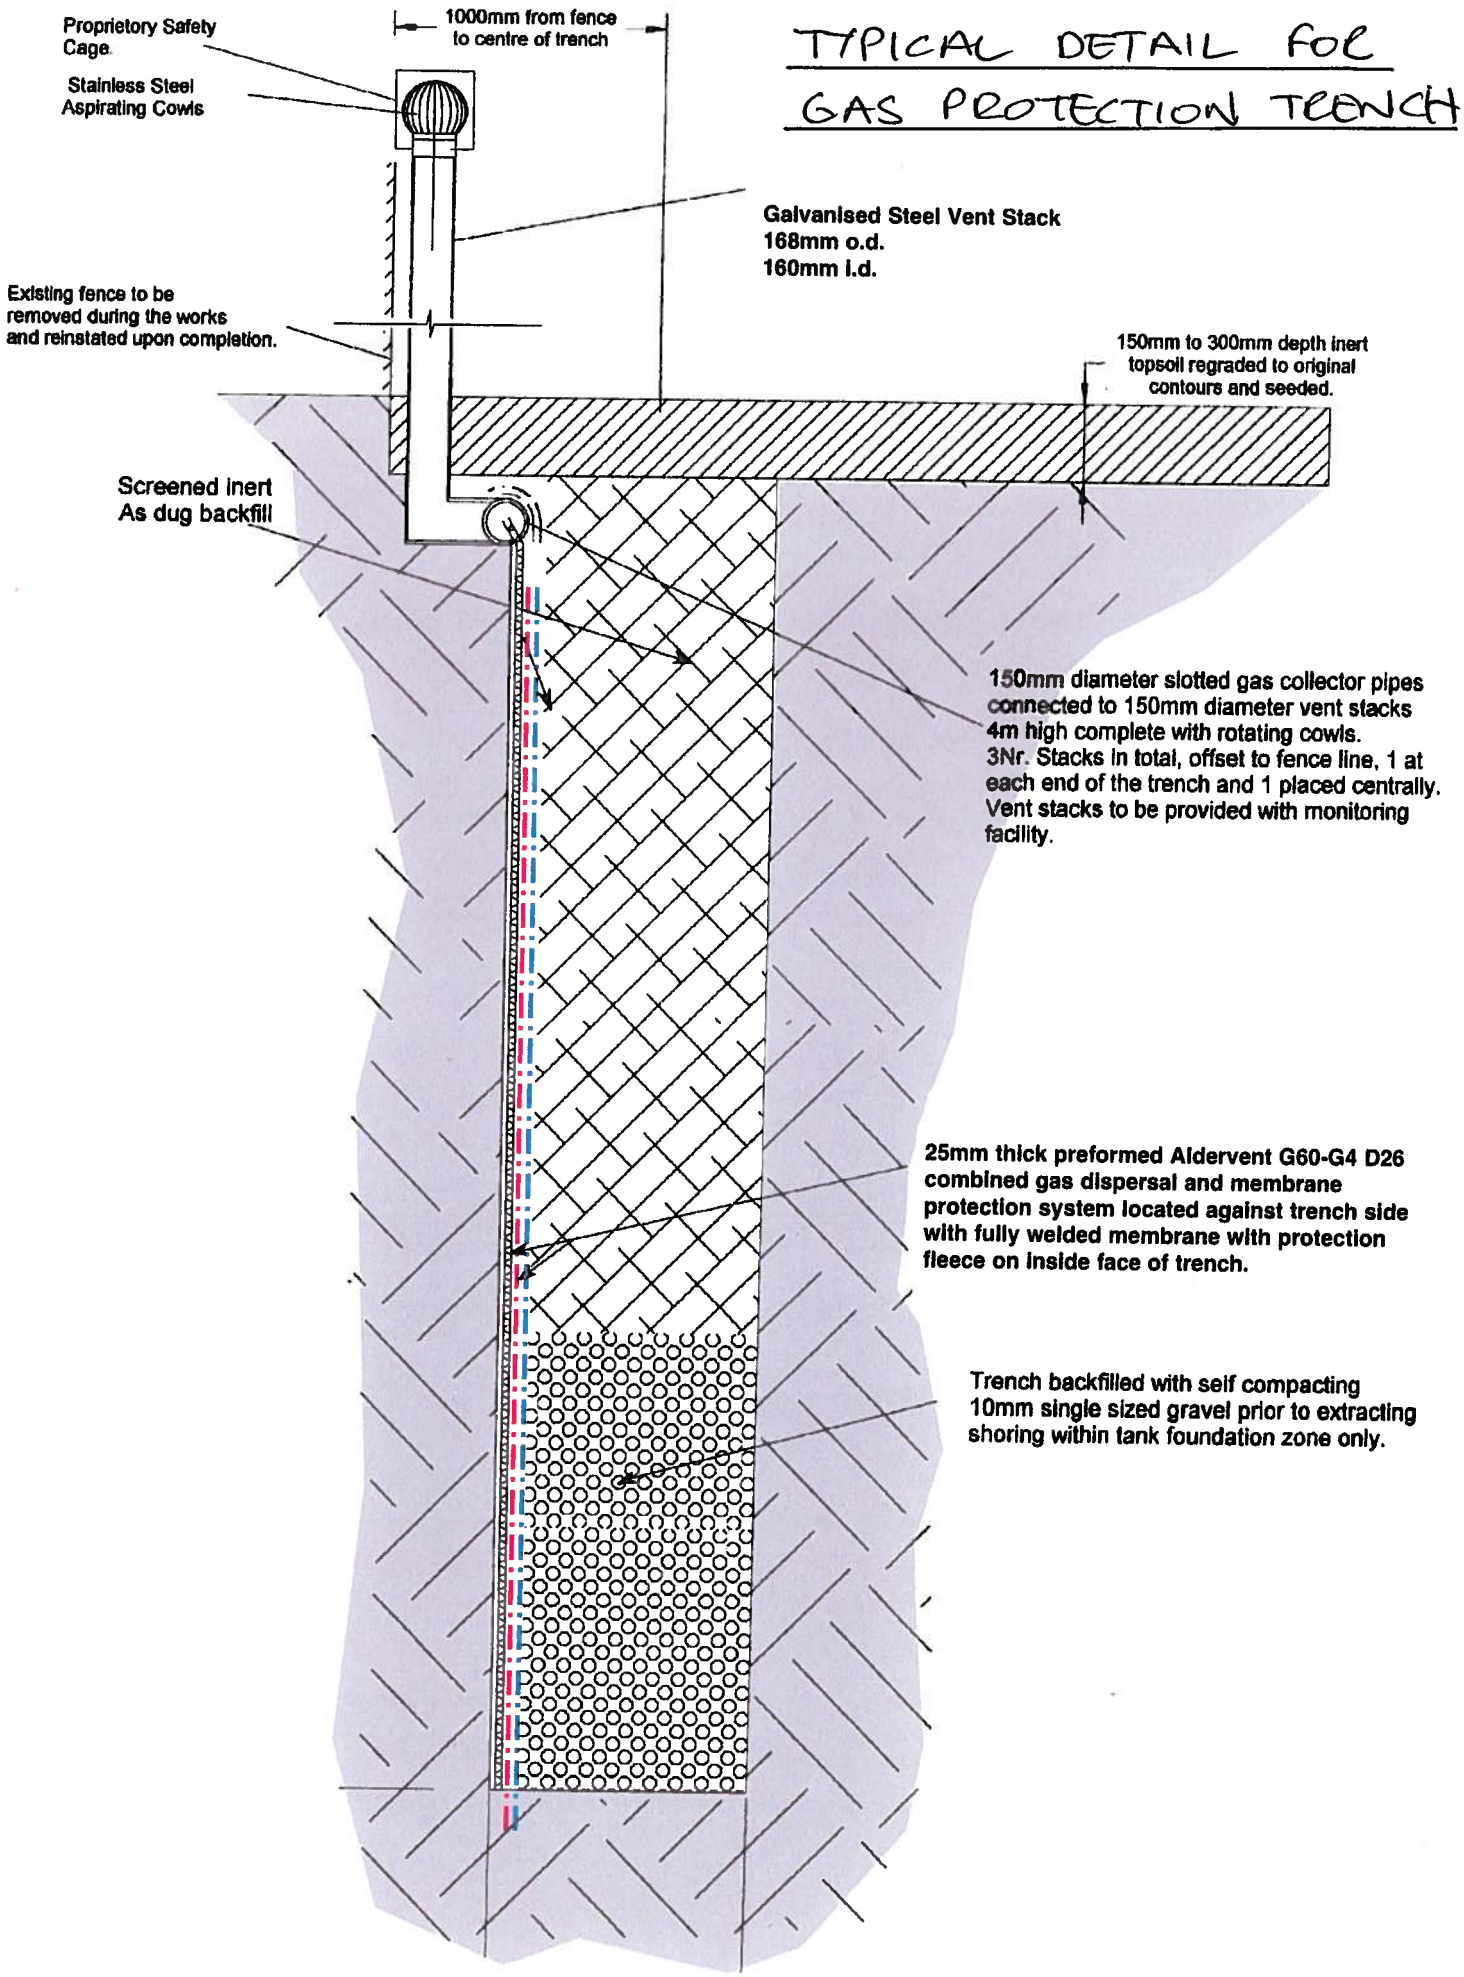
TYPICAL DETAIL FOR GAS PROTECTION TRENCH