



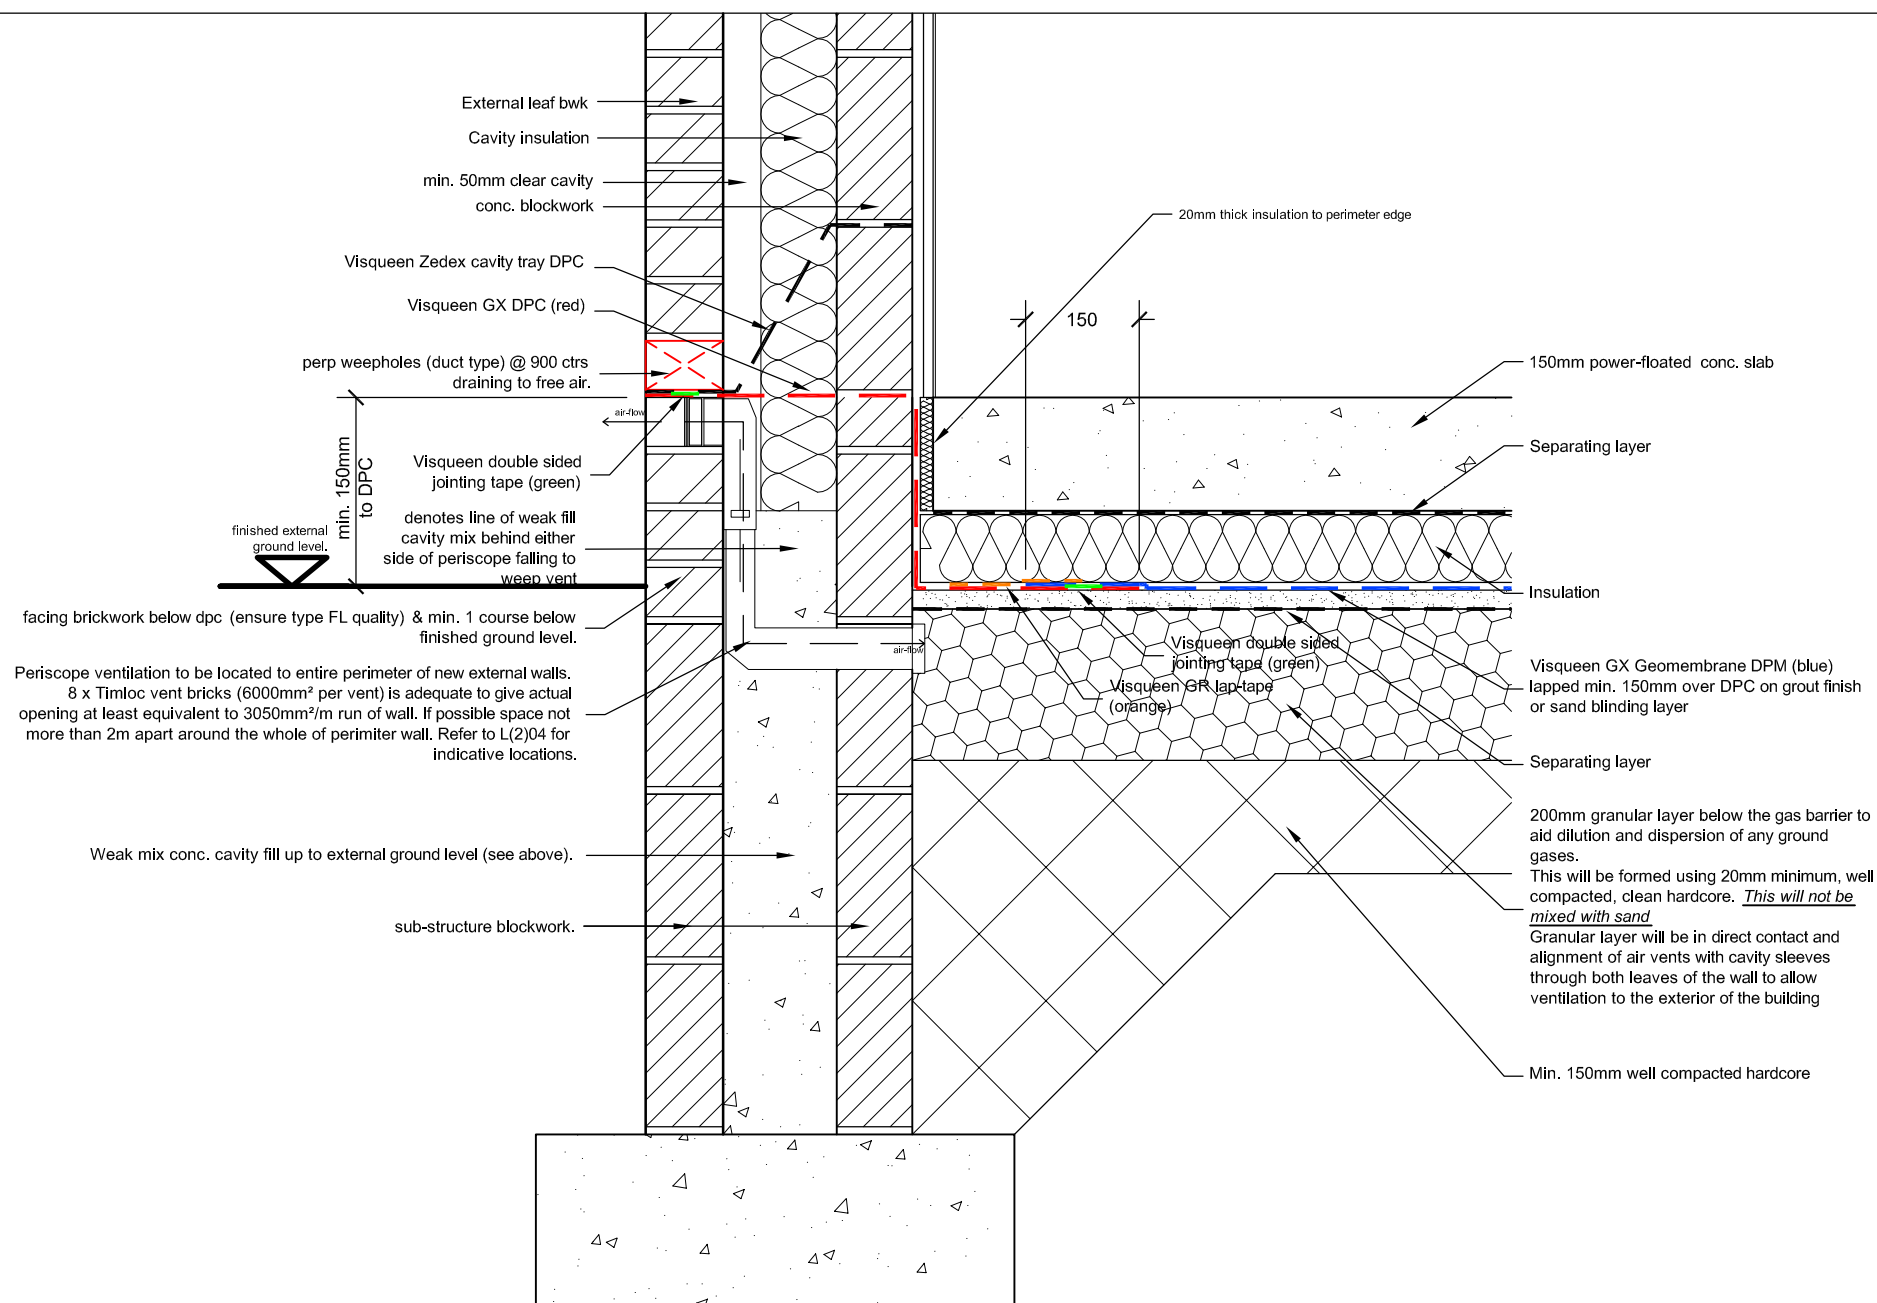

TYPICAL DPC DETAIL

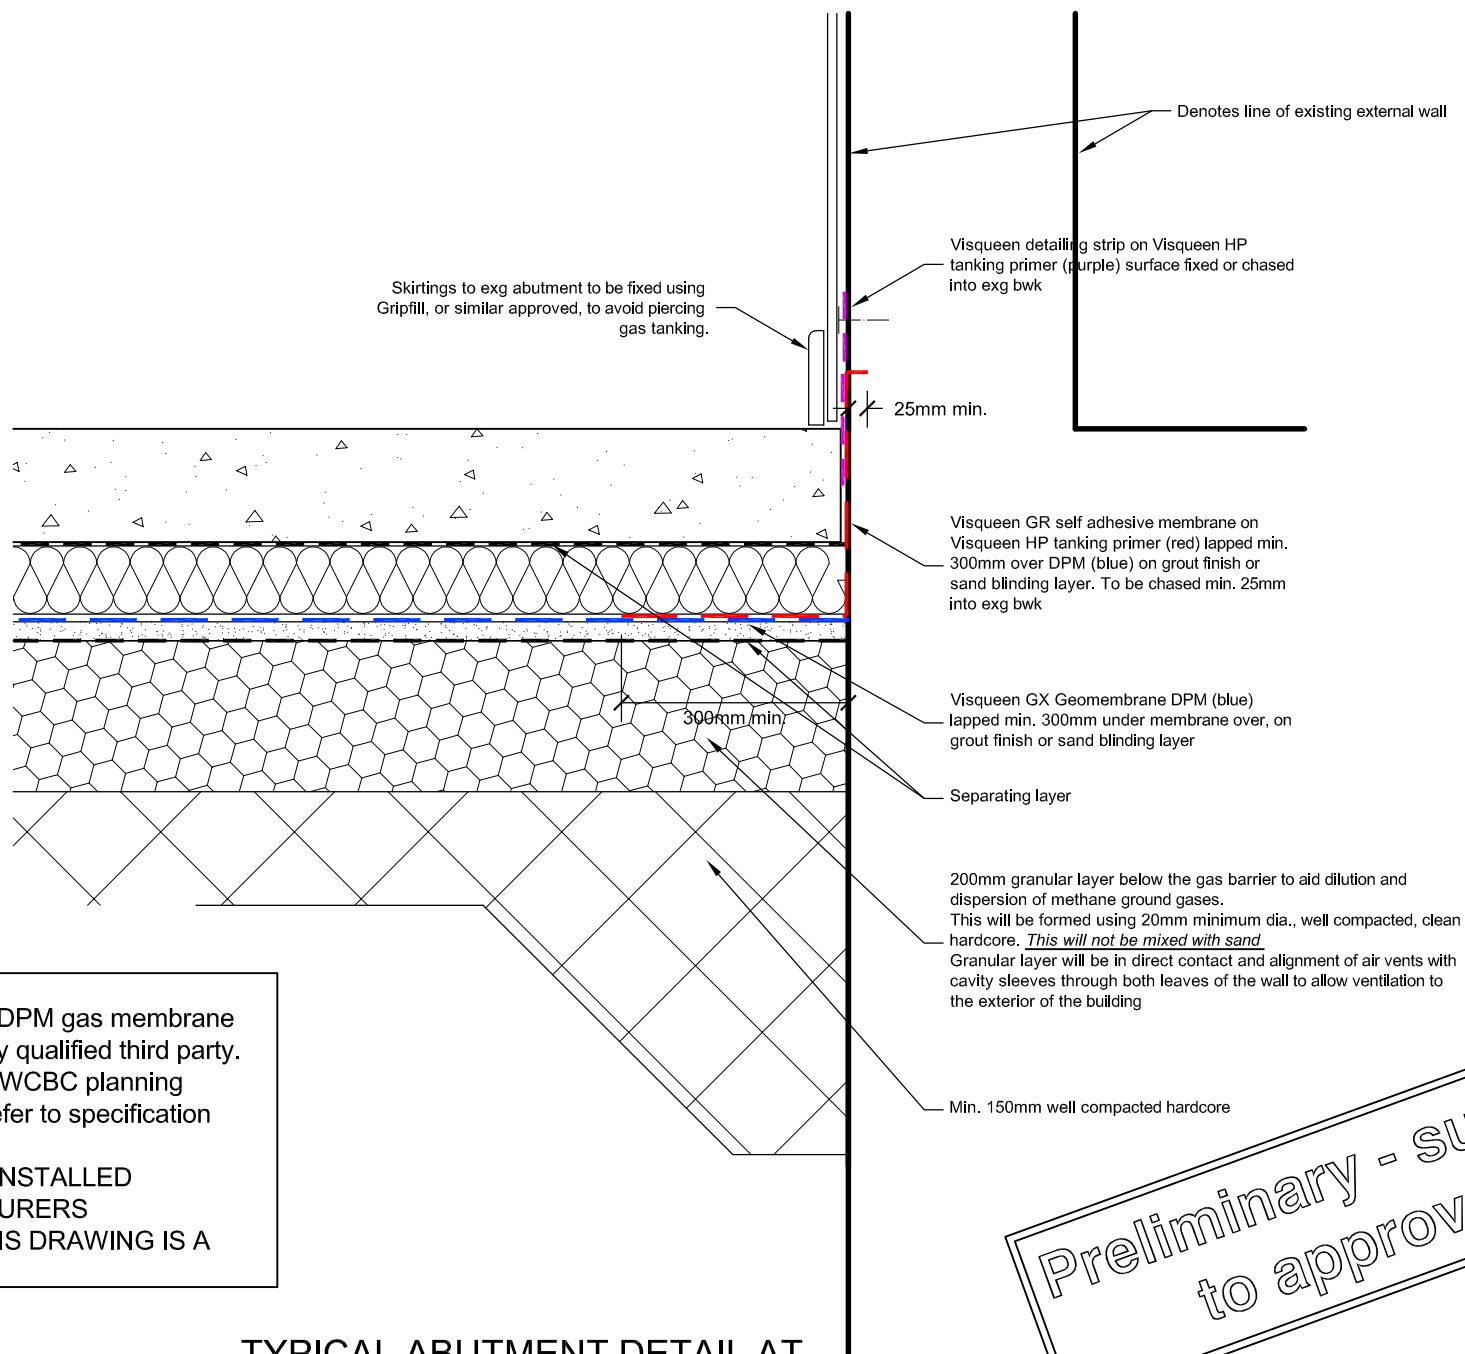

TYPICAL ABUTMENT DETAIL AT EXISTING

**IMPORTANT NOTE:**  
Installation of granular fill & DPM gas membrane to be inspected by a suitably qualified third party. Certification to be issued to WCBC planning department for approval. Refer to specification notes for further details.  
ALL DPM & DPC'S TO BE INSTALLED STRICTLY TO MANUFACTURERS RECOMMENDATIONS, THIS DRAWING IS A GUIDE ONLY.

Preliminary - subject to approval

T: 07833 029535  
E: info@cbarchitecturaldesign.co.uk  
W: www.cbarchitecturaldesign.co.uk

Architectural Design

| Rev.        | Description                                                   | Initials | Chkd.    |
|-------------|---------------------------------------------------------------|----------|----------|
| Client      | MR & MRS THOMAS                                               |          |          |
| Drwg. Title | Typical Details                                               |          |          |
| Scale       | 1:10                                                          | Drawn    | C.B.     |
| Project     | Single Storey Extension at 14 Heulfan Way, Gwersyllt LL11 4HX | Chkd.    |          |
| Drwg. No.   | 720/A(2)01                                                    | Date     | 17/07/15 |
|             |                                                               | Revision | -        |