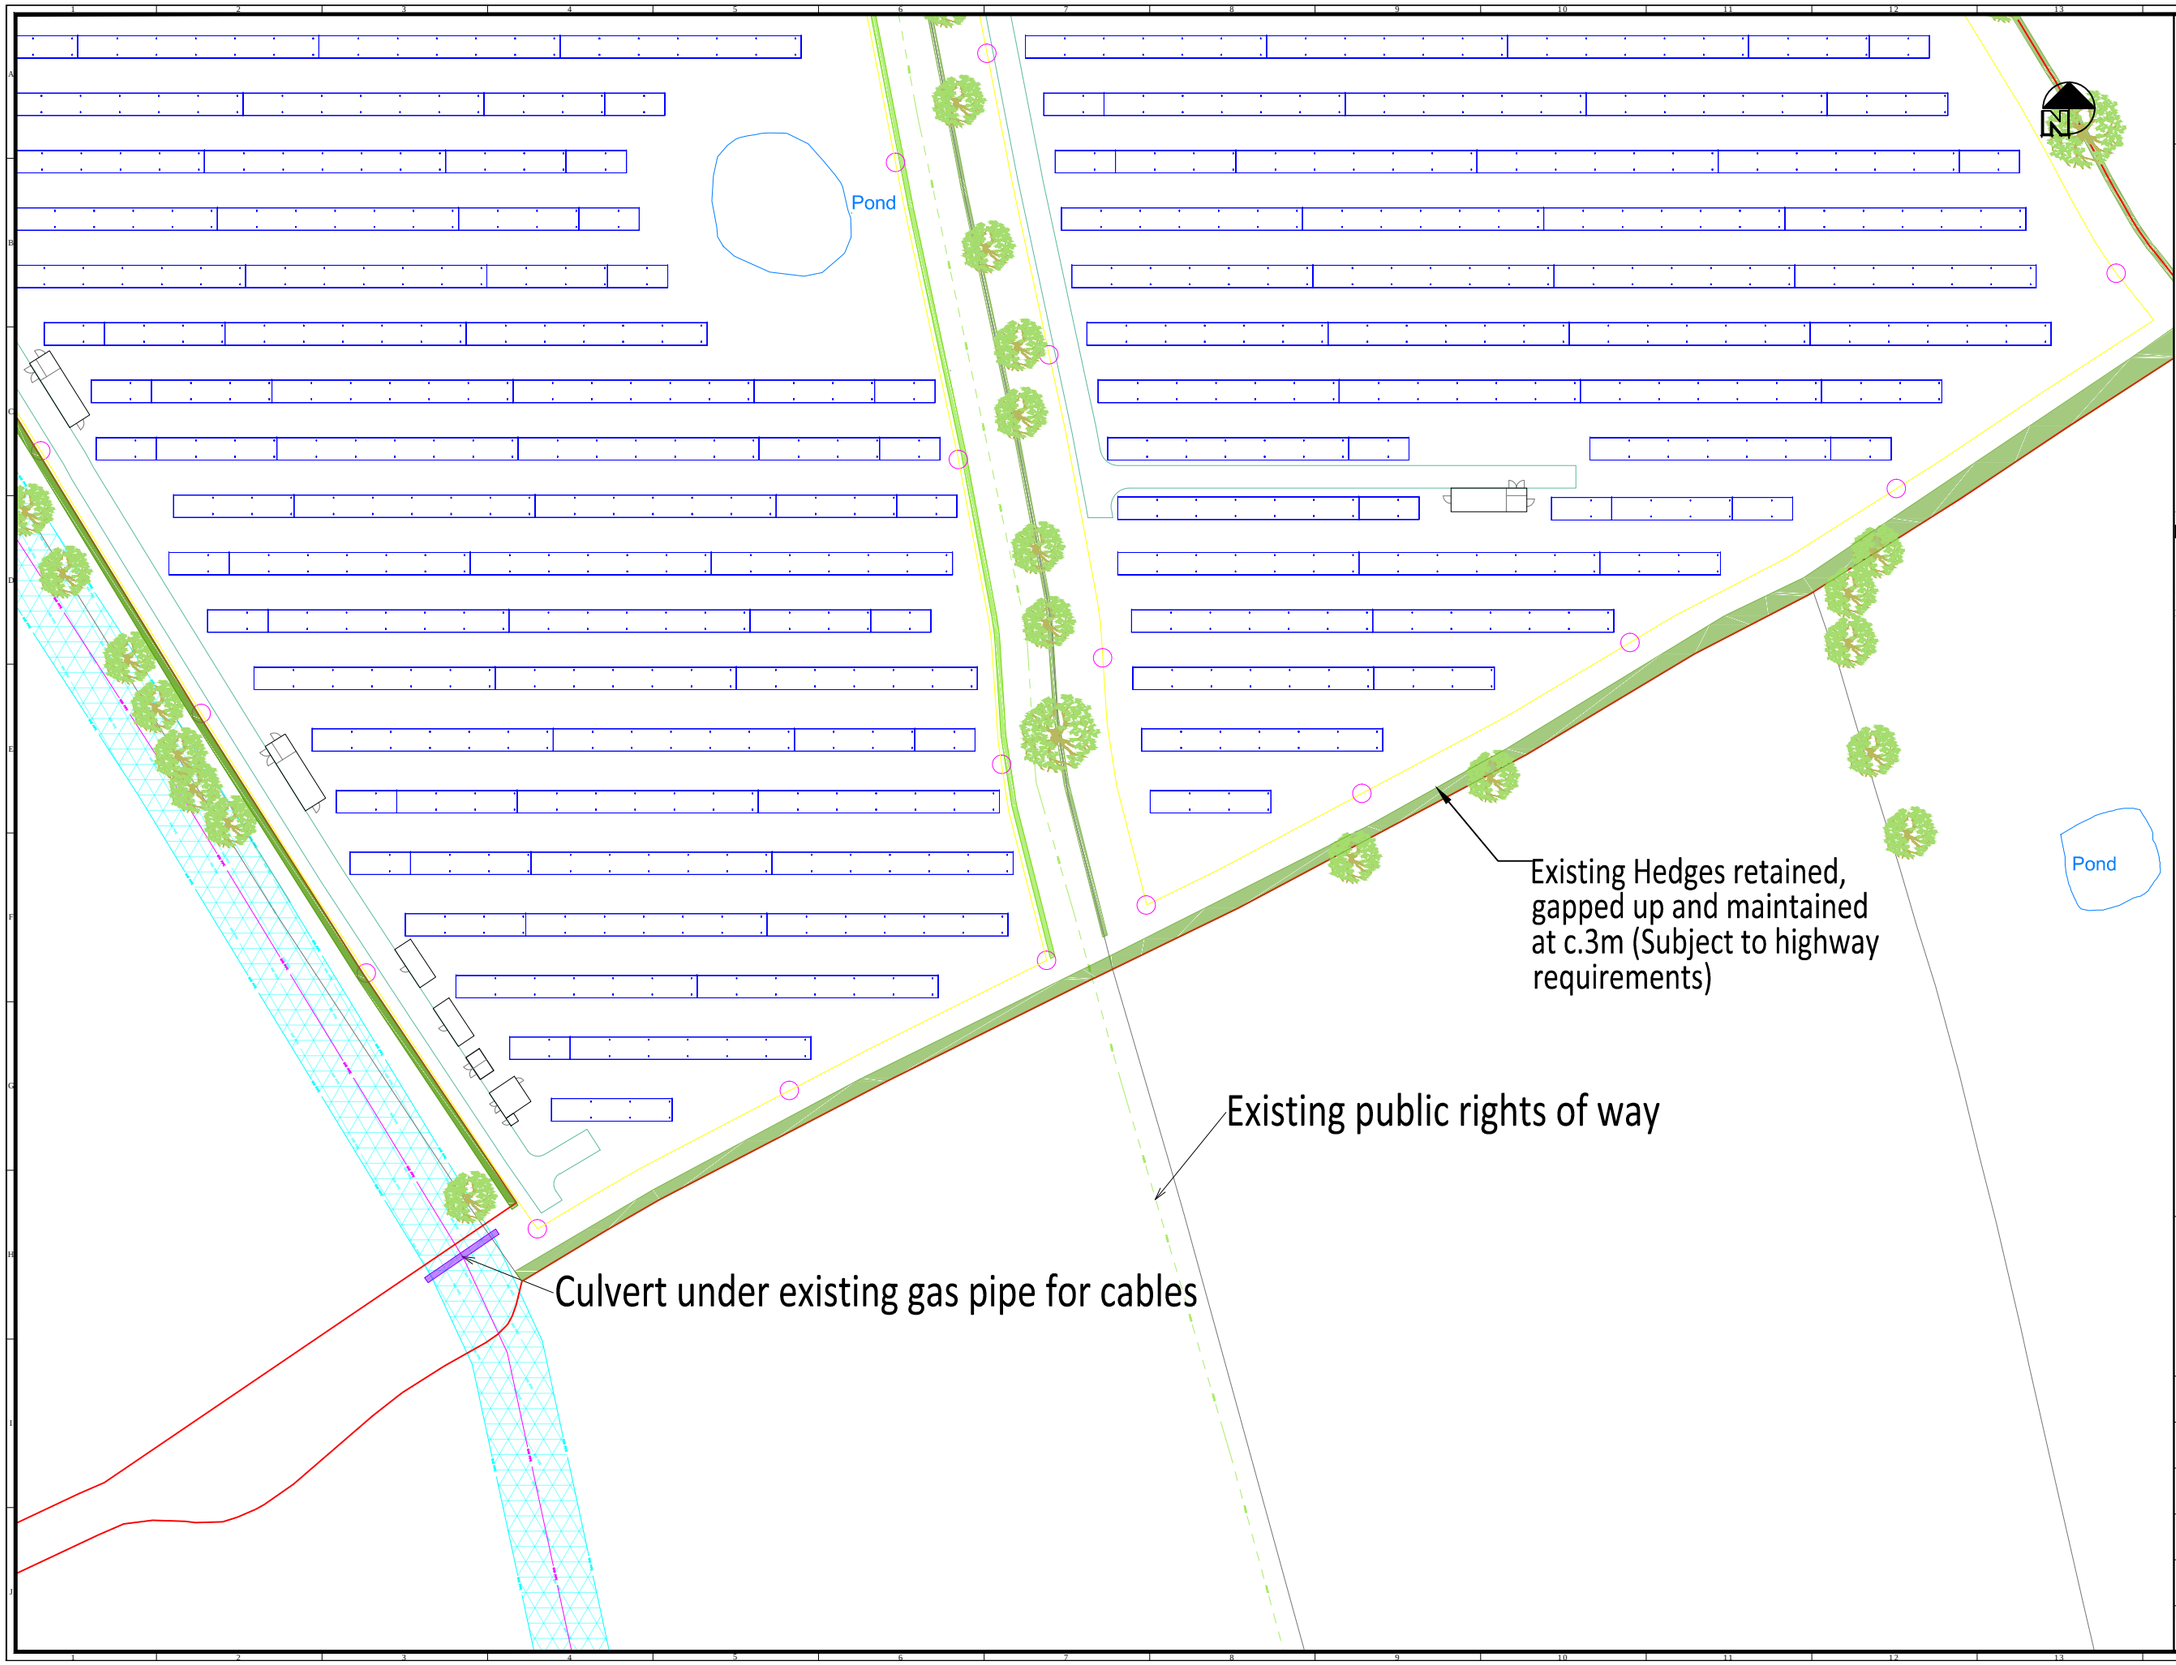

TGC-SITE-DESIGN

GENERAL NOTES

A. DO NOT SCALE FROM THIS DRAWING
B. ALL DIMENSIONS ARE IN METERS UNLESS NOTED OTHERWISE.

System Info:

Module Rating:	280Wp	320Wp
System Size*:	3.83MWp	4.38MWp
Area Bounded by Fence:	7.8ha	
Area of Site:	10.2ha	

*Precise module rating cannot be specified at this stage and will be selected based on market availability post consent. Site capacity above shows system size based on typical low and high panel rating specification being used. Range of panel ratings are achieved with the same physical panel dimensions given above.

Legend:

- Existing Services
- Grid Balancing Equipment Container
- Inverter Cabin
- 33kV Substation
- Switchgear Housing
- Comms Building
- 4m CCTV Poles
- Site Boundary
- 80 PV Modules
- 40 PV Modules
- 20 PV Modules
- Fence
- Track
- Public Rights of Way
- Gas Easement Area
- New/Enhanced Landscaping
- Existing Landscaping

Rev	Details
A8	Amended PROW and Hedging
A9	Eastern Entrance changed to double gate
B1	Site compound drawings created
B2	Existing and proposed landscaping added

0m 80 m

TGC renewables

Designed by TGC Renewables

Project Title
226-01-PV Francis Lane

Drawing Title
Site Design

Drawing Path
J:\226 - MEDWAY\226-01-PV - FRANCIS LANE\SITE DESIGN\JJ\B2 - ALL PLANS\226-01-PV FRANCIS LANE B2.

Drawn	Checked	Approved
NM/SC	JJ	RA
Scale	Paper Size	Status
1:2000	A3	Draft
Date		Rev
11/09/2015		B2