


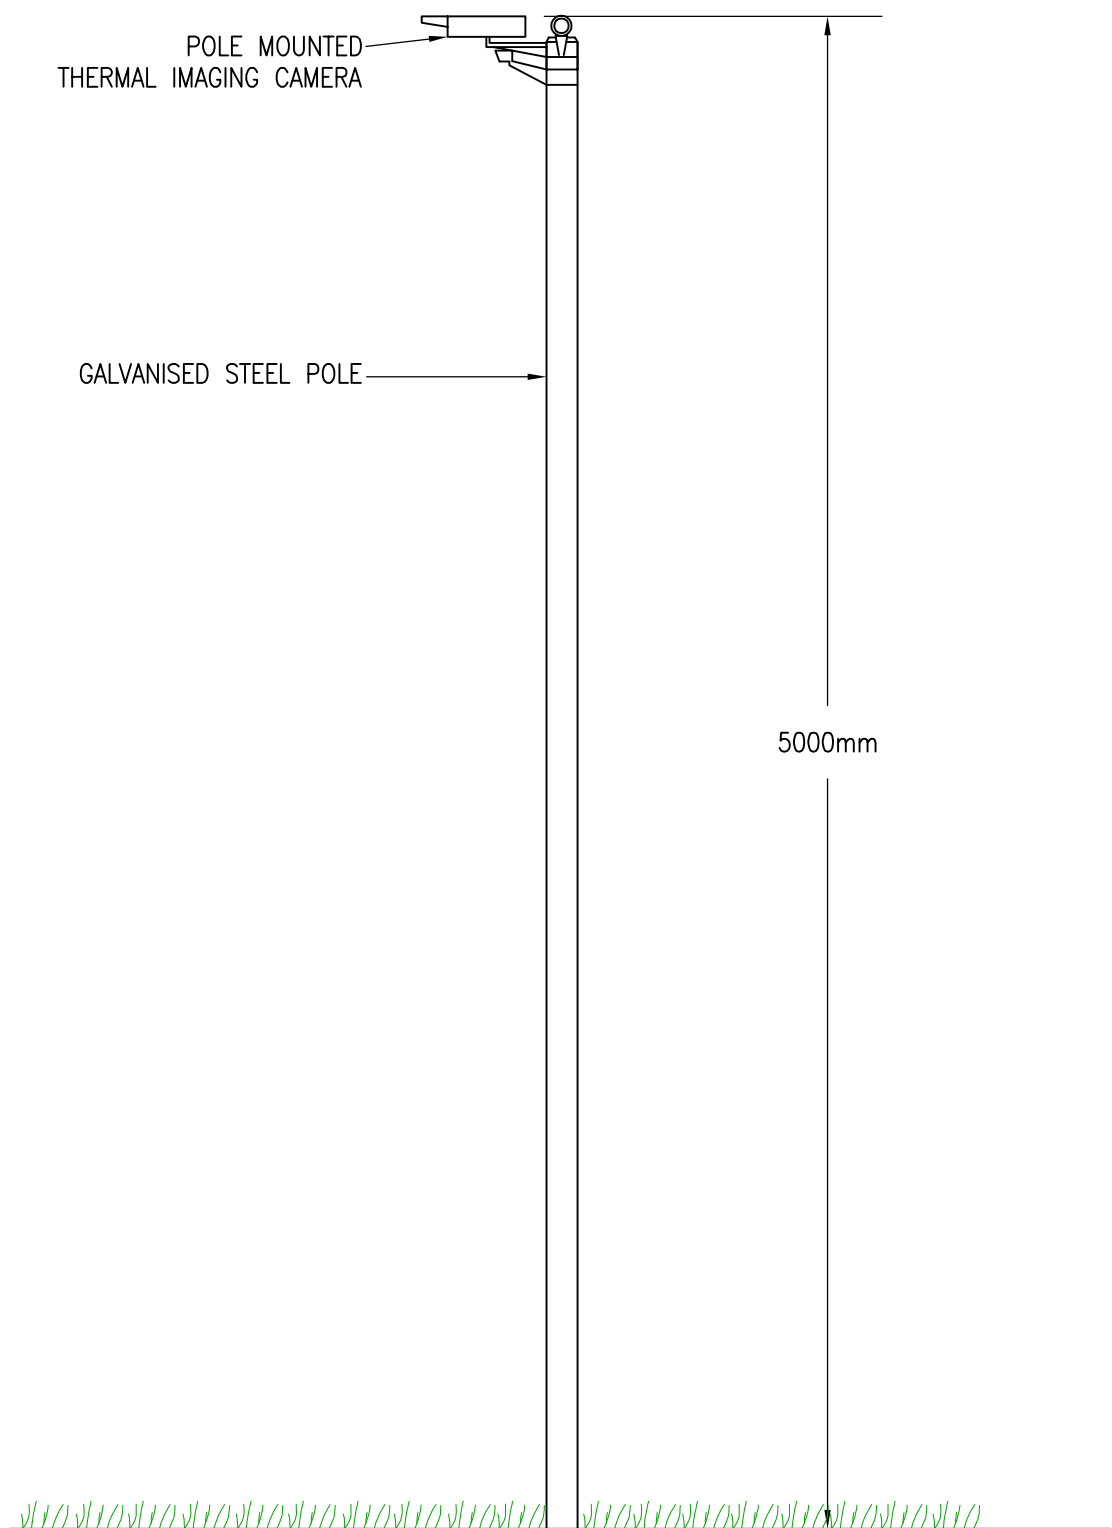

EARTHWORM ENERGY PLC LTD		PICKHILL BRIDGE FARM PROPOSED SOLAR PANELS		PROPOSED CCTV CAMERA POLE DETAIL			
DRAWN BY AJS	CHECKED BY JC	APPROVED BY HJ	DATE 04.02.2015	SCALE @ A4 1:25	DRAWING NUMBER 2204.PLG.08	ISSUE P	REVISION -