

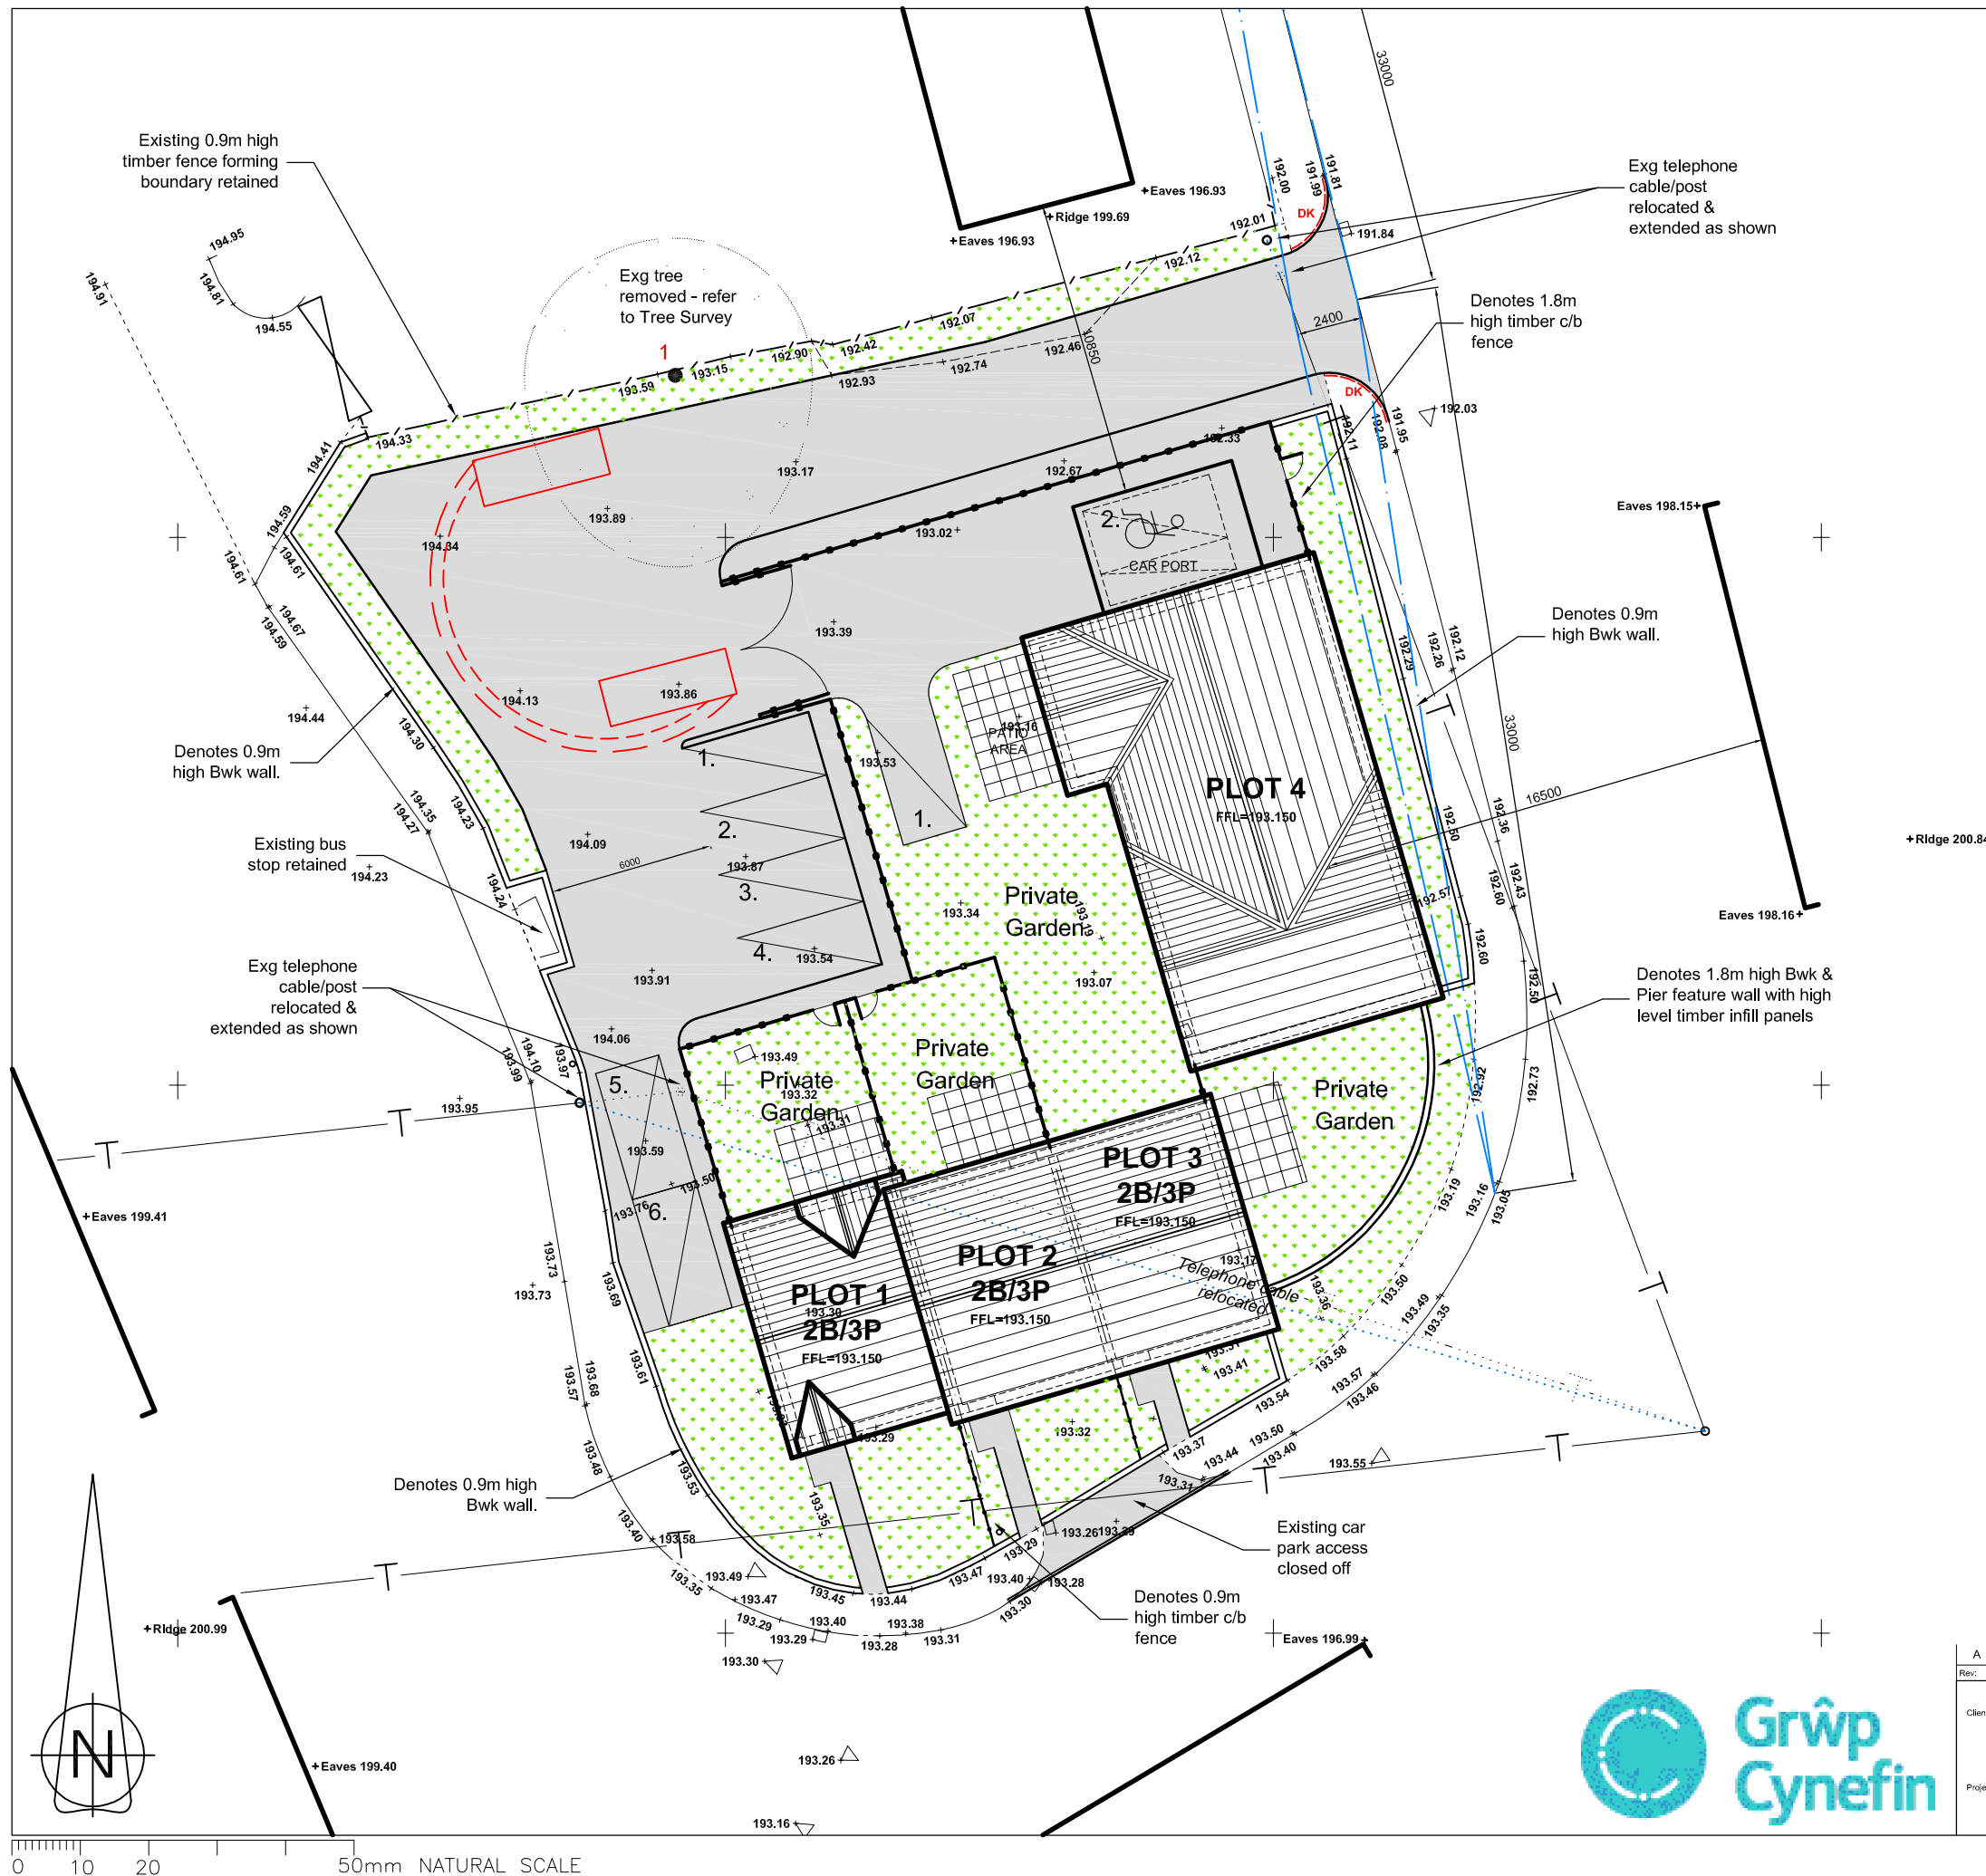
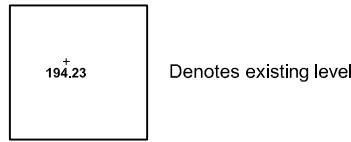
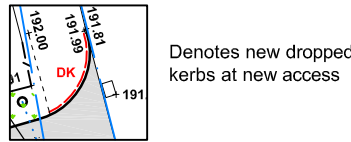
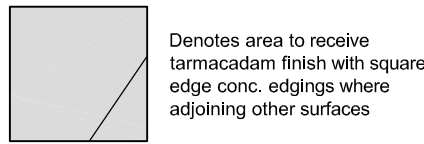


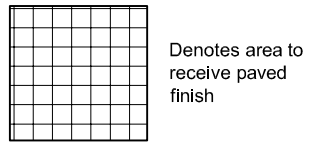

Schedule of Accomodation		
Houses (PLOTS 1, 2 & 3)		
2 Bed / 4 Person (86m ²) -	3 units	
Special Needs Bungalow (PLOT 4)		
3 Bed/ 3 Person (133m ²) -	1 units	

KEY:

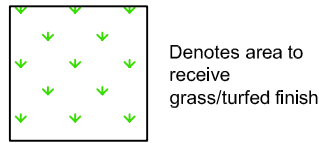

TO BE READ IN CONJUNCTION WITH TREE SPECIALISTS DRAWINGS & REPORT



Rev:	A	15/07/15 - Updated after Planning/Highways meetings.	C.B.	IAS
Description:				
Client:	GRWP CYNEFIN		Drawg. Title:	SITE AS PROPOSED
Project:	Gwalia Road, Pentre Broughton LL11 6BY		Scale:	1:250
			Drawn:	C.B.
			Chkd.:	
			Date:	13/01/15
			Drawg. No.:	Gwalia/L(9)01
			Revision:	A