



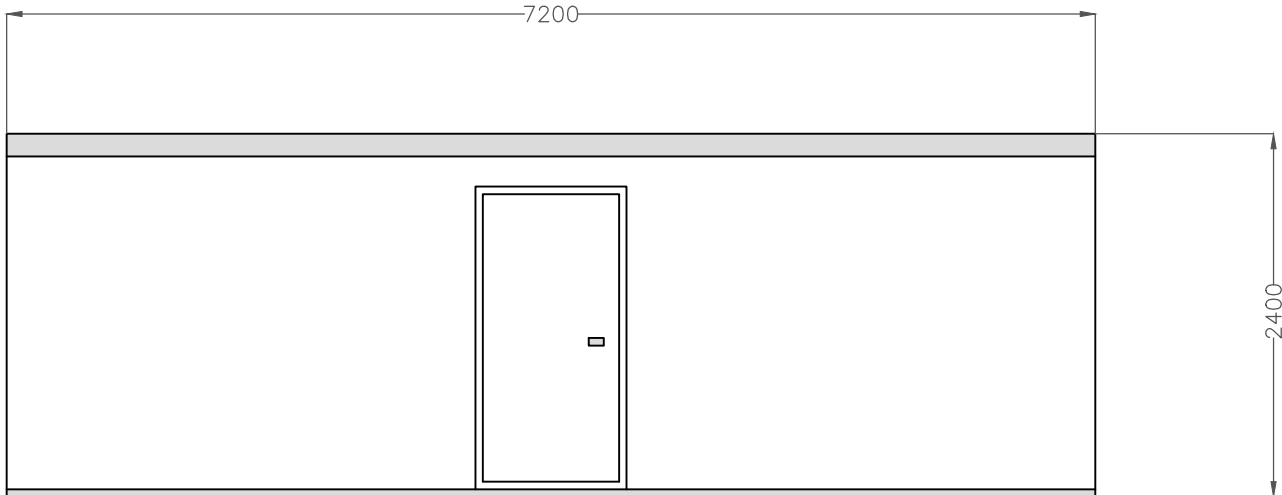


ELEVATION A

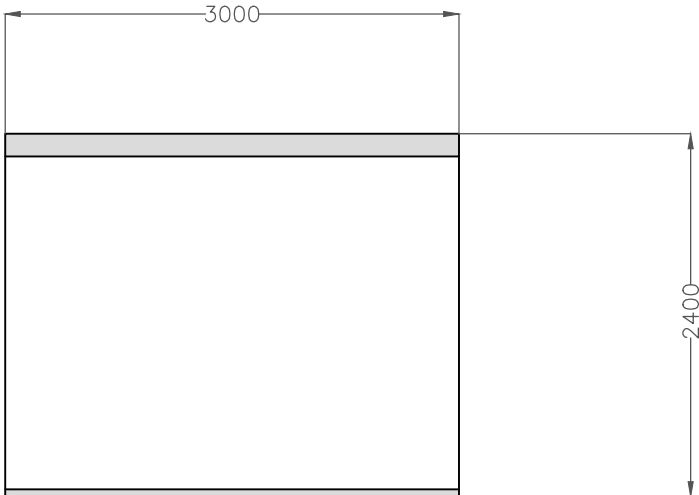

ELEVATION B

ELEVATION B
→

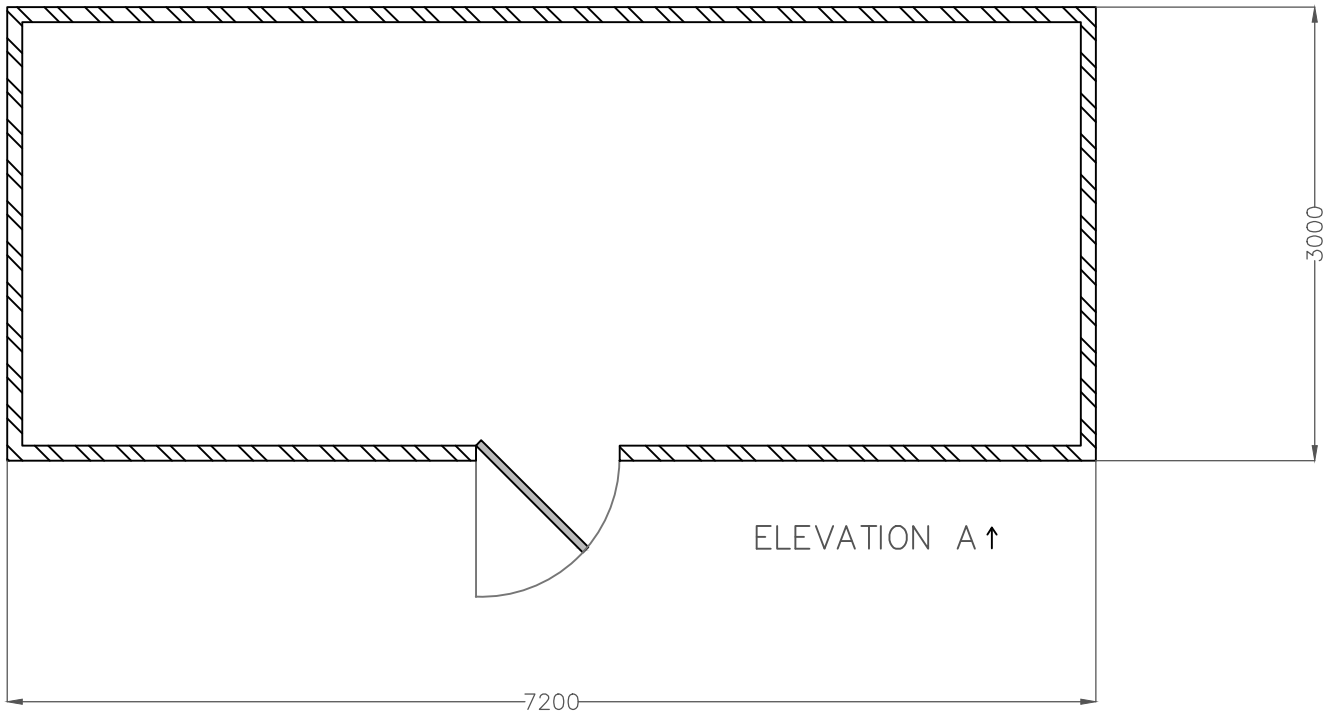

A1	INITIAL ISSUE	AR	18/01/13	RA	18/01/13
REV	MODIFICATION	DRAWN	DATE	CHKD	DATE
		TGC Renewables Ltd, Duckmoor Road Ind. Est., Duckmoor Road, BS3 2BJ Tel: 0800 0787 243 Web: www.tgcrenewables.com			
TITLE: Comms Building		CUSTOMER: STANDARD SOLAR FARM DETAIL			
TGC RENEWABLES LTD COPYRIGHT. THIS DRAWING AND THE INFORMATION IT CONTAINS ARE THE PROPERTY OF TGC RENEWABLES LTD. IT IS NOT TO BE COPIED, REPRODUCED OR DIVULGED TO A THIRD PARTY WITHOUT PERMISSION.					
DRAWN		DATE		CHECKED	
AR		18/01/13		RA	
ORIGINAL PAGE SIZE: A3		SCALE: 1:50			
SHT. 1 OF 1		DRAWING No.: TGC/PV009/01			REV. A1