


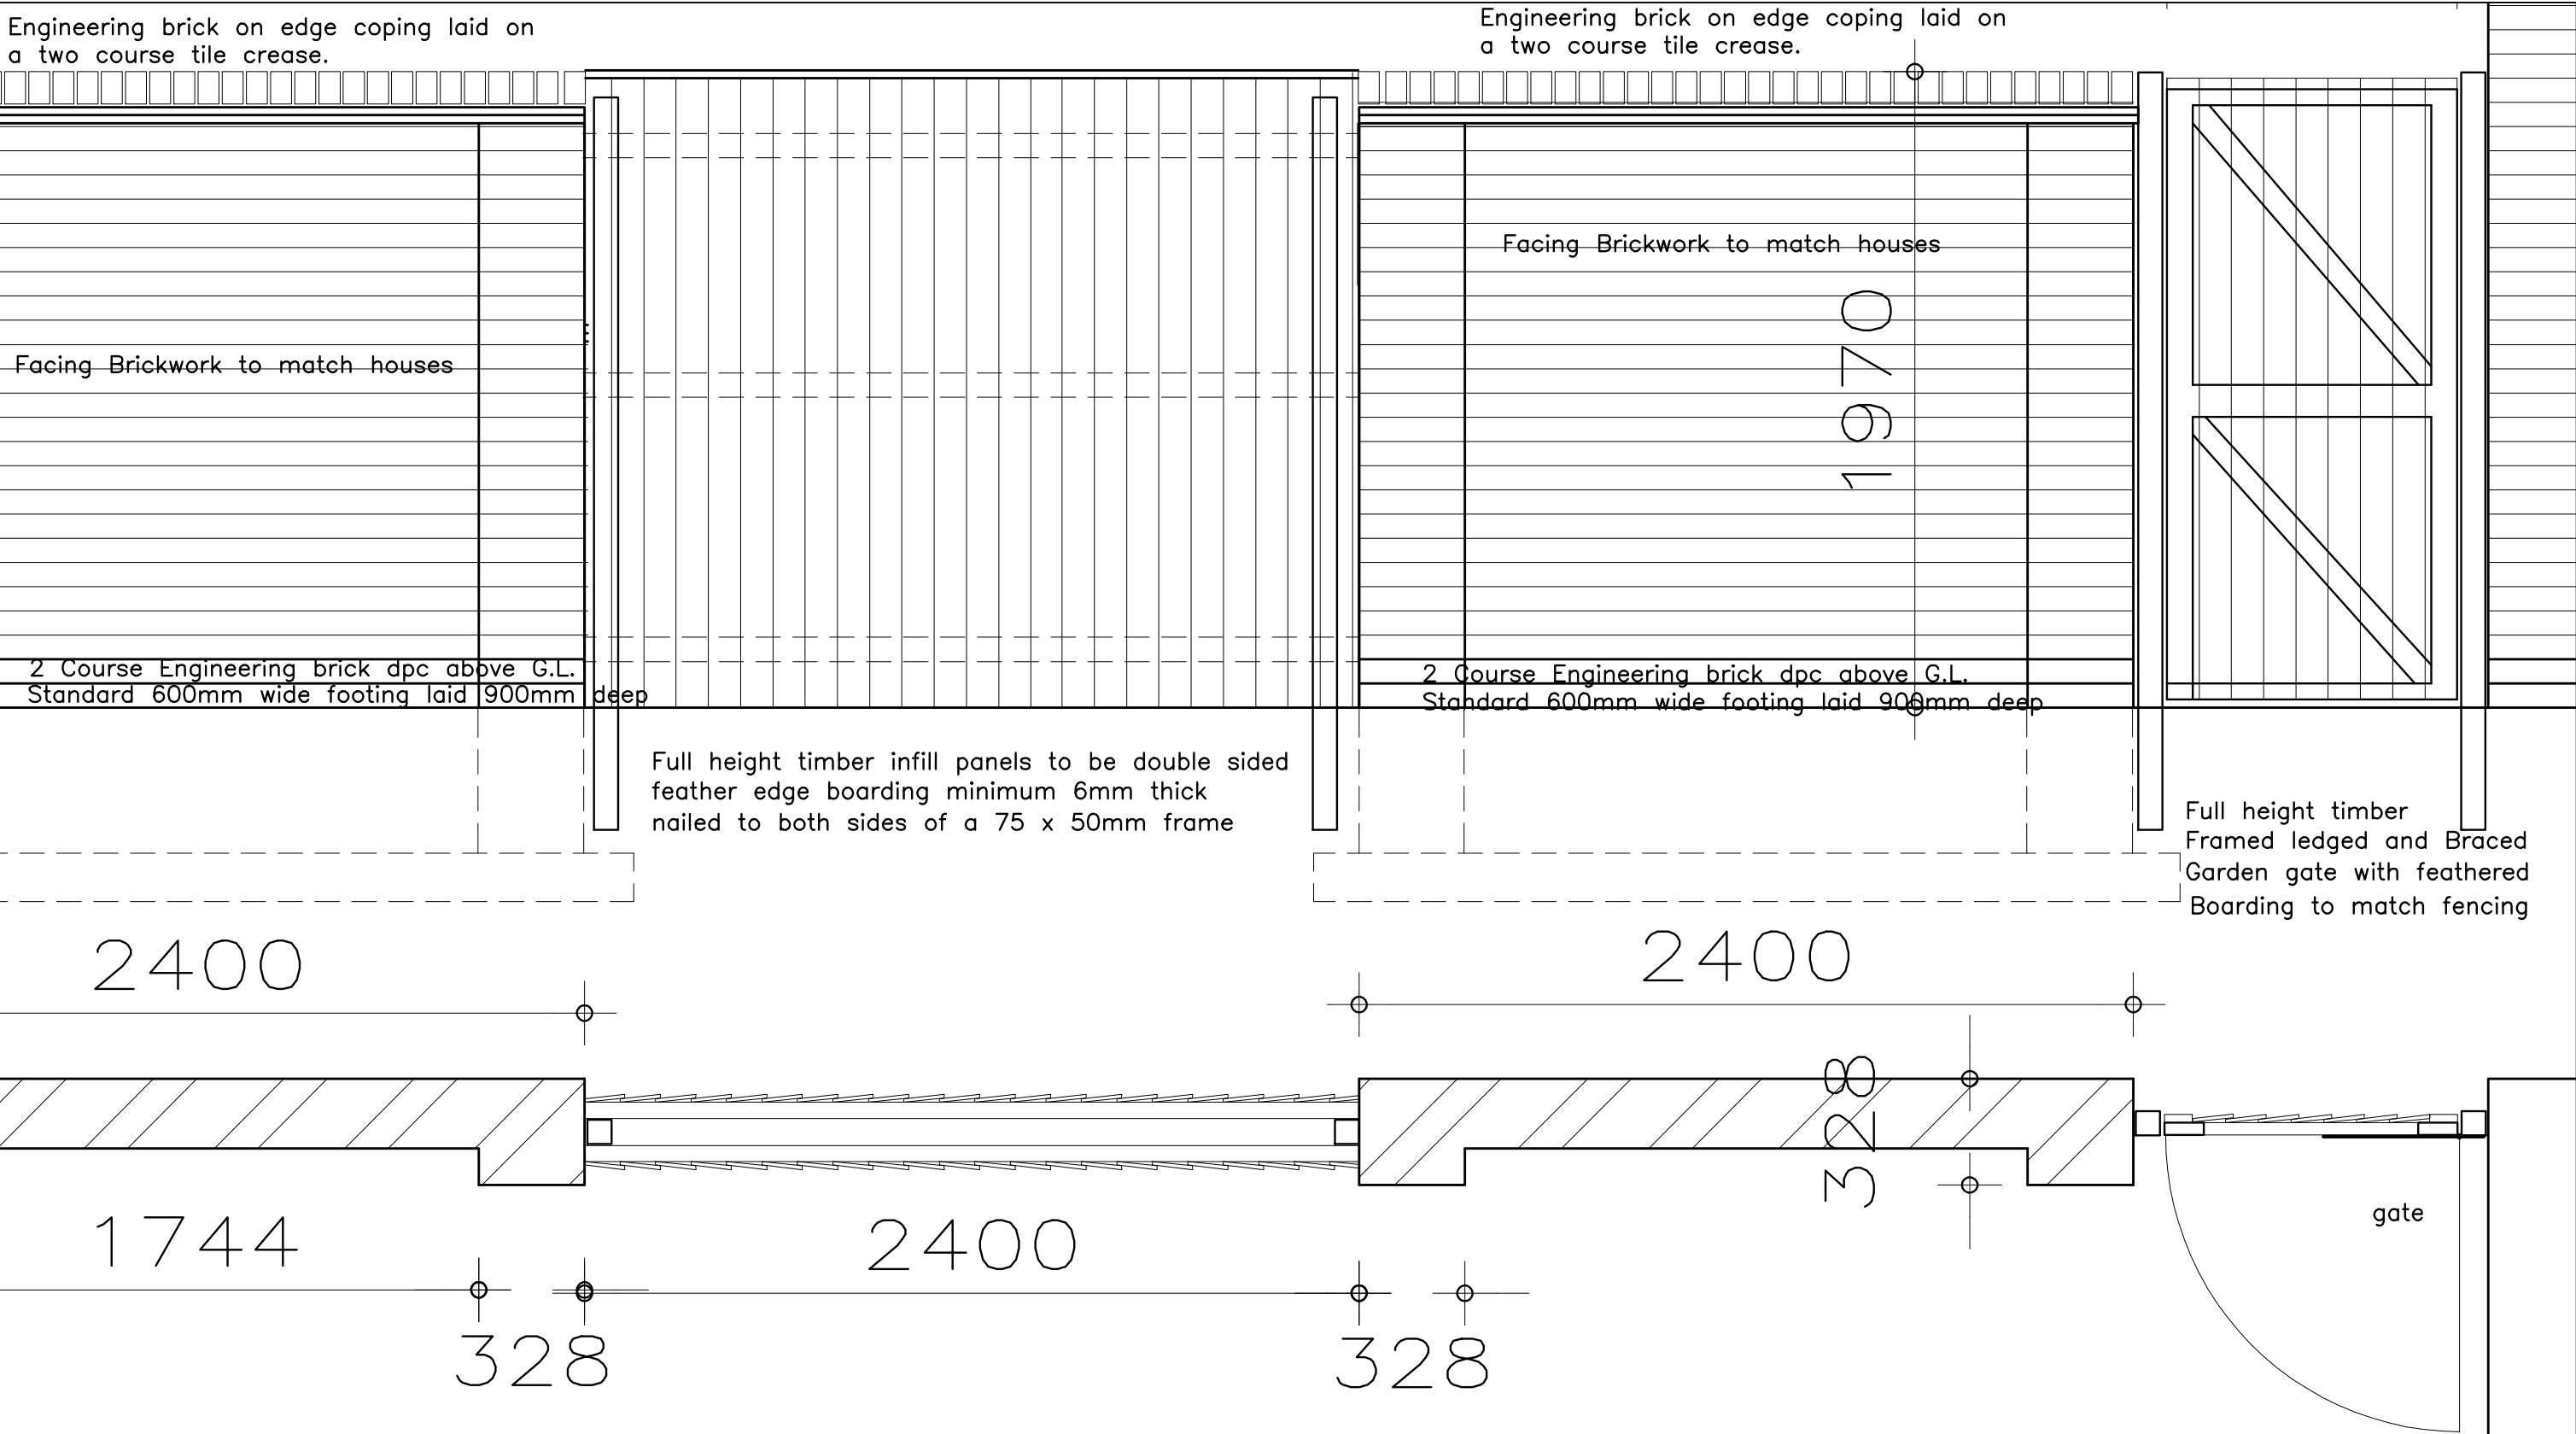

Specification

Engineering brick on edge coping laid on a two course tile crease.
Timber infill panels to be double sided feather edge boarding minimum 6mm thick nailed to both sides of a 75 x 50mm frame
All timber to preservative treated.

Full height timber infill panels to be double sided feather edge boarding minimum 6mm thick nailed to both sides of a 75 x 50mm frame
Timber posts to 75 x 75 x 2200mm
All timber to preservative treated.

Rev A Height increased to 2m

CARTWRIGHT ARCHITECTURAL & PLANNING SERVICES 90 Main Road, Wyubunbury, Cheshire. CW5 7LS Telephone and Fax No. 01270 368217 or 07917672498 E-mail - robert.cartwright@btinternet.com	CONTRACT Land at Chester Road, Gresford, Wrexham. LL12 8UA	
	DRG TITLE Screen Wall / Close Boarded fence Detail	
 AWARD WINNING HOUSING DEVELOPER	SCALE: 1:20	DWG No. SD 1A
	DATE: July 2015	