


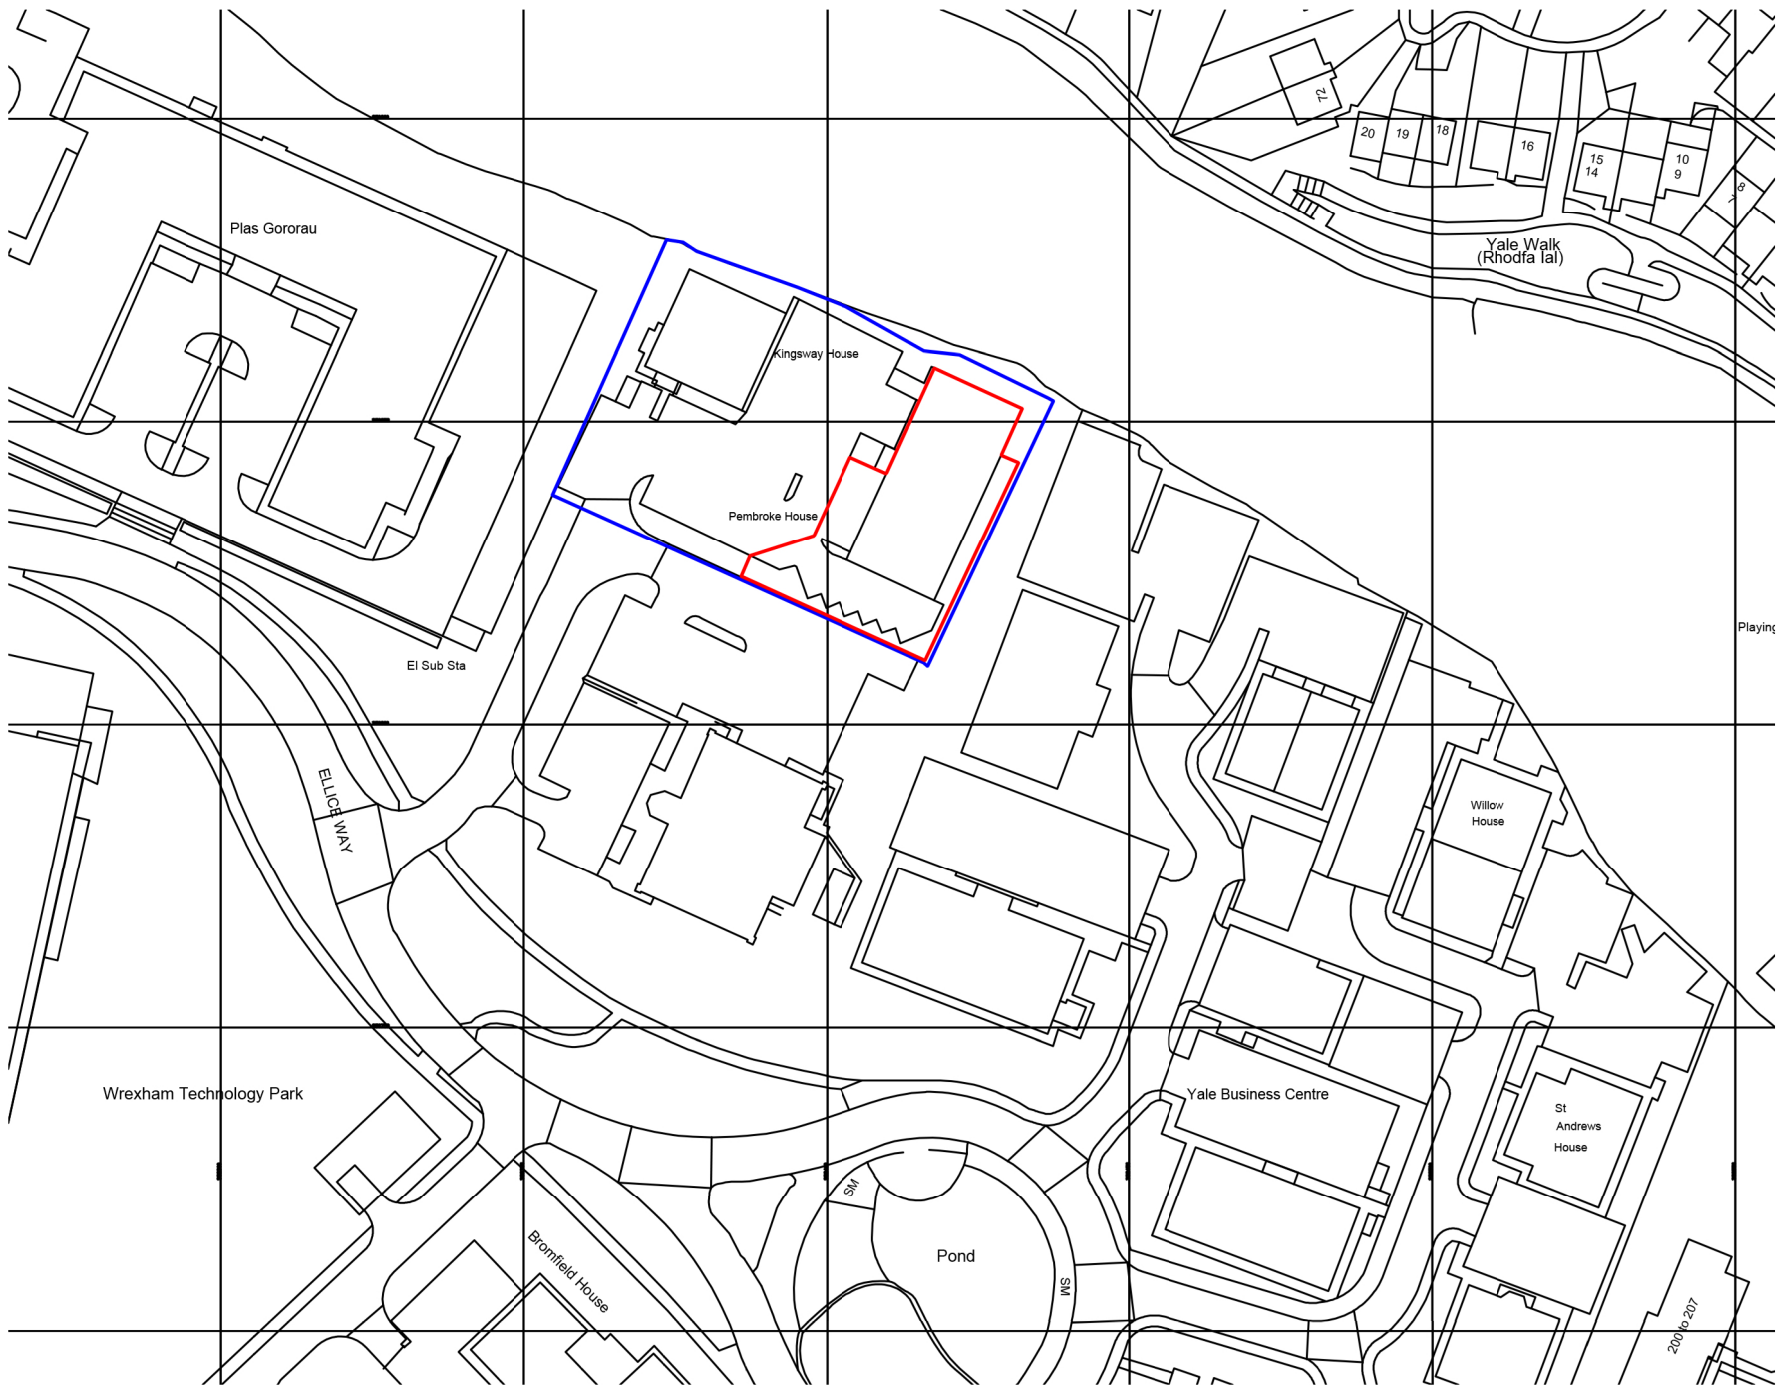

- Notes:
- This drawing is copyright.
 - Do not scale dimensions from this drawing.
 - All discrepancies on this drawing are to be reported to the architect.
 - Do not modify any element of this drawing.
 - Use drawing only for purpose(s) issued.

The following external model files are included within this drawing:

Rev	Date	Revision Notes	Dn	Rv
-----	------	----------------	----	----



www.ibigroup.com

Project
FIT OUT WORKS TO PEMBROKE HOUSE
WREXHAM TECHNOLOGY PARK

VELINDRE NHS TRUST

Drawing Title
Welsh Blood Wrexham
OS Plan 1:1250

Job Number 11486	Date 31/03/15	Scale@A3 1:1250
Status For Planning	Purpose	

Drawing Number AR-WB-PL-100-001	Revision P
---	----------------------