



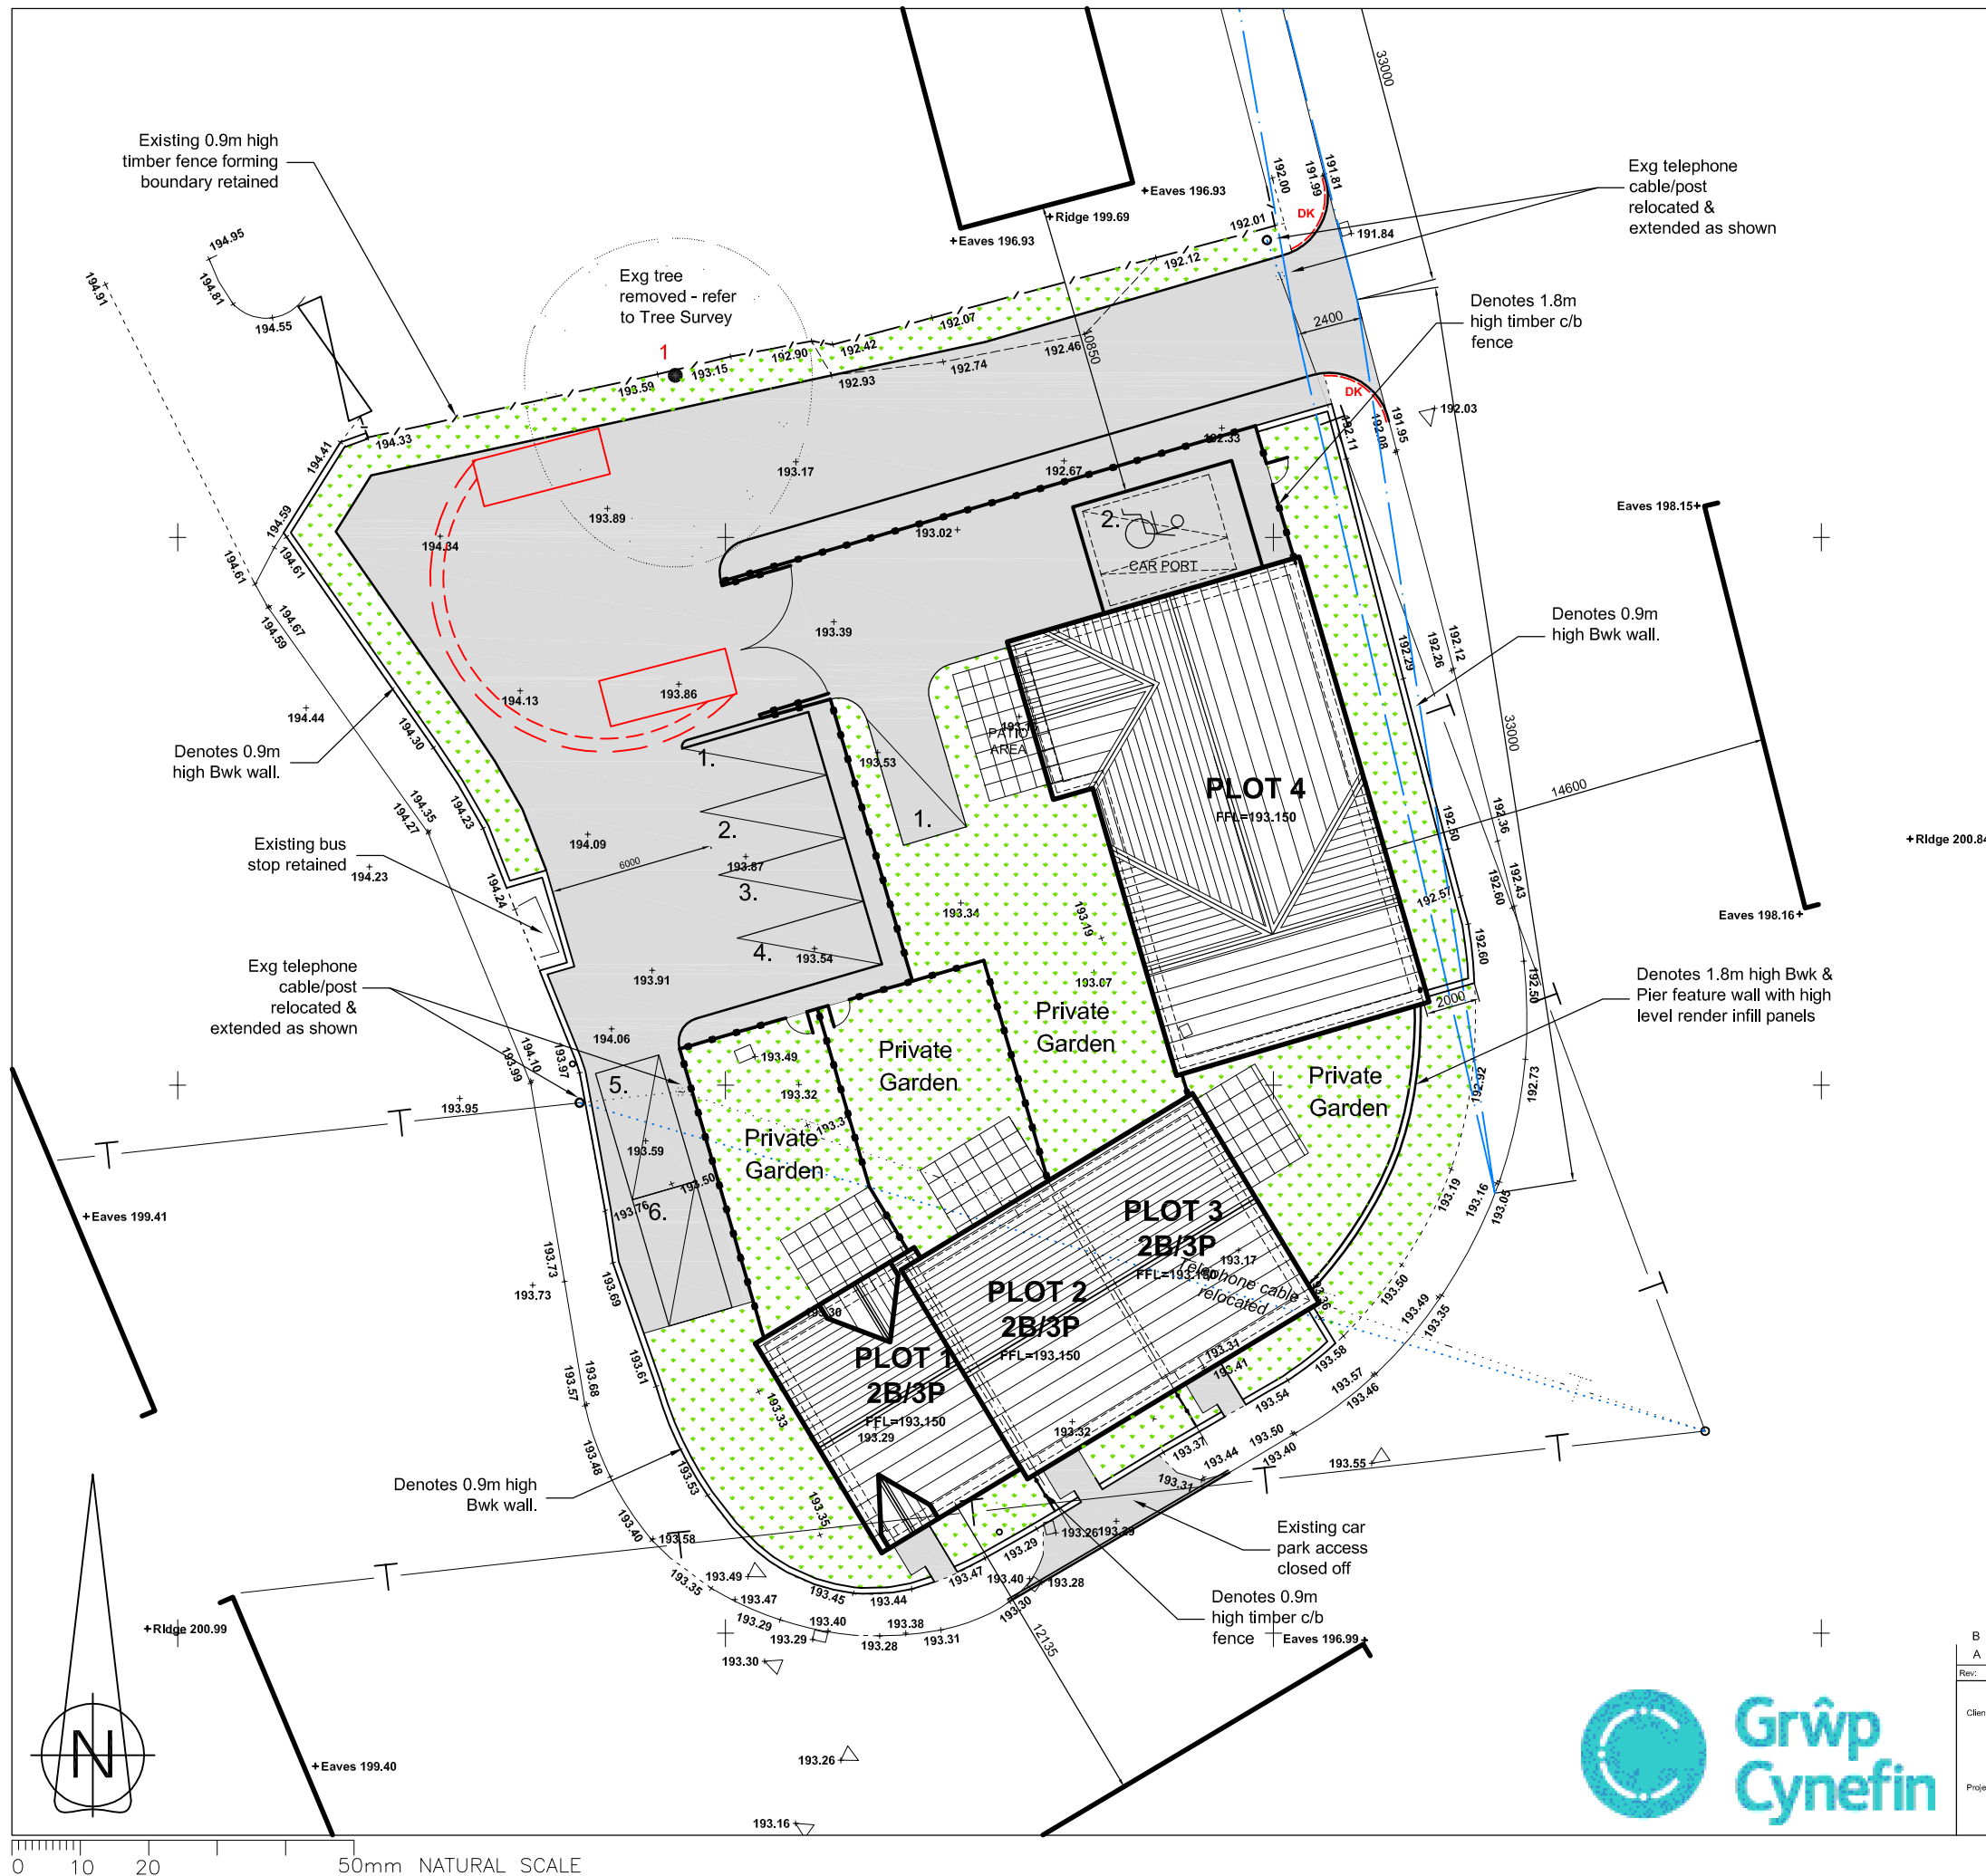


Schedule of Accomodation

Houses (PLOTS 1, 2 & 3)	
2 Bed / 4 Person (86m ²) -	3 units
Special Needs Bungalow (PLOT 4)	
3 Bed/ 3 Person (133m ²) -	1 units


KEY:

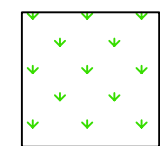


Denotes area to receive grass/turfed finish

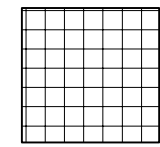


Denotes area to receive paved finish

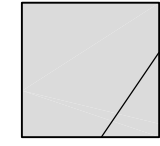

Denotes area to receive tarmacadam finish with square edge conc. edgings where adjoining other surfaces

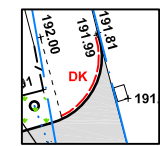

Denotes new dropped kerbs at new access

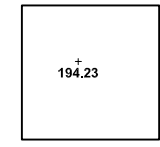

Denotes existing level

TO BE READ IN CONJUNCTION WITH TREE SPECIALISTS DRAWINGS & REPORT



Rev:	B	08/08/15 - Updated after Planning comments dated 29/07/15.	C.B.	IAS
	A	15/07/15 - Updated after Planning/Highways meetings.	C.B.	IAS
Description:				
Client	GRWP CYNEFIN		Drawg. Title	SITE AS PROPOSED
Project	Gwalia Road, Pentre Broughton LL11 6BY		Scale	1:250
			Drawn	C.B.
			Chkd.	
			Date	13/01/15
			Drawg. No.	Gwalia/L(9)01
			Revision	B