
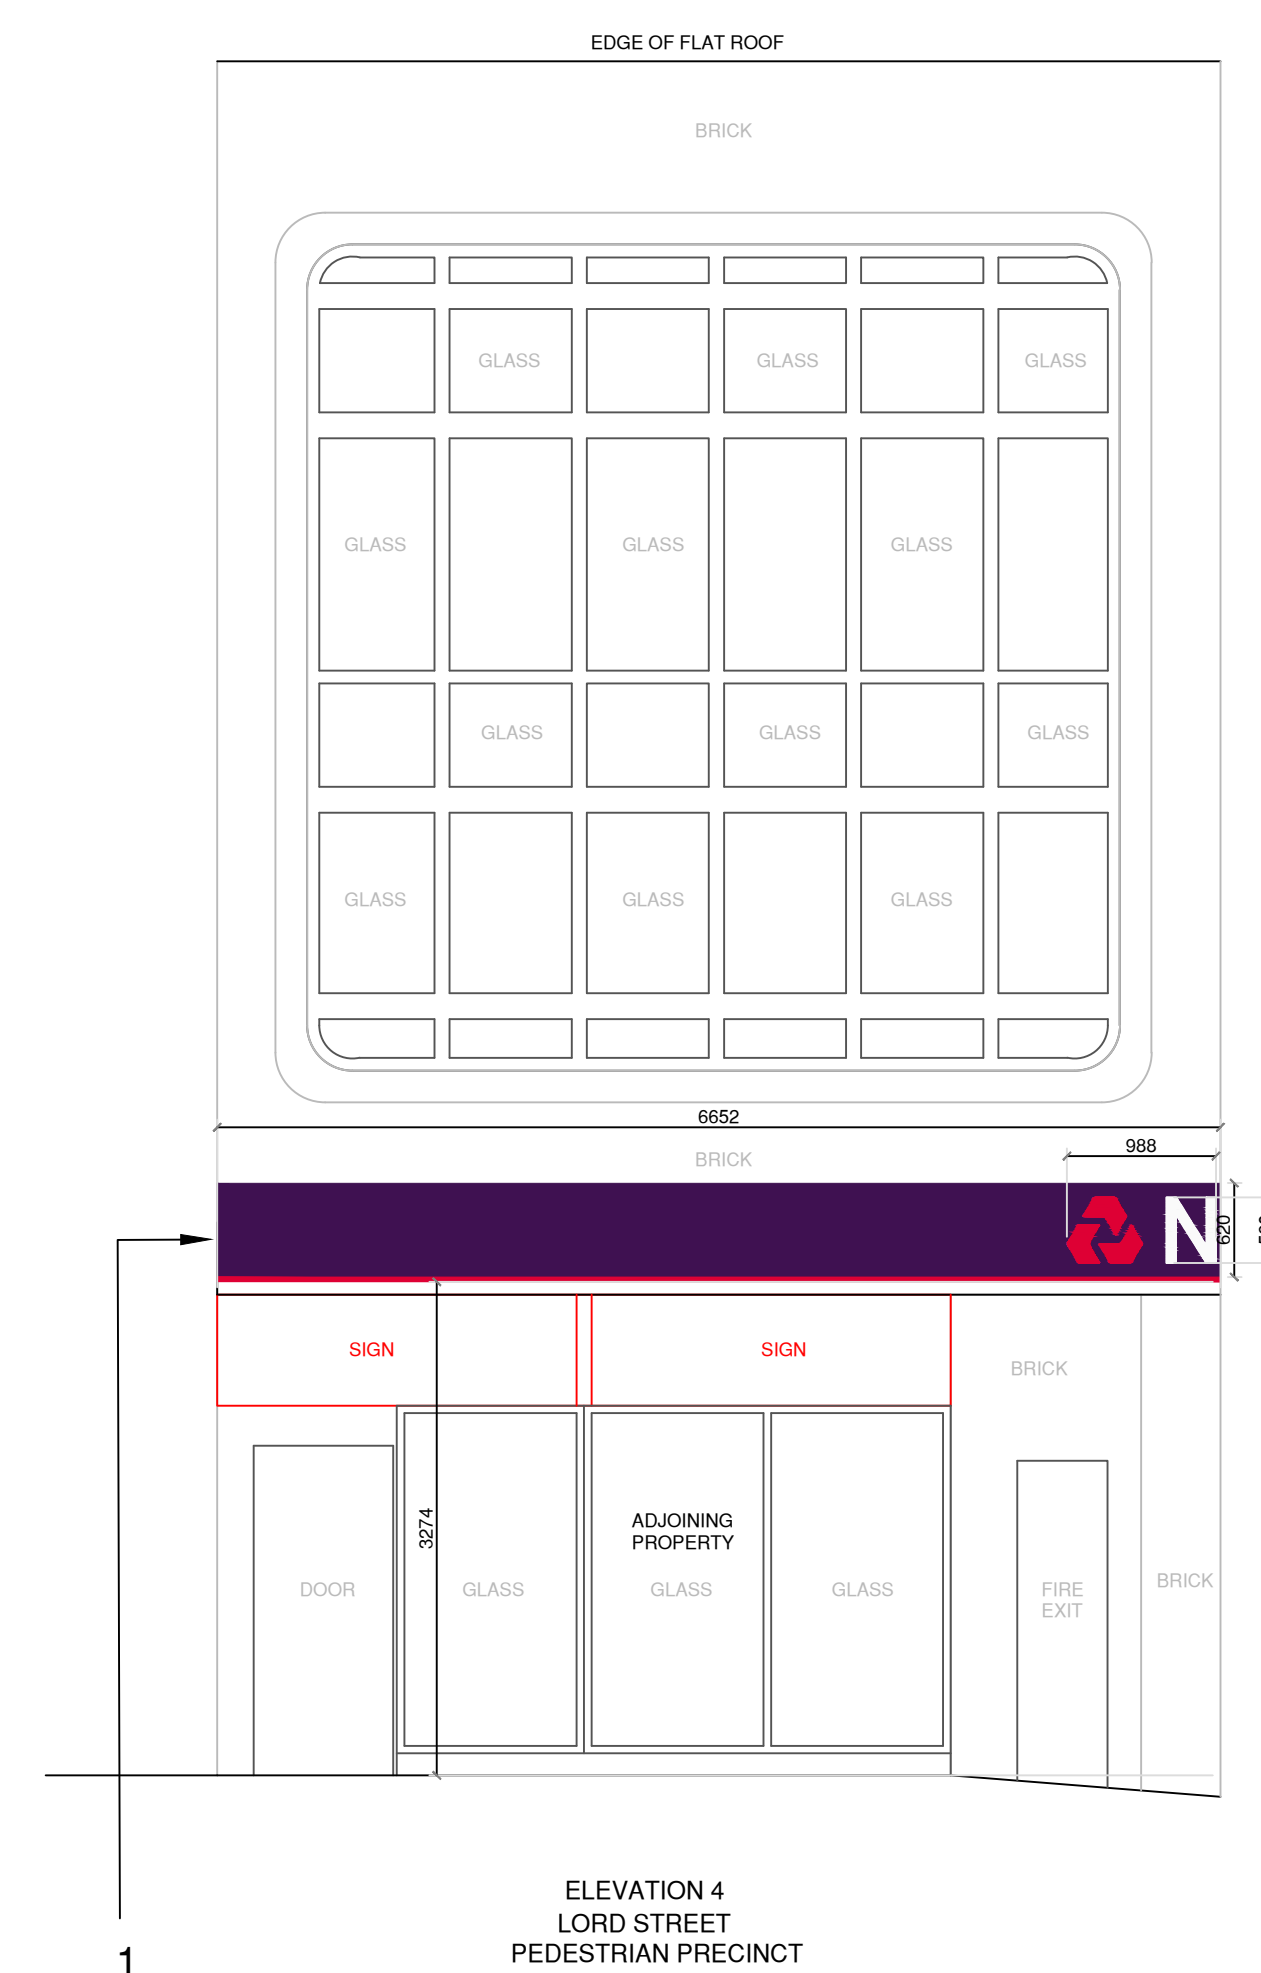


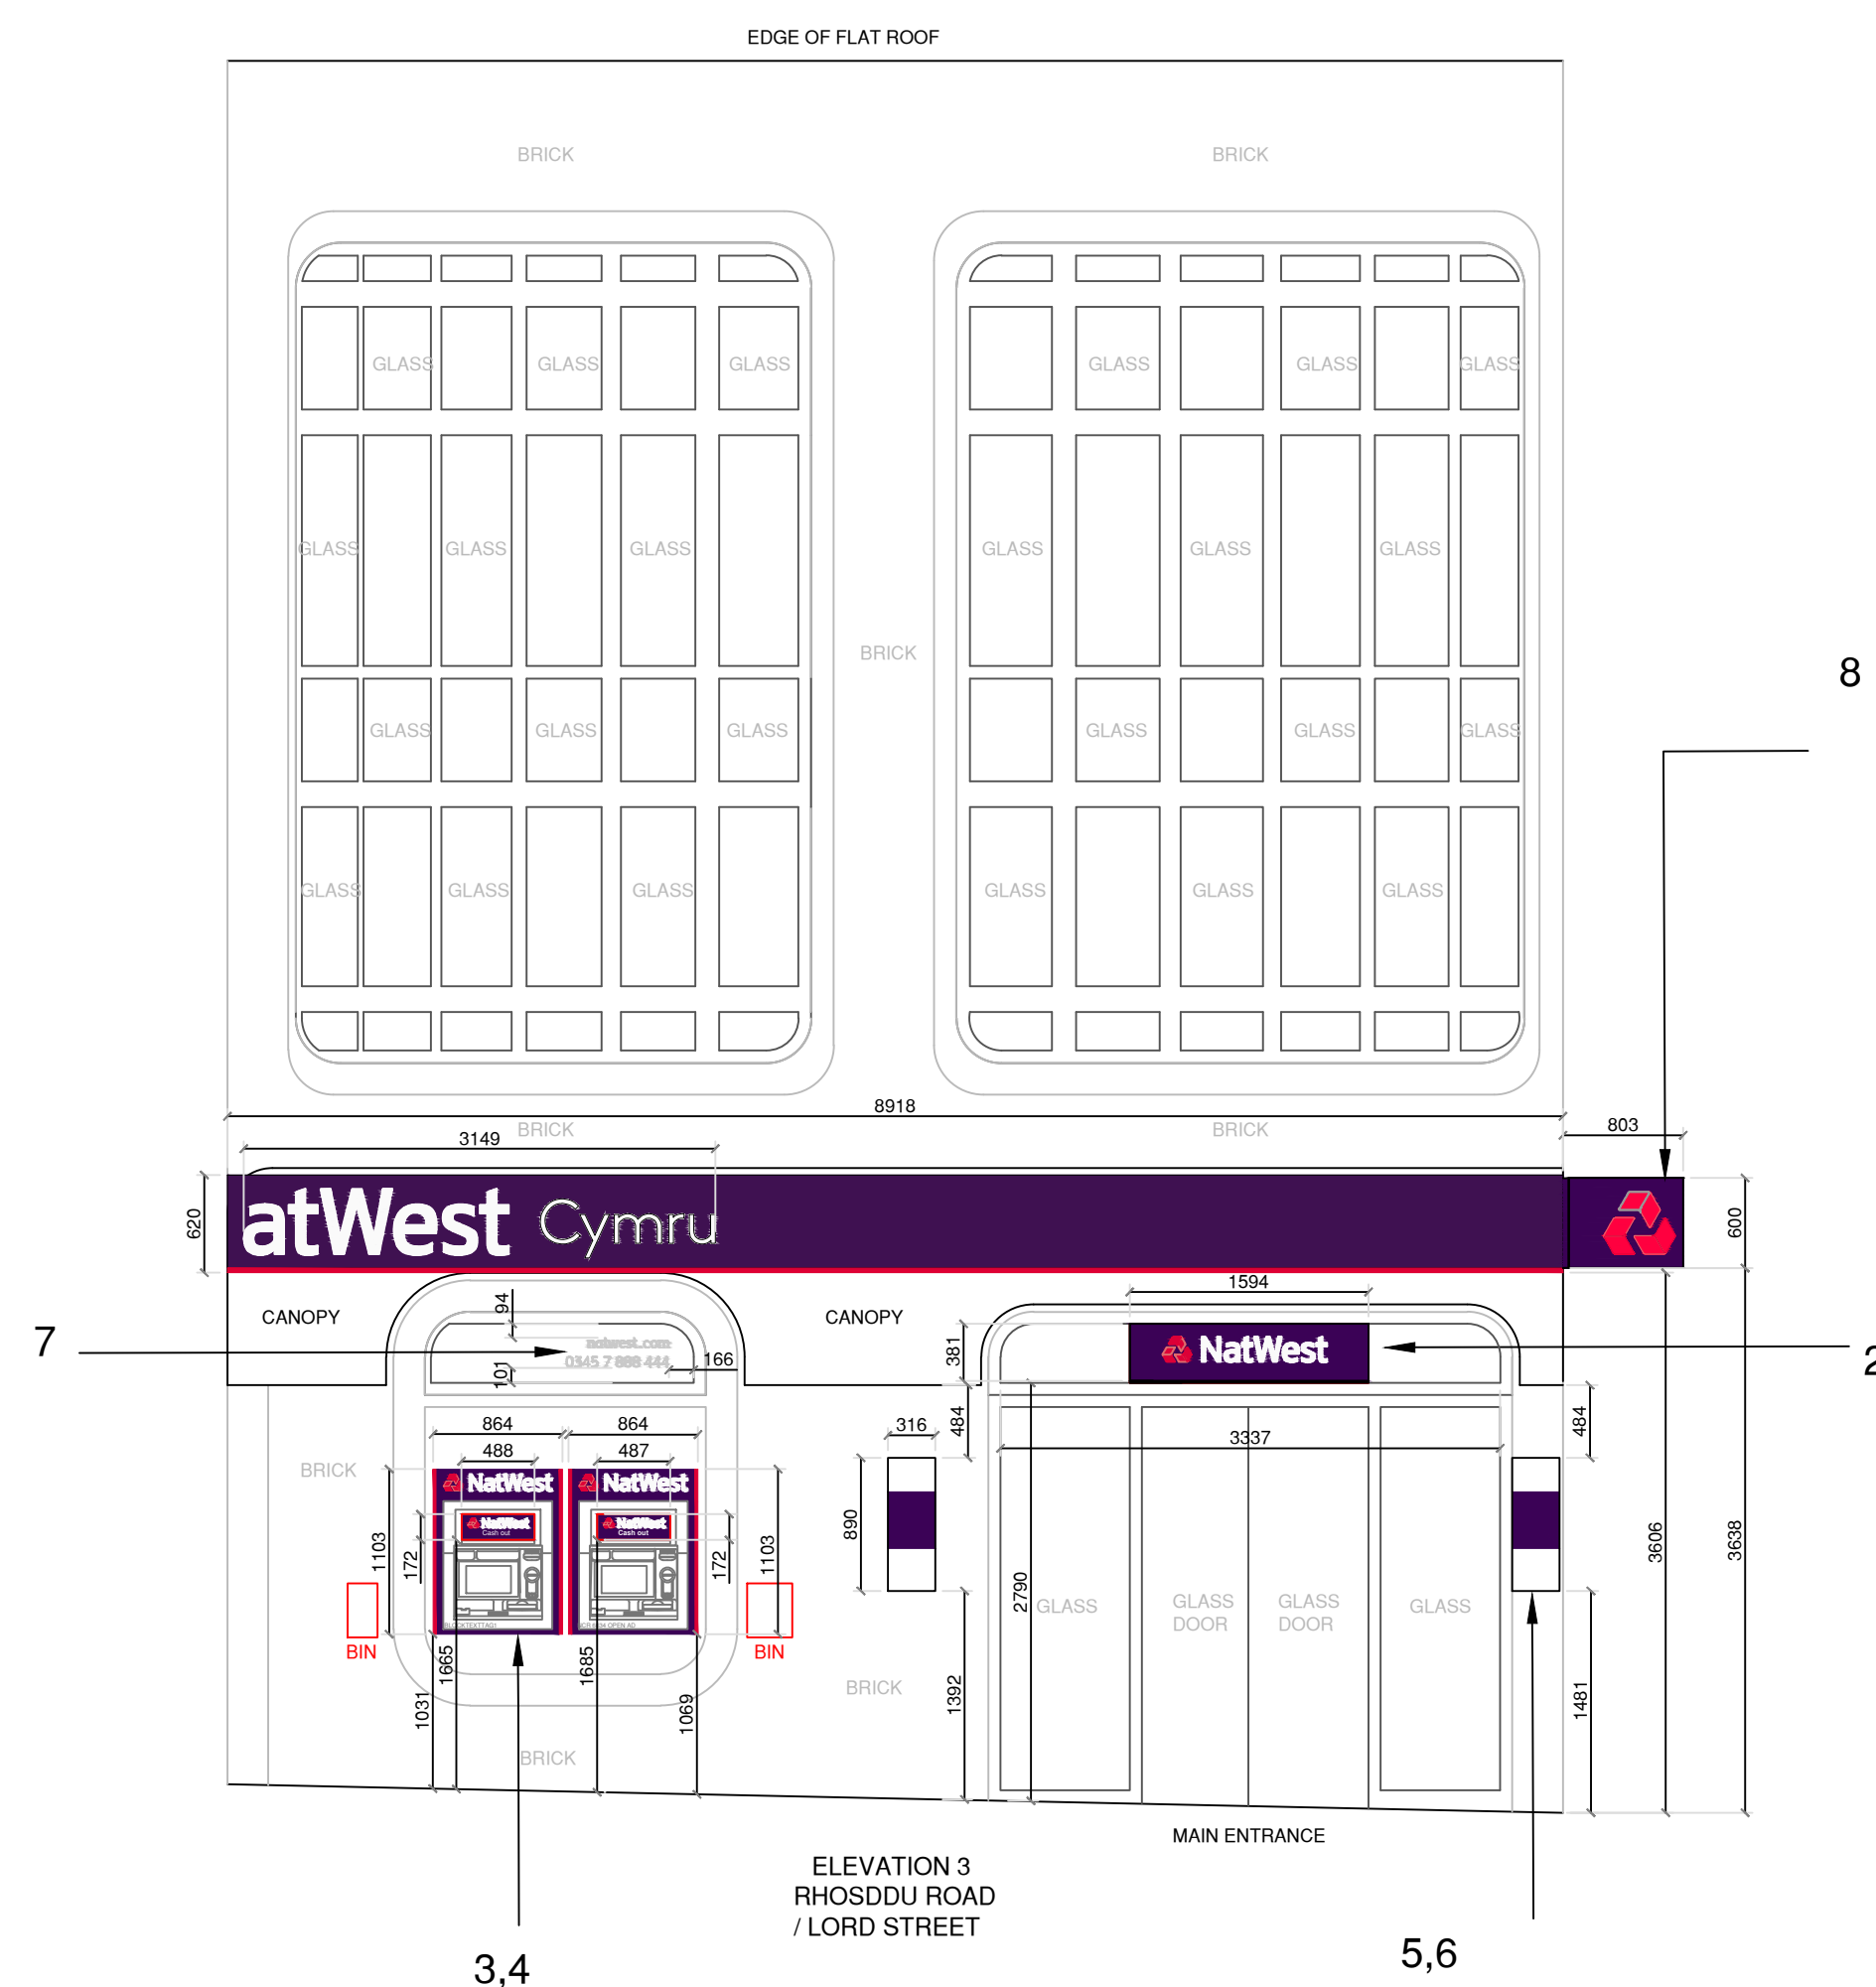

Elevation 1

- 13- 1no. Entrance sign (please refer to separate details). permitted Development
14,15- 2 x Business Banking Nameplates - 1 English & 1 Welsh (LHS) permitted Development
16- A1 light pocket to window.
17- A1 light pocket to window.

Elevation 2

- 1- Continuation of curved fascia, wrapped around building on elevation 1,2,3.
curved 620mm fascia with 2no. 434mm illuminated letters(include the curved section)(refer to separate details)
9- 1no. 600mm internally illuminated projecting sign(refer to separate details) permitted Development
10- Dusted Crystal 'Dragon' Manifestation with gradient applied to remaining area.to window permitted Development
11- Dusted Crystal 'Dragon' Manifestation with gradient applied to remaining area.to window **permitted Development**
12- A0 light pocket to window.

Elevation 3

- 1- Continuation of curved fascia, wrapped around building on elevation 1,2,3.
curved 620mm fascia with 2no. 560mm illuminated letters(including the curved section)(refer to separate details)
- 2- 1no. vinyl graphic entrance sign(refer to separate details) permitted Development
- 3,4- 2no. restricted surround ATMs (refer to separate details)
- 5,6- 2no. wall mounted nameplate(1no.English, 1no.Welsh)(refer to separate details) permitted Development
- 7- 1no. reverse applied stencil cut white web/tel vinyl graphic(refer to separate details) permitted Development
- 8- 1 no. 600mm internally illuminated projecting sign(refer to separate details)

Group Property

Notes:

This drawing is the copyright and property of The Royal Bank of Scotland plc.
It must not be copied or published without written consent.

Please refer to figured dimensions

STYLES & WOOD
DESIGN

Aspect House
Manchester Road
Altrincham WA14 5PG
t: +44 (0)161 926 6000
www.stylesandwood.co.uk

PLANNING

[illegible]

project			
WREXHAM 33 LORD STREET, WREXHAM, LL11 1LP			
title			
PROPOSED ELEVATIONS ELEVATION 3/4 RHOSDDU ROAD/LORD STREET			
scale			
1:50 @ A1			
dm	KHE	chk	app
date	27.1.2015	date	date
consultants' drawing number			brand
D0572-435-006A			
rbs drawing number			rev.
3531/GI/01			

Internal Reference Document: Drawing to be read in conjunction with the latest;
- Tracker V4
- Design Manual

SCALE

