




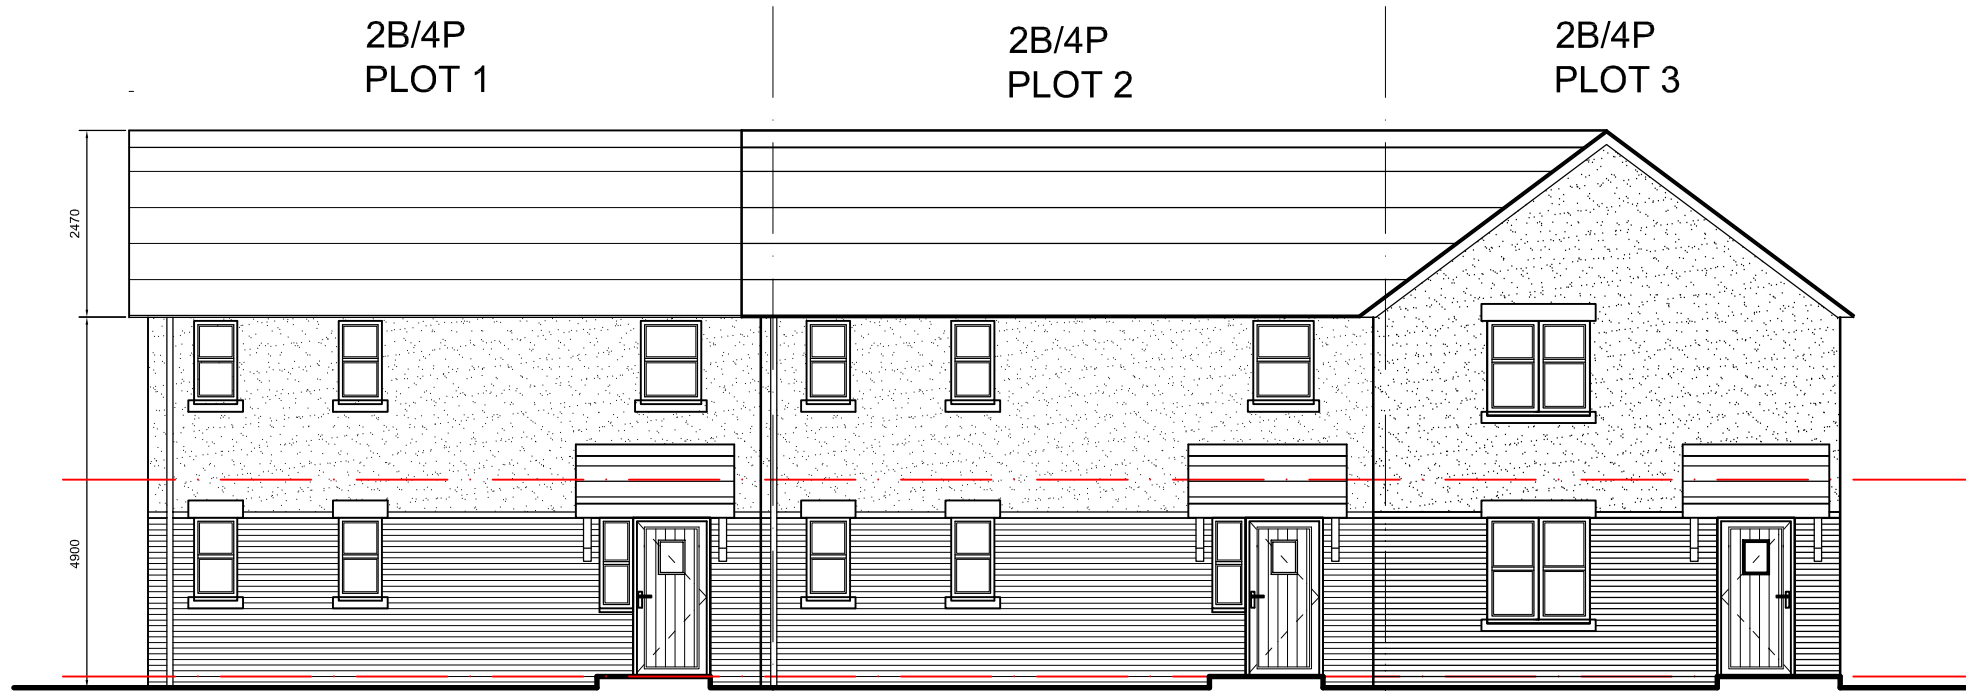


FRONT ELEVATION

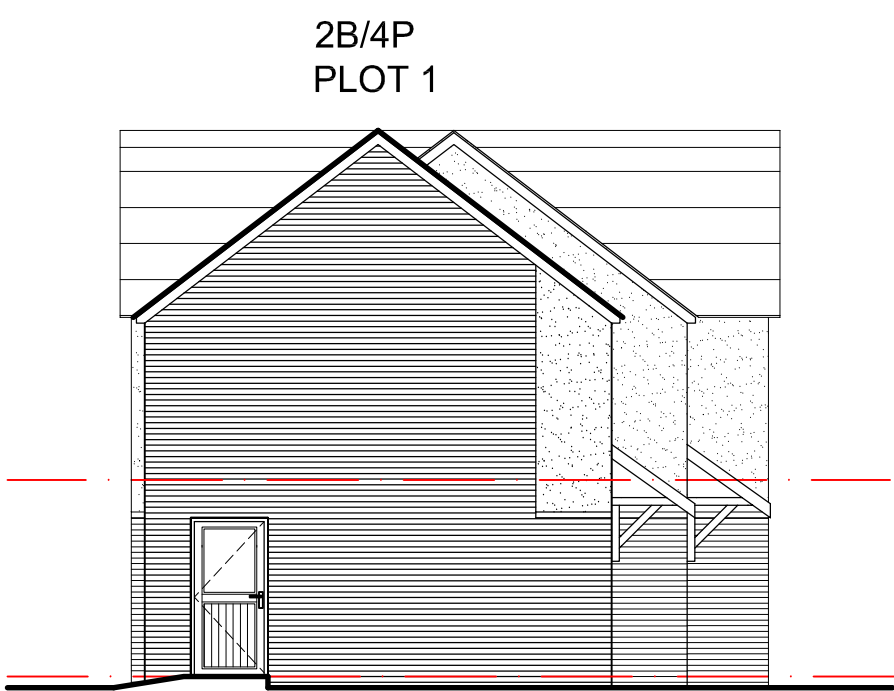

SIDE ELEVATION

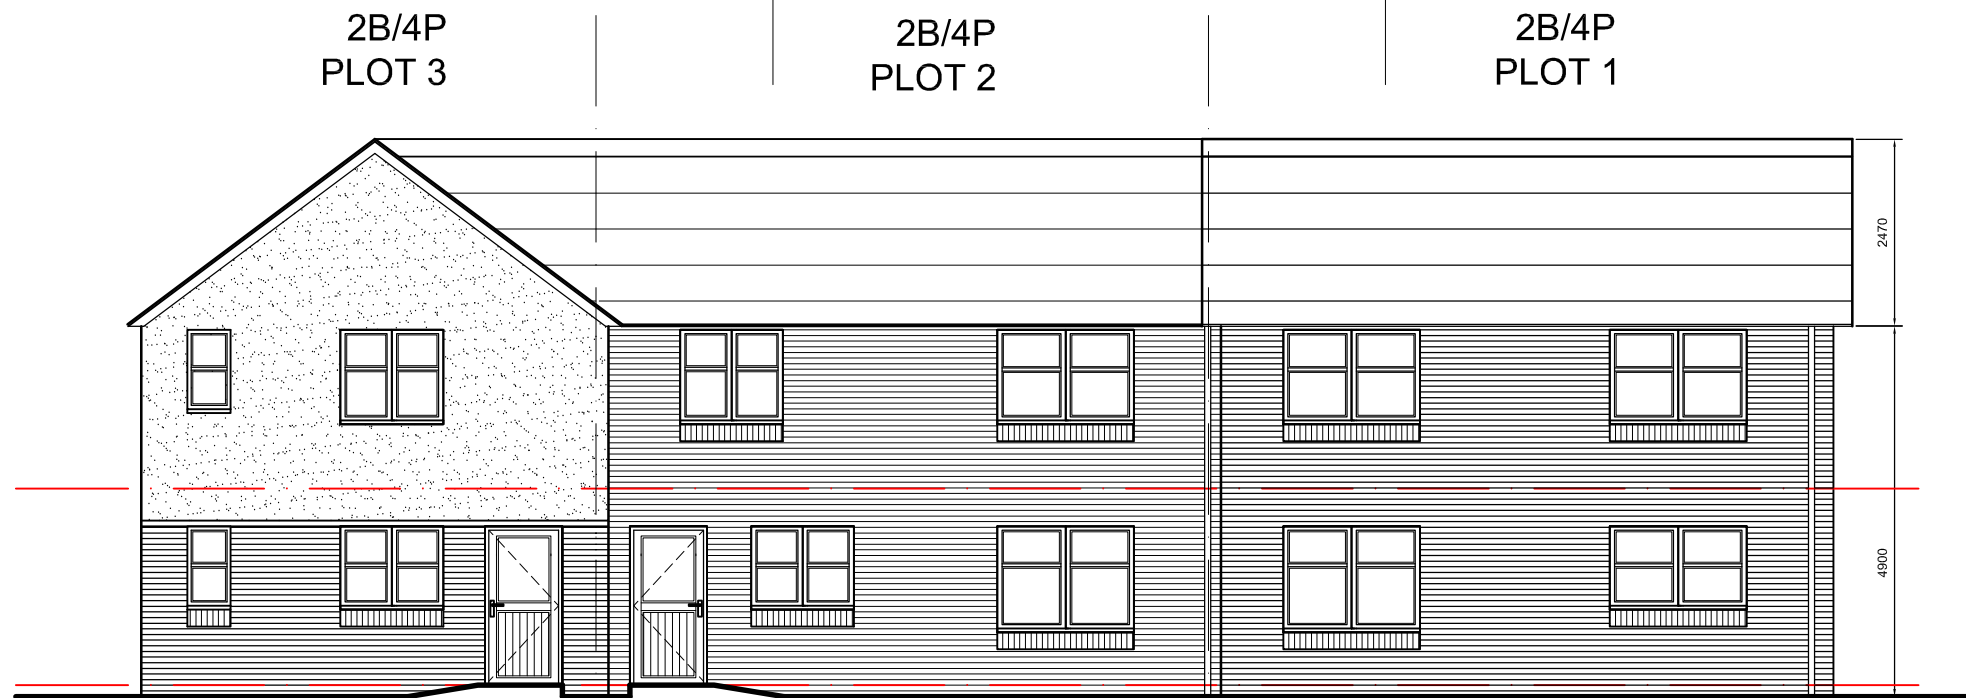

REAR ELEVATION

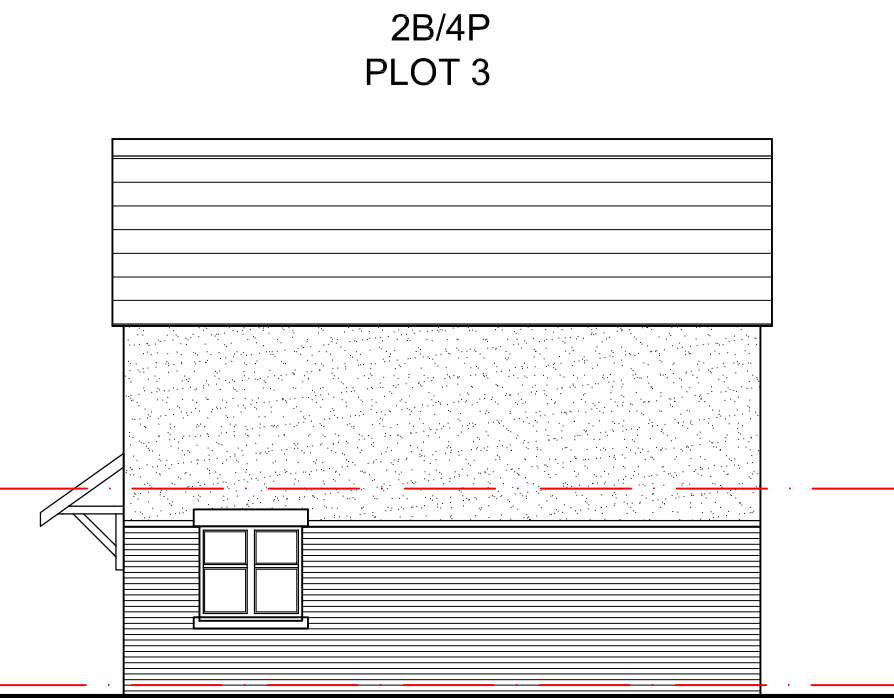

SIDE ELEVATION

MATERIALS:
Dark Brown conc. tiles & ridge tiles.
White uPVC double glazed window & door units to profiles shown.
Buff brickwork & projecting brick string course & stone window heads & cills as shown to front, soldier course to rear.
Traditional style timber & leaded mono-pitch porches with conc. tiles as main roof.
White uPVC fascias & barge boards to main roof.
Black uPVC rainwater goods.



Rev: A		Date: 13/08/15	Updated further to planning comments dated 11/08/15.				C.B.		IAS	
		Description:				Initial:		Chkd:		
Client		Grwp Cynefin				Drawg. Title		Proposed Elevations		
						Scale		1:100		
						Drawn		CB		
						Chkd		IAS		
						Date		17/05/15		
Project		Housing Project								
		Tabor Hill, Coedpoeth				Drawg. No.		6676/L(2)02		
						Revision		A		