



RETAINING WALL A3 / PLOT 1, SECTION, Scale 1:20.

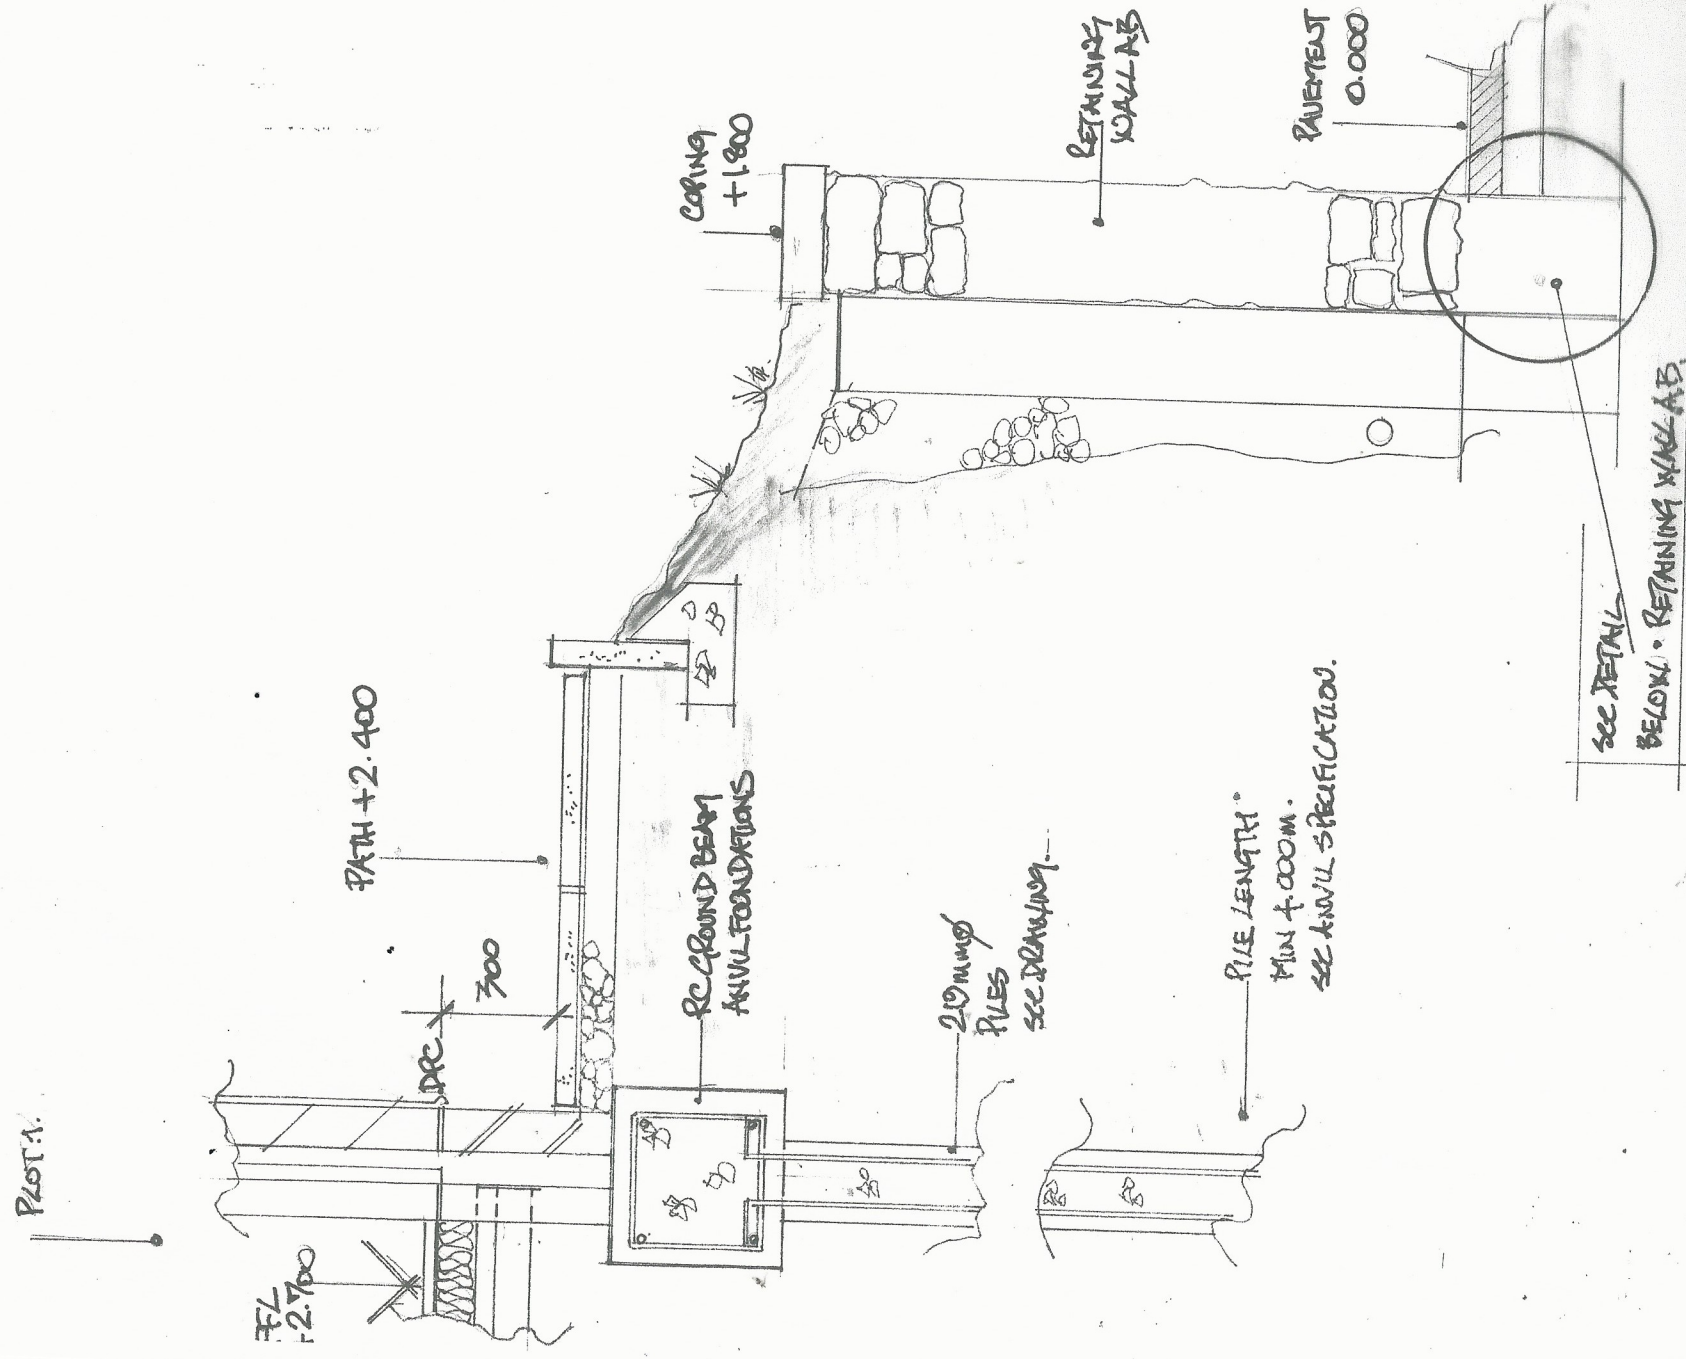

RETAINING WALL AB ADJACENT TO QUEENS RD.

scale 1:20 Max Height 1800mm

COPYING - To be specified

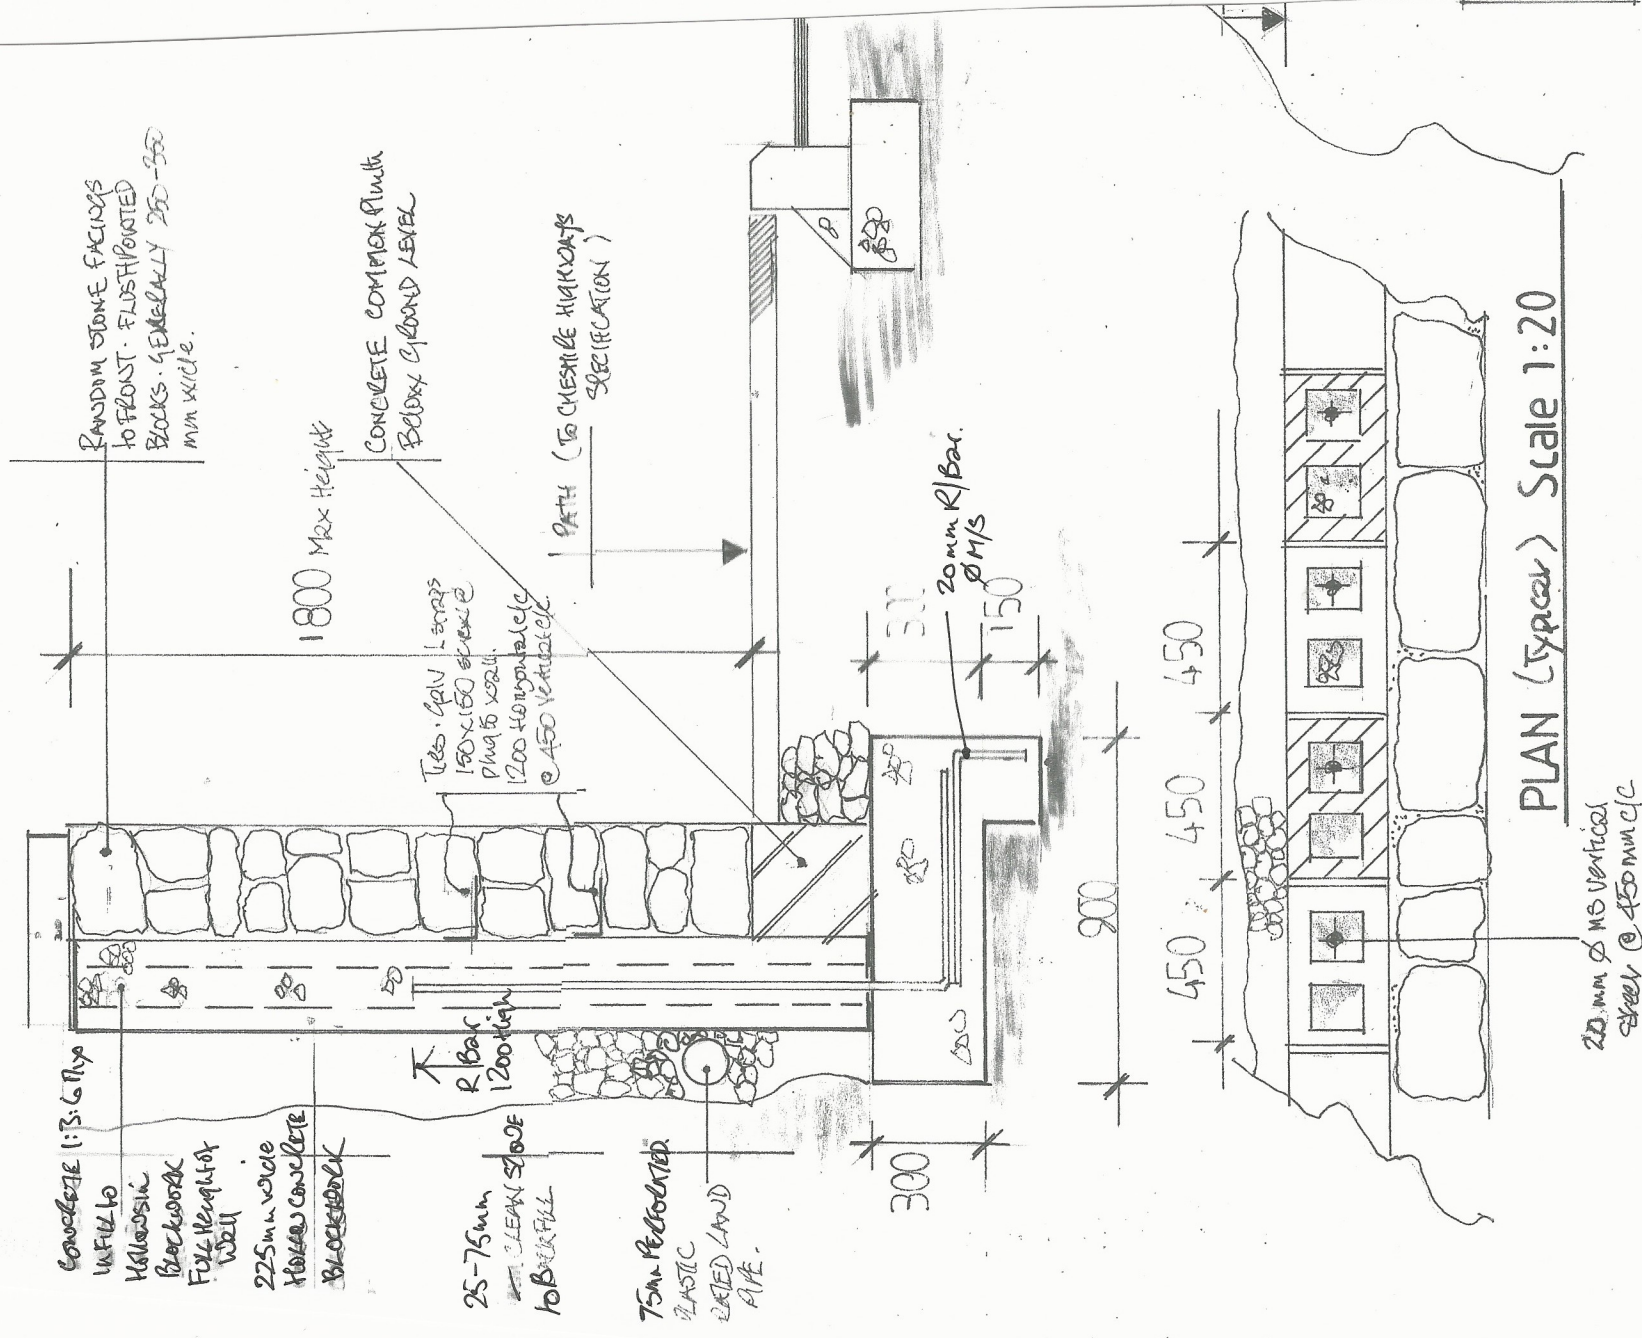

PLAN (Typical) Scale 1:20

20 mm ϕ MS Vertical
Steel @ 450 mm c/c