



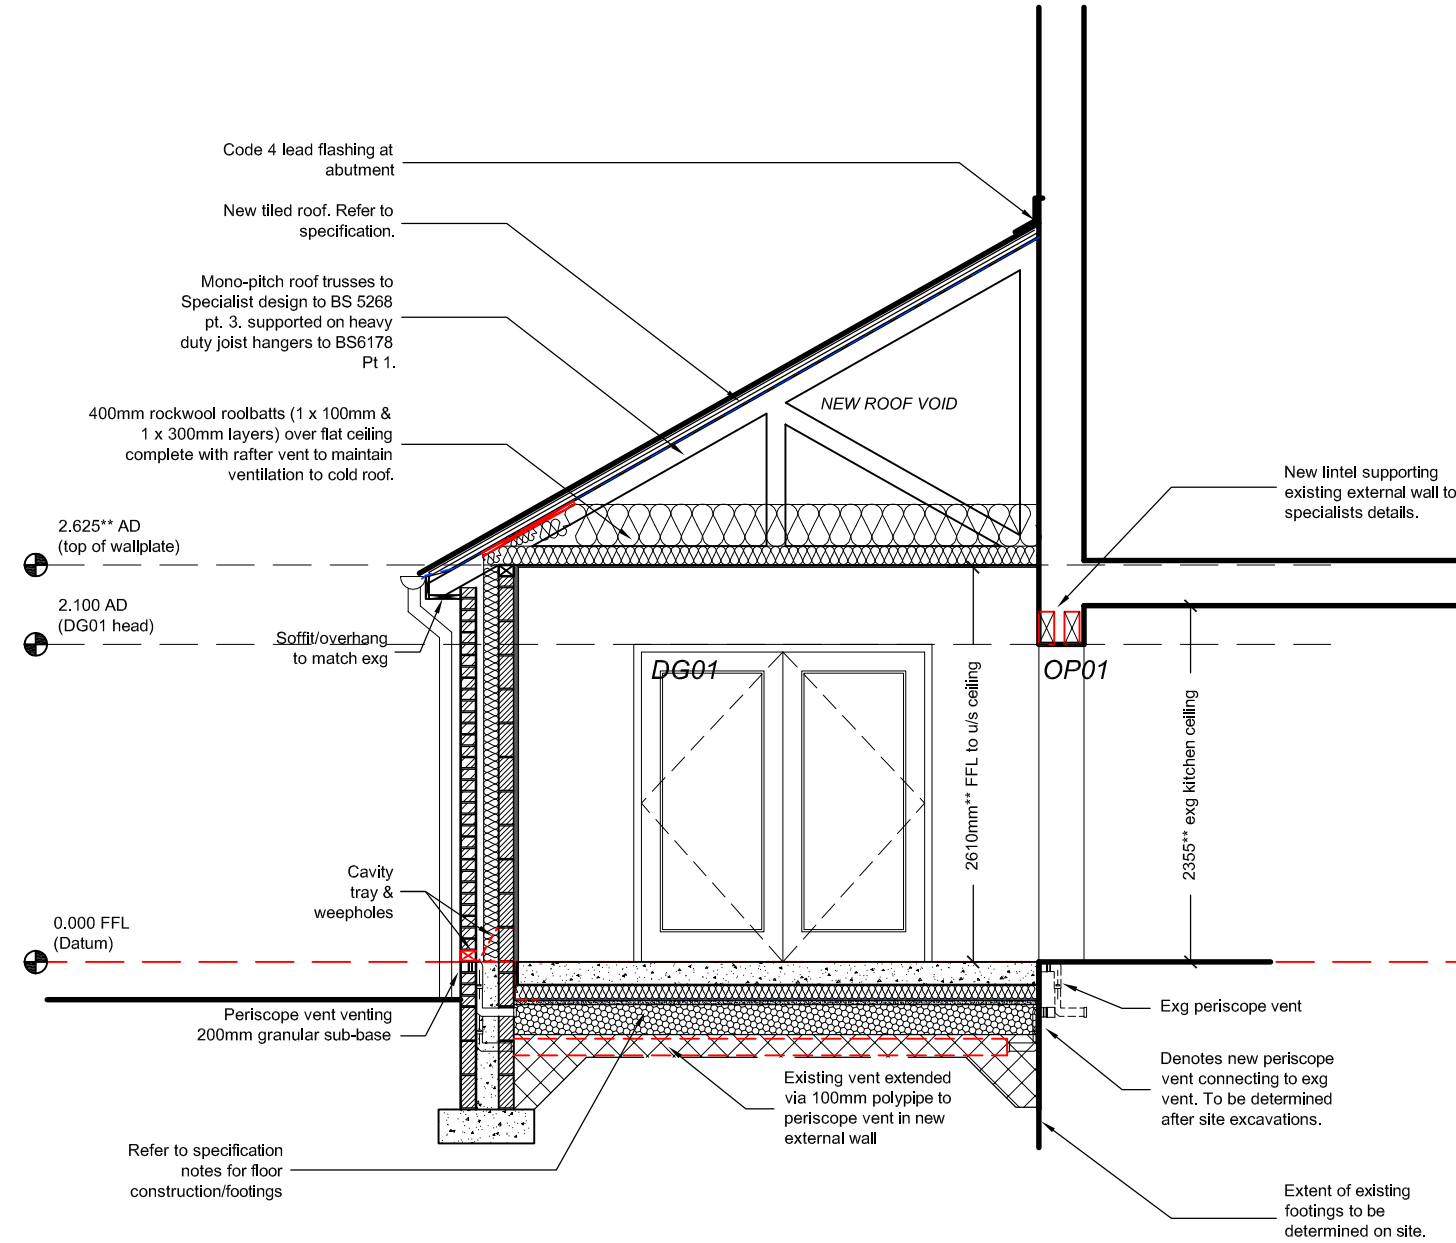

SECTION A-A

Preliminary - subject to approval

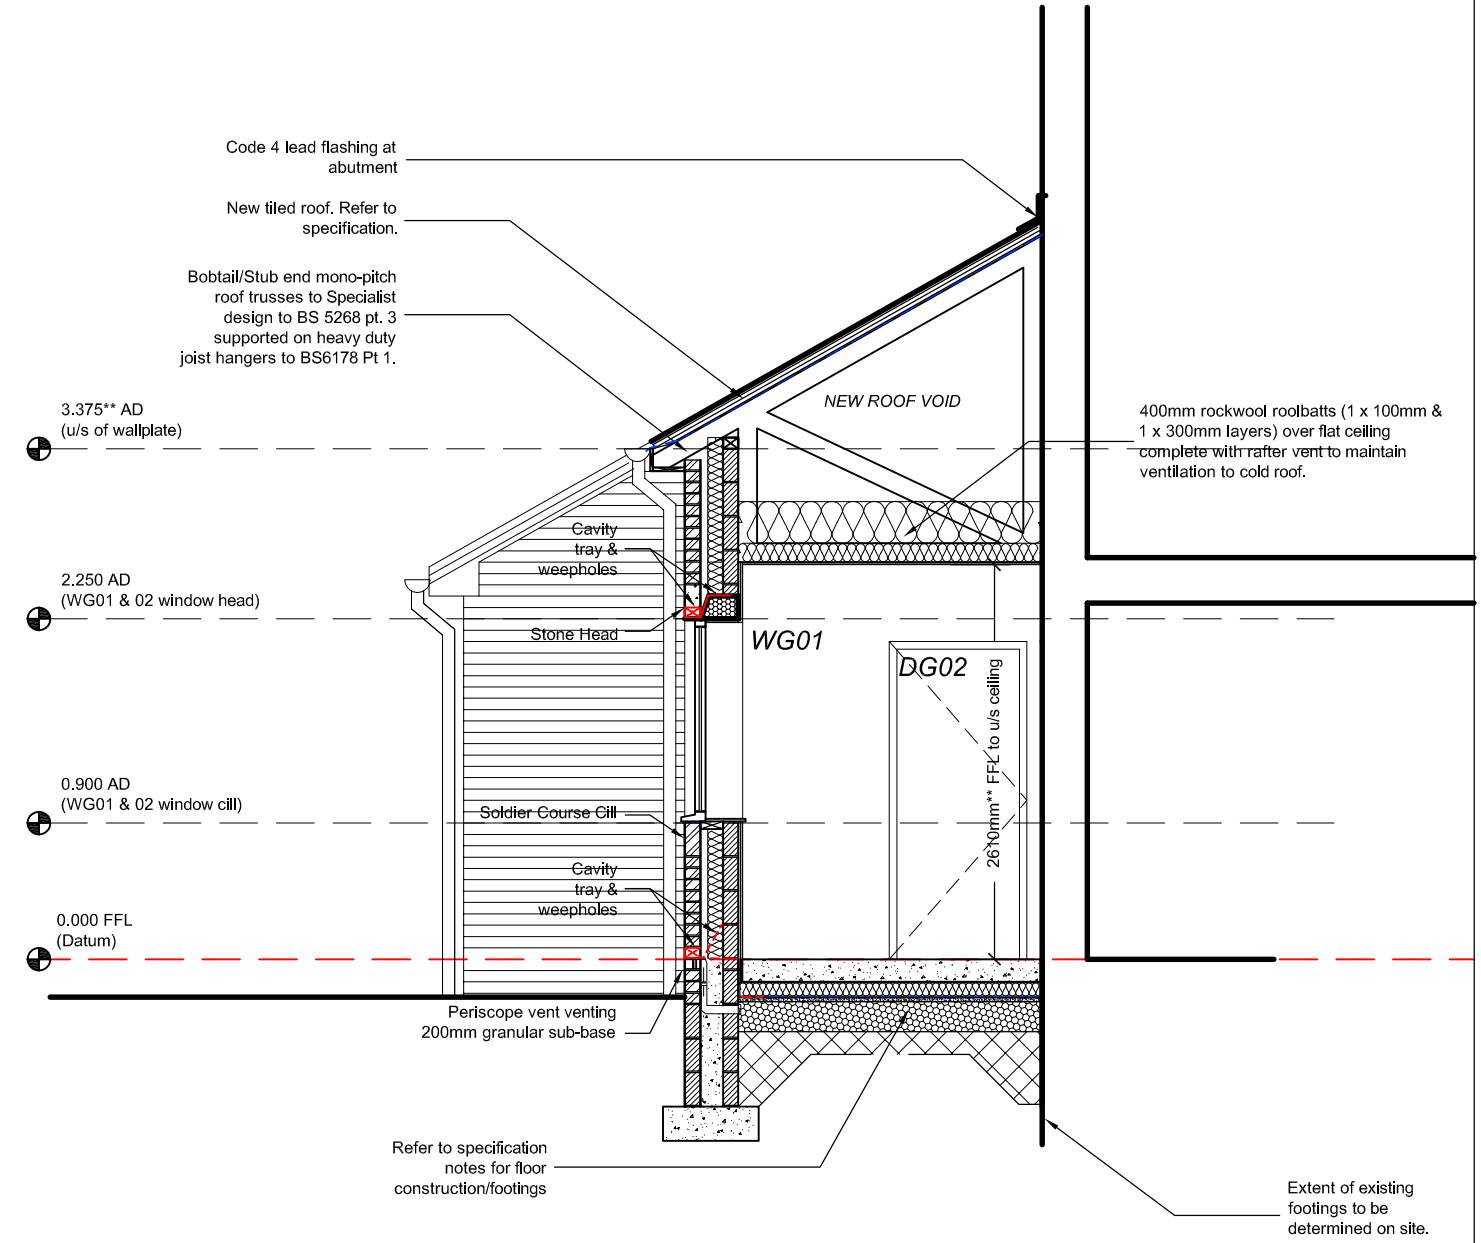

SECTION B-B

T: 07833 029535
E: info@cbarchitecturaldesign.co.uk
W: www.cbarchitecturaldesign.co.uk


Architectural Design

Rev:	Date:	Description:	Initial:	Chkd:
Client	MR & MRS THOMAS		Drawg. Title Sections as Proposed	
Project	Single Storey Extension at 14 Heulfan Way, Gwersyllt LL11 4HX		Scale 1:50	Drawn CB Chkd. CB Date 15/07/15
		Drawg. No. 720/L(2)03	Revision	

0 10 20 50mm NATURAL SCALE

ORIGINAL DRAWING SIZE 420 x 297 (A3)