



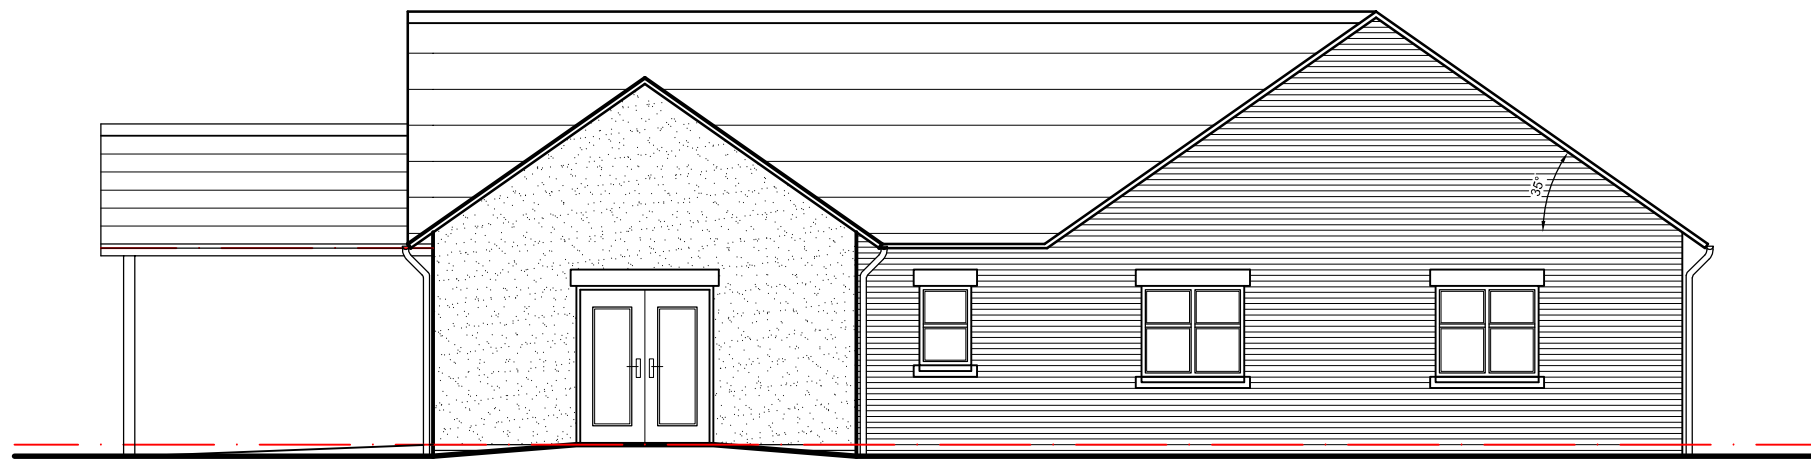


SIDE ELEVATION

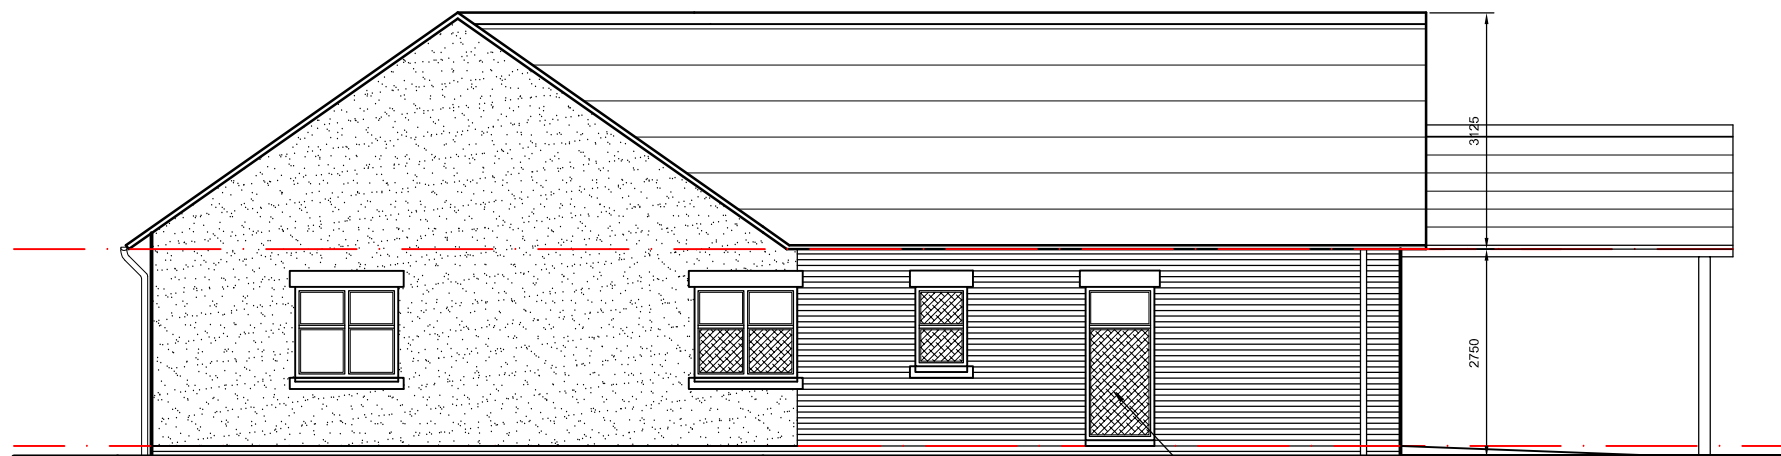

REAR ELEVATION



SIDE ELEVATION

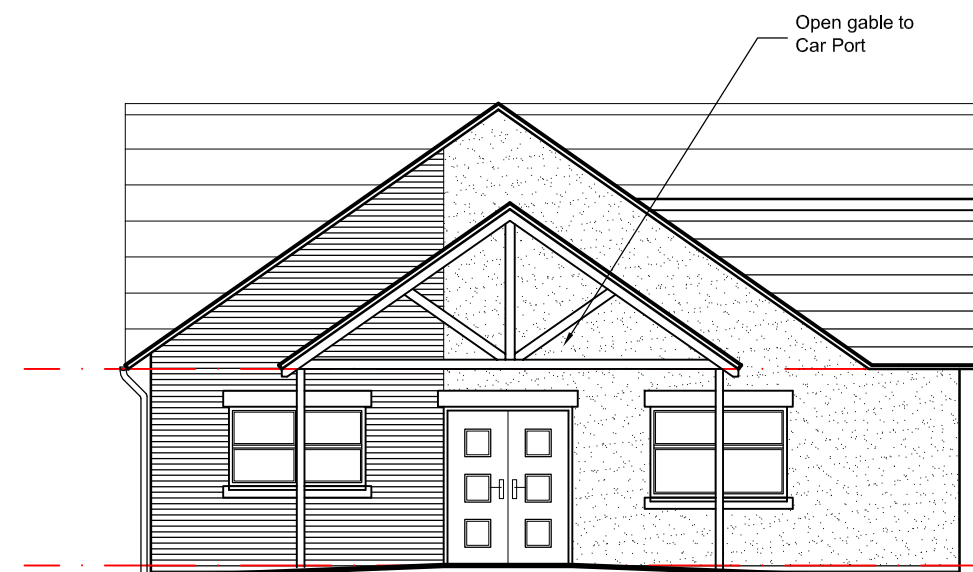

FRONT ELEVATION

MATERIALS:

Dark Brown conc. tiles & ridge tiles to main roof. Same to roof of car port with timber supporting columns.
White uPVC double glazed window & door units to profiles shown.
Red brickwork or Smooth Render & stone window heads & cills as shown.
White uPVC fascias & barge boards to main roof & painted timber to car port. Black uPVC rainwater goods.

Denotes obscure glazing



Rev:	B	08/08/15 - Updated after Planning comments dated 29/07/15.	C.B.	IAS
	A	16/07/15 - Updated to suit new site layout & car port amended.	C.B.	IAS
Client	GRWP CYNEFIN		Drawg. Title	BUNGALOW ELEVATIONS
Project	Gwalia Road, Pentre Broughton LL11 6BY		Scale	1:100
			Drawn	C.B.
			Chkd.	
			Date	05/02/15
			Drawg. No.	Gwalia/L(2)05
			Revision	B

0 10 20 50mm NATURAL SCALE

ORIGINAL DRAWING SIZE 420 x 297 (A3)