

GROUND LEVEL

ELEVATION A

ELEVATION B

GROUND LEVEL

ELEVATION C


ELEVATION D



INDICATIVE IMAGE: FRONT/ SIDE

ELEVATION B

NOTE:
EXTERIOR COLOUR
NORMALLY DARK GREEN
OR GREY. COLOUR TO BE
AGREED WITH LOCAL
PLANNING AUTHORITY.

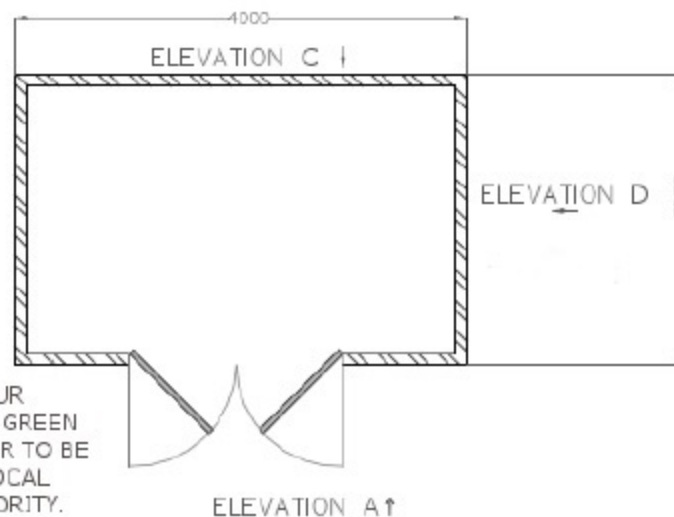

ELEVATION A

ALL DIMENSIONS IN MILLIMETRES

THIRD ANGLE PROJECTION

DO NOT SCALE

A3	IMAGES ADDED	TM	17/7/13	RA	17/7/13
A2	ELEVATIONS ADDED	TM	04/7/13	RA	04/7/13
A1	INITIAL ISSUE	AR	18/01/13	RA	18/01/13
REV	MODIFICATION	DRAWN	DATE	CHKD	DATE



TGC Renewables Ltd,
Duckmoor Road Ind. Est., Duckmoor
Road, BS3 2BJ Tel: 0800 0787 243
Web: www.tgcrenewables.com

TITLE:
Switchgear Housing

CUSTOMER:
STANDARD SOLAR FARM DETAIL

TGC RENEWABLES LTD COPYRIGHT. THIS DRAWING AND THE INFORMATION IT
CONTAINS ARE THE PROPERTY OF TGC RENEWABLES LTD. IT IS NOT TO BE COPIED,
REPRODUCED OR DIVULGED TO A THIRD PARTY WITHOUT PERMISSION.

DRAWN	DATE	CHECKED	DATE
AR	18/01/13	RA	18/01/13
ORIGINAL PAGE SIZE: A3		SCALE: 1:50	
SHT. 1	OF 1	DRAWING No.: TGC/PV010	REV. A3