
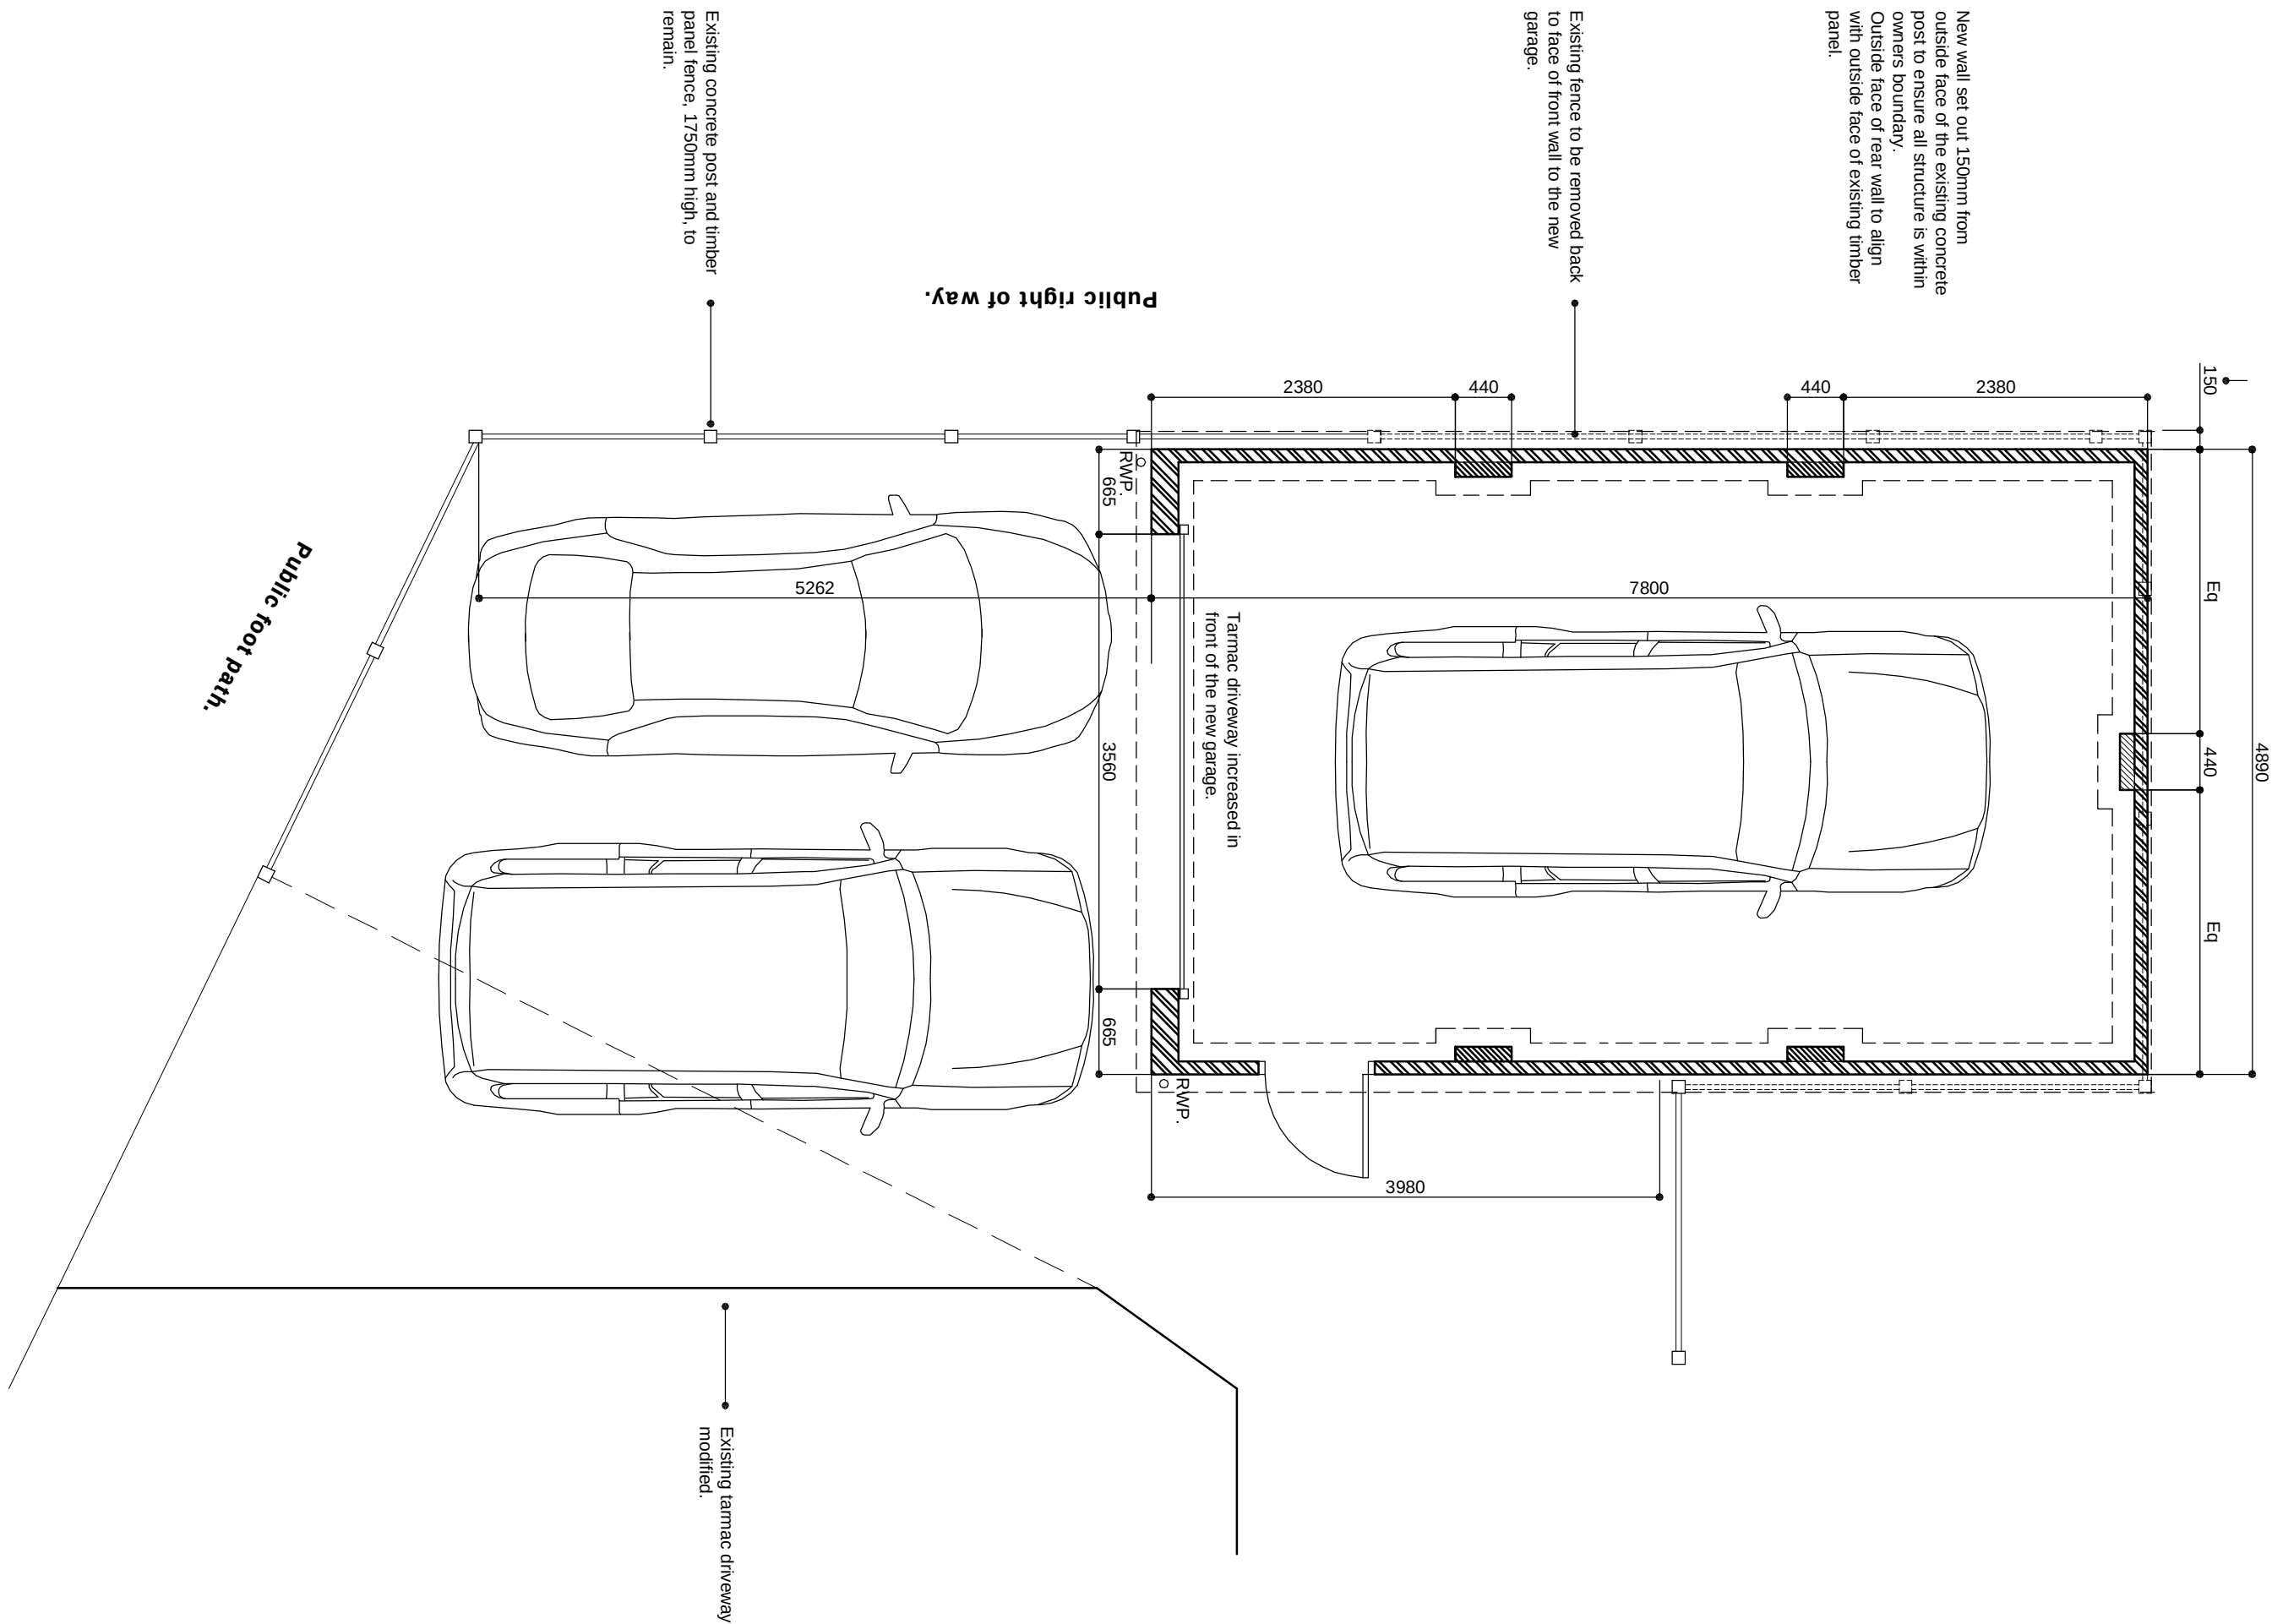


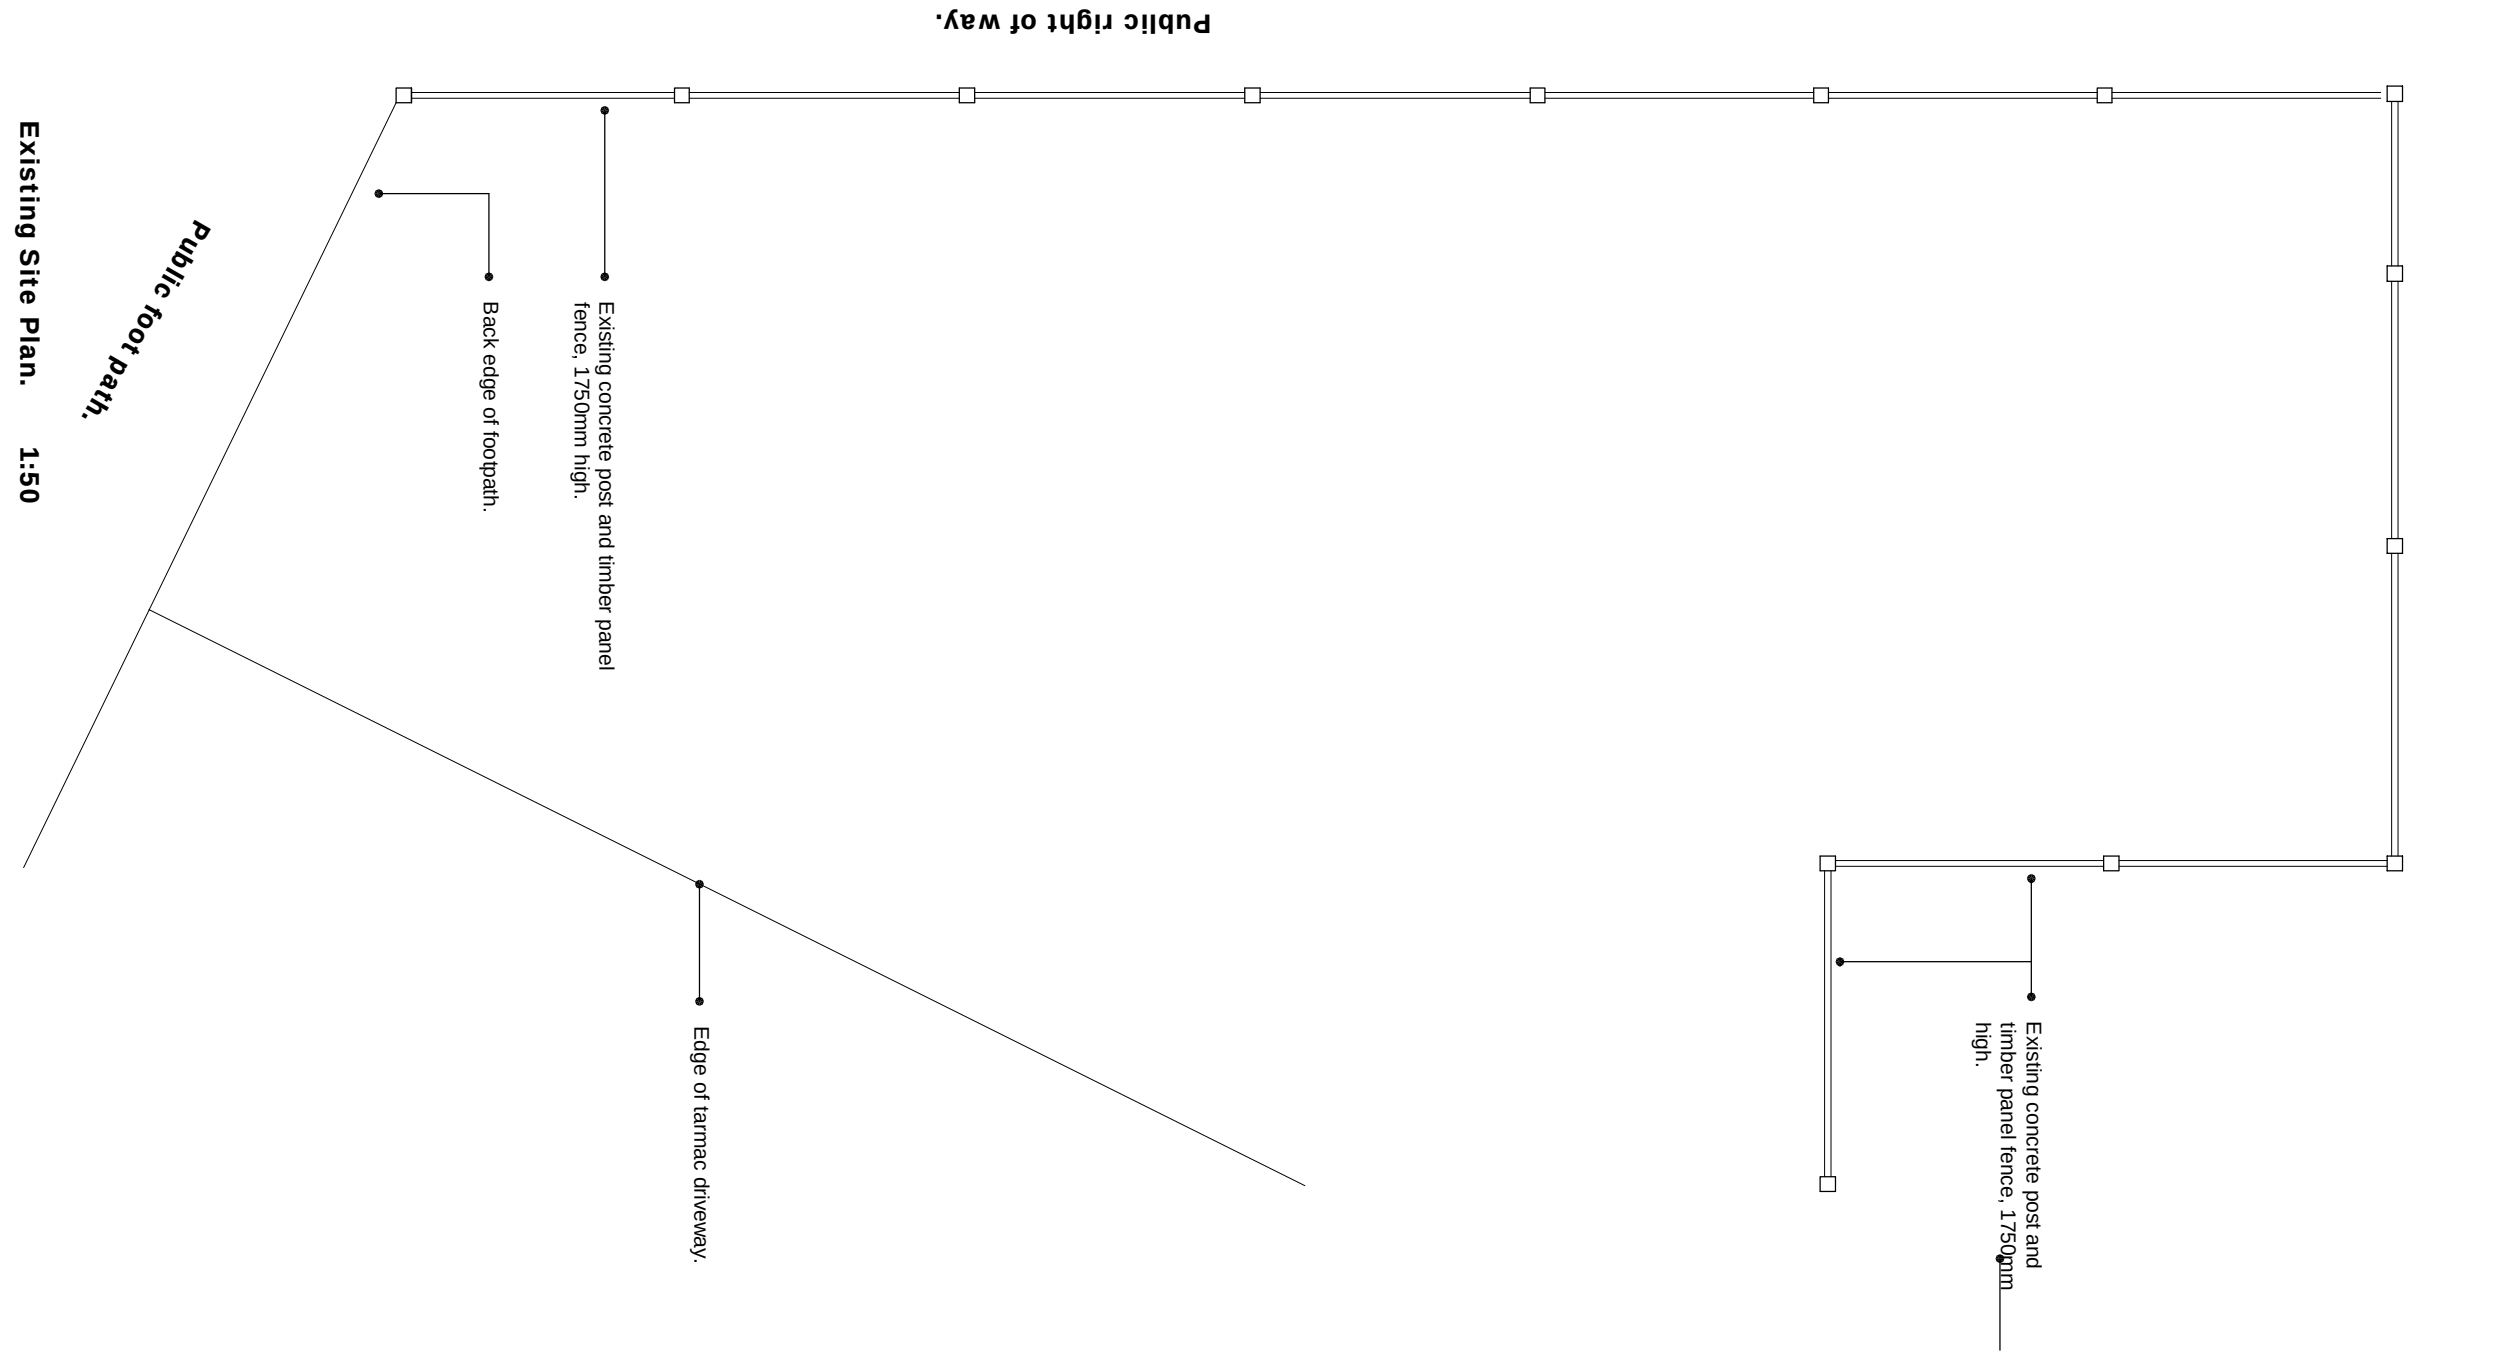

**Proposed Garage to the side of 25
Foxwood Drive, Bersham, Wrexham.**

Notes :
Revisions :

MILES DESIGN
7 CHAPEL STREET,
HOLT, WREXHAM,
LL13, 9DJ.
01829 270880.

Title : PROPOSED PLAN AND SECTION TO GARAGE.			
Scale :	1:50.		
Drawn :	SHM.		
Date:	March 2015		
Approved:			
Job. No:	Dwg. No:	Rev.	
15/03	01		

Drawing Prepared by Miles Designs Ltd.