




0 10 20 50mm NATURAL SCALE

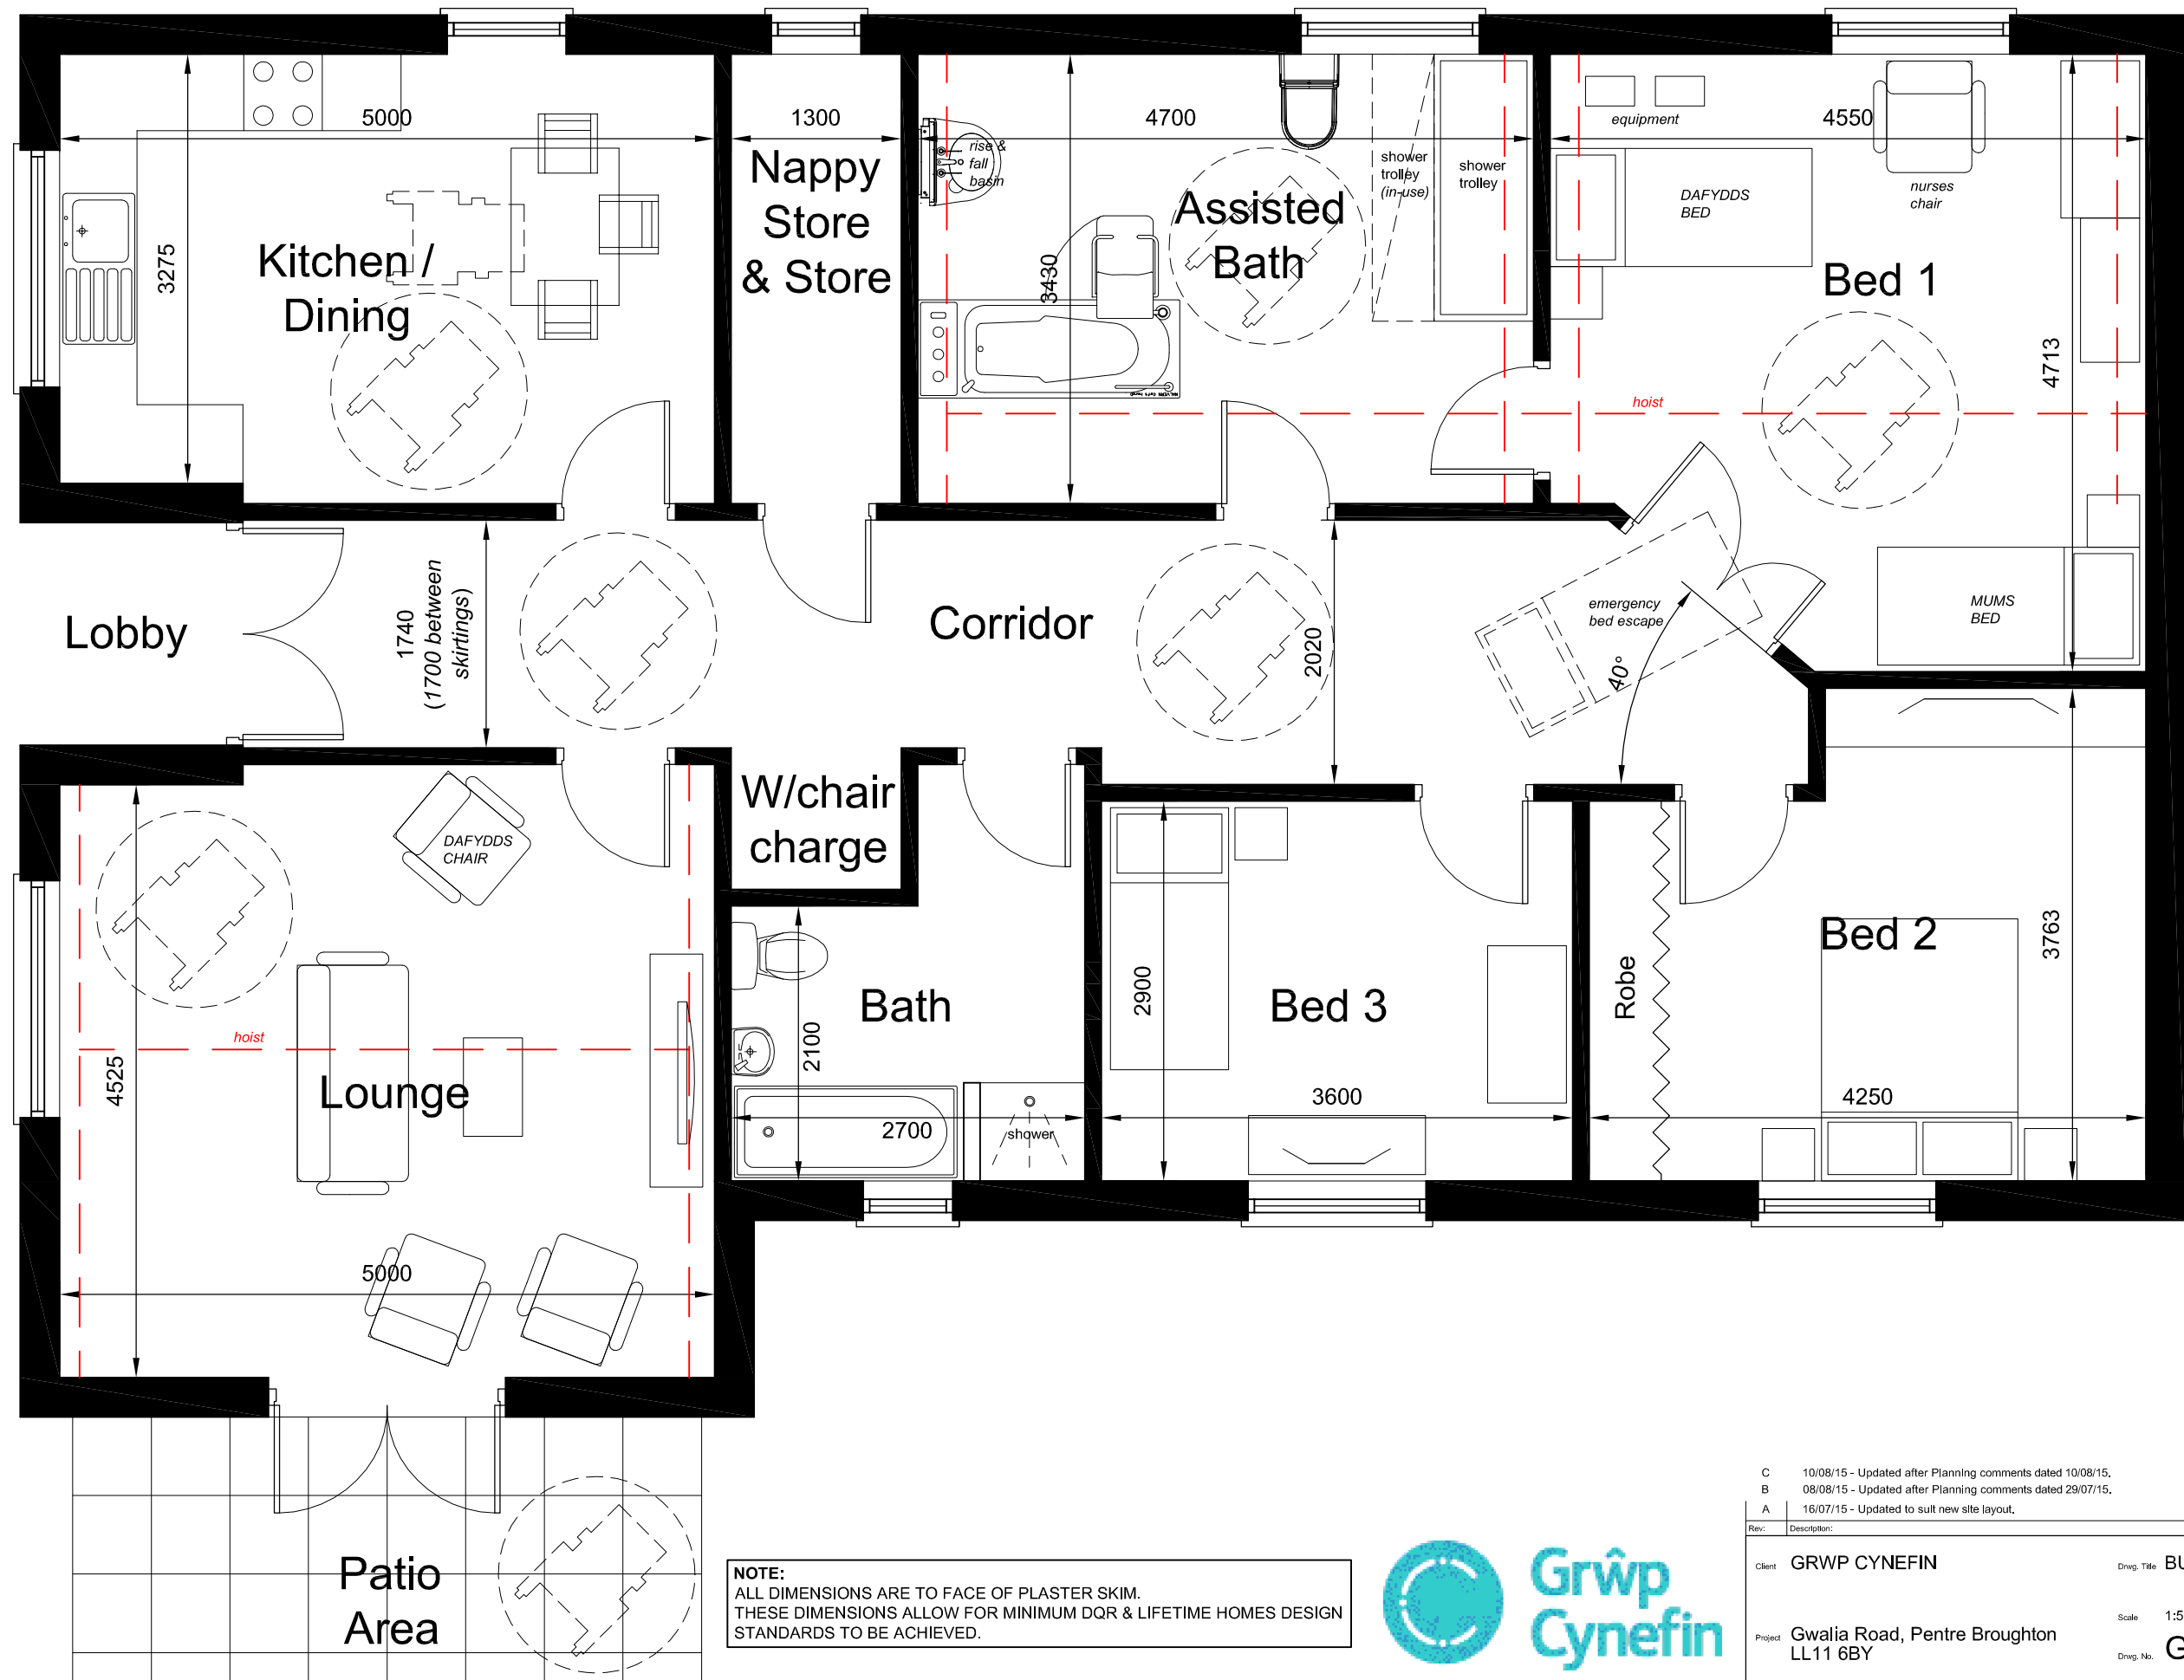

C	10/08/15 - Updated after Planning comments dated 10/08/15,	C.B.	IAS
B	08/08/15 - Updated after Planning comments dated 29/07/15,	C.B.	IAS
A	16/07/15 - Updated to suit new site layout,	C.B.	IAS
Rev:	Description:	Initial	Chkd:
Client	GRWP CYNEFIN		Dwg. Title
			BUNGALOW GA AS PROPOSED
Project	Gwalia Road, Pentre Broughton LL11 6BY		Scale
			1:50
			Drawn
			C.B.
			Chkd.
			Date
			05/02/15
			Dwg. No.
			Gwalia/L(2)04
			Revision
			C

ORIGINAL DRAWING SIZE 420 x 297 (A3)