
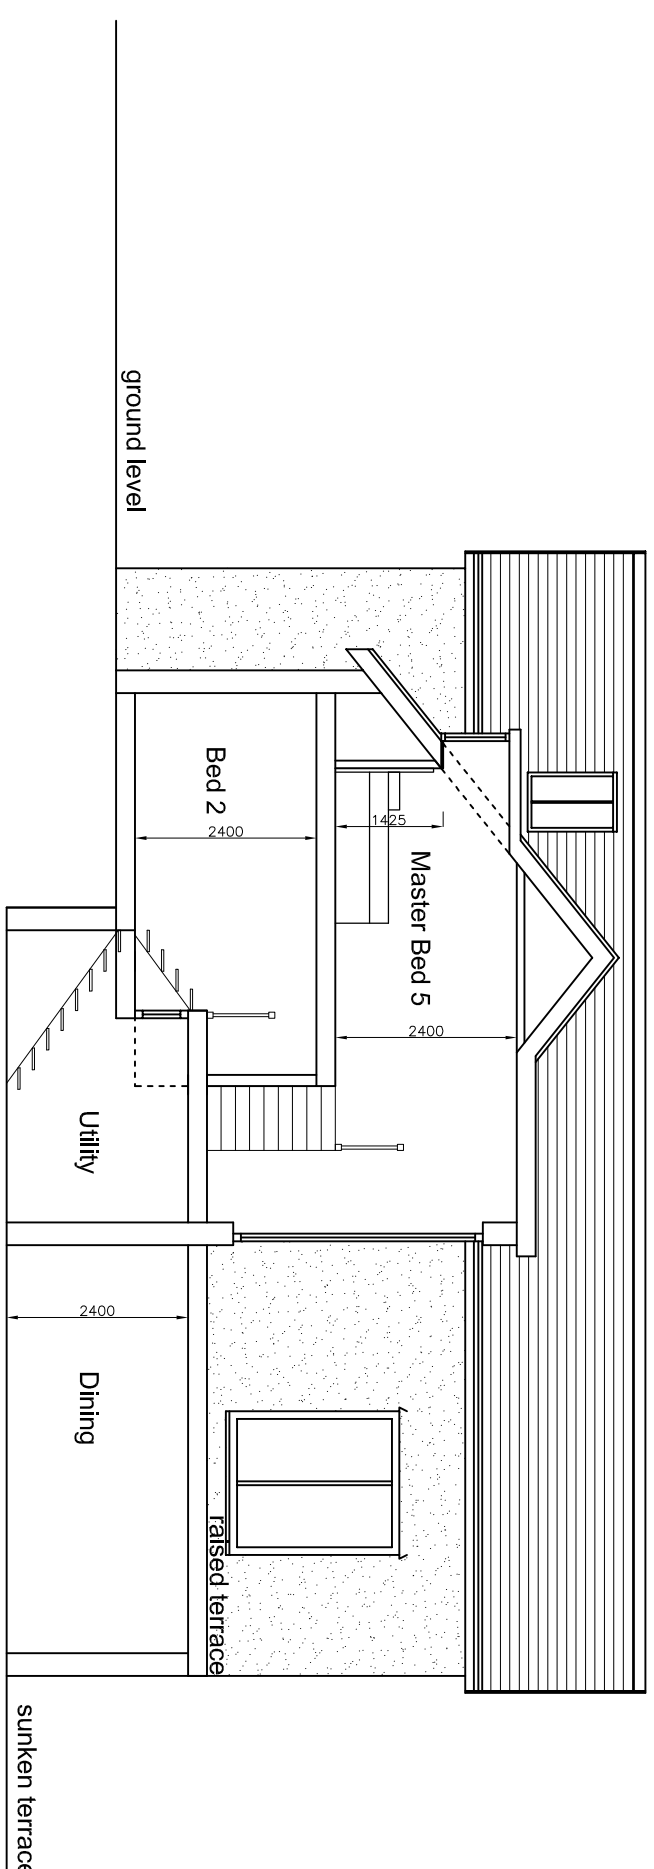
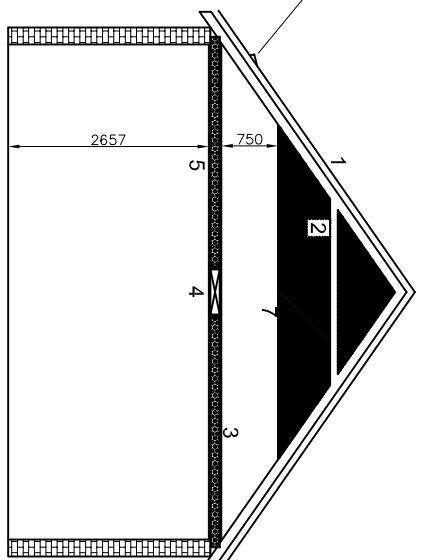
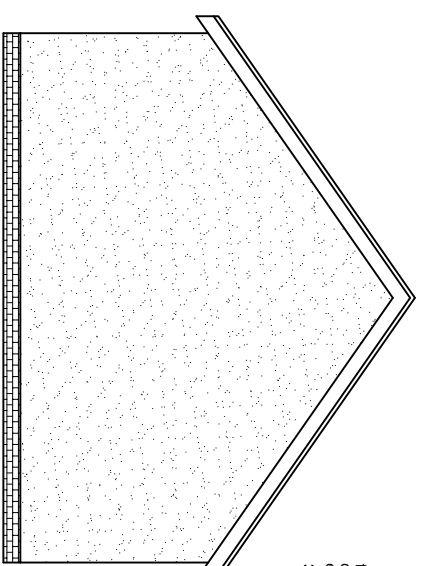
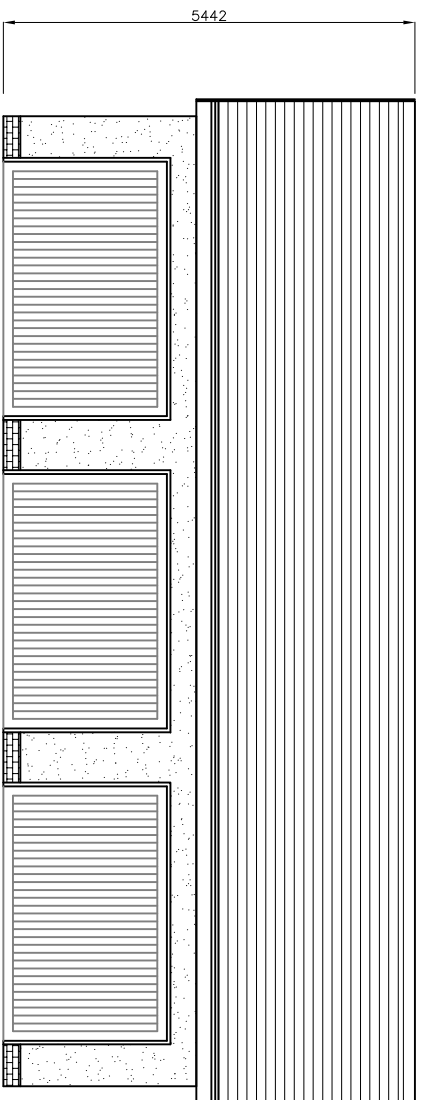
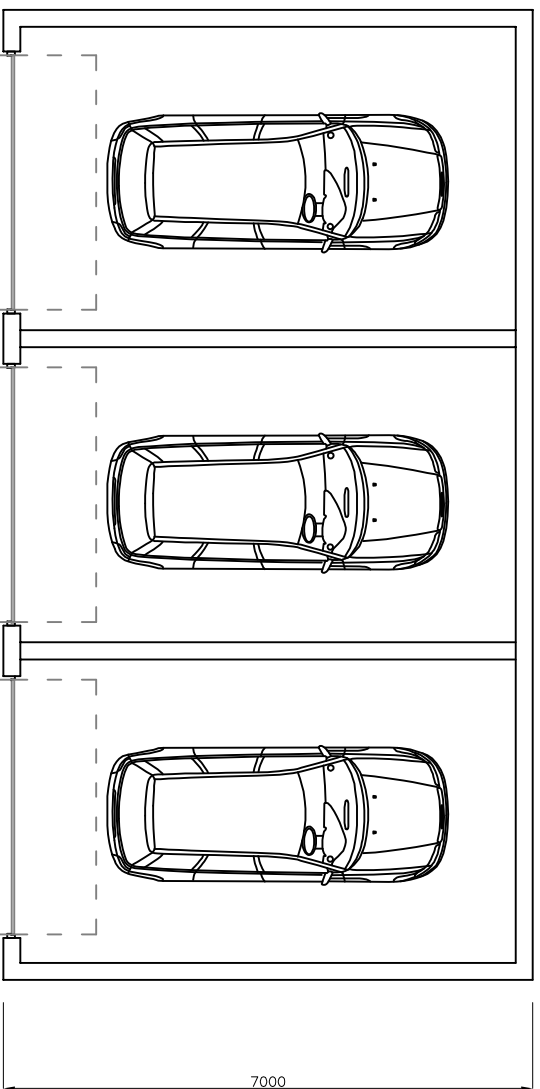
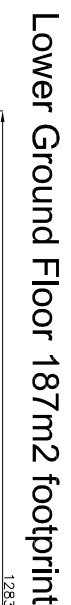
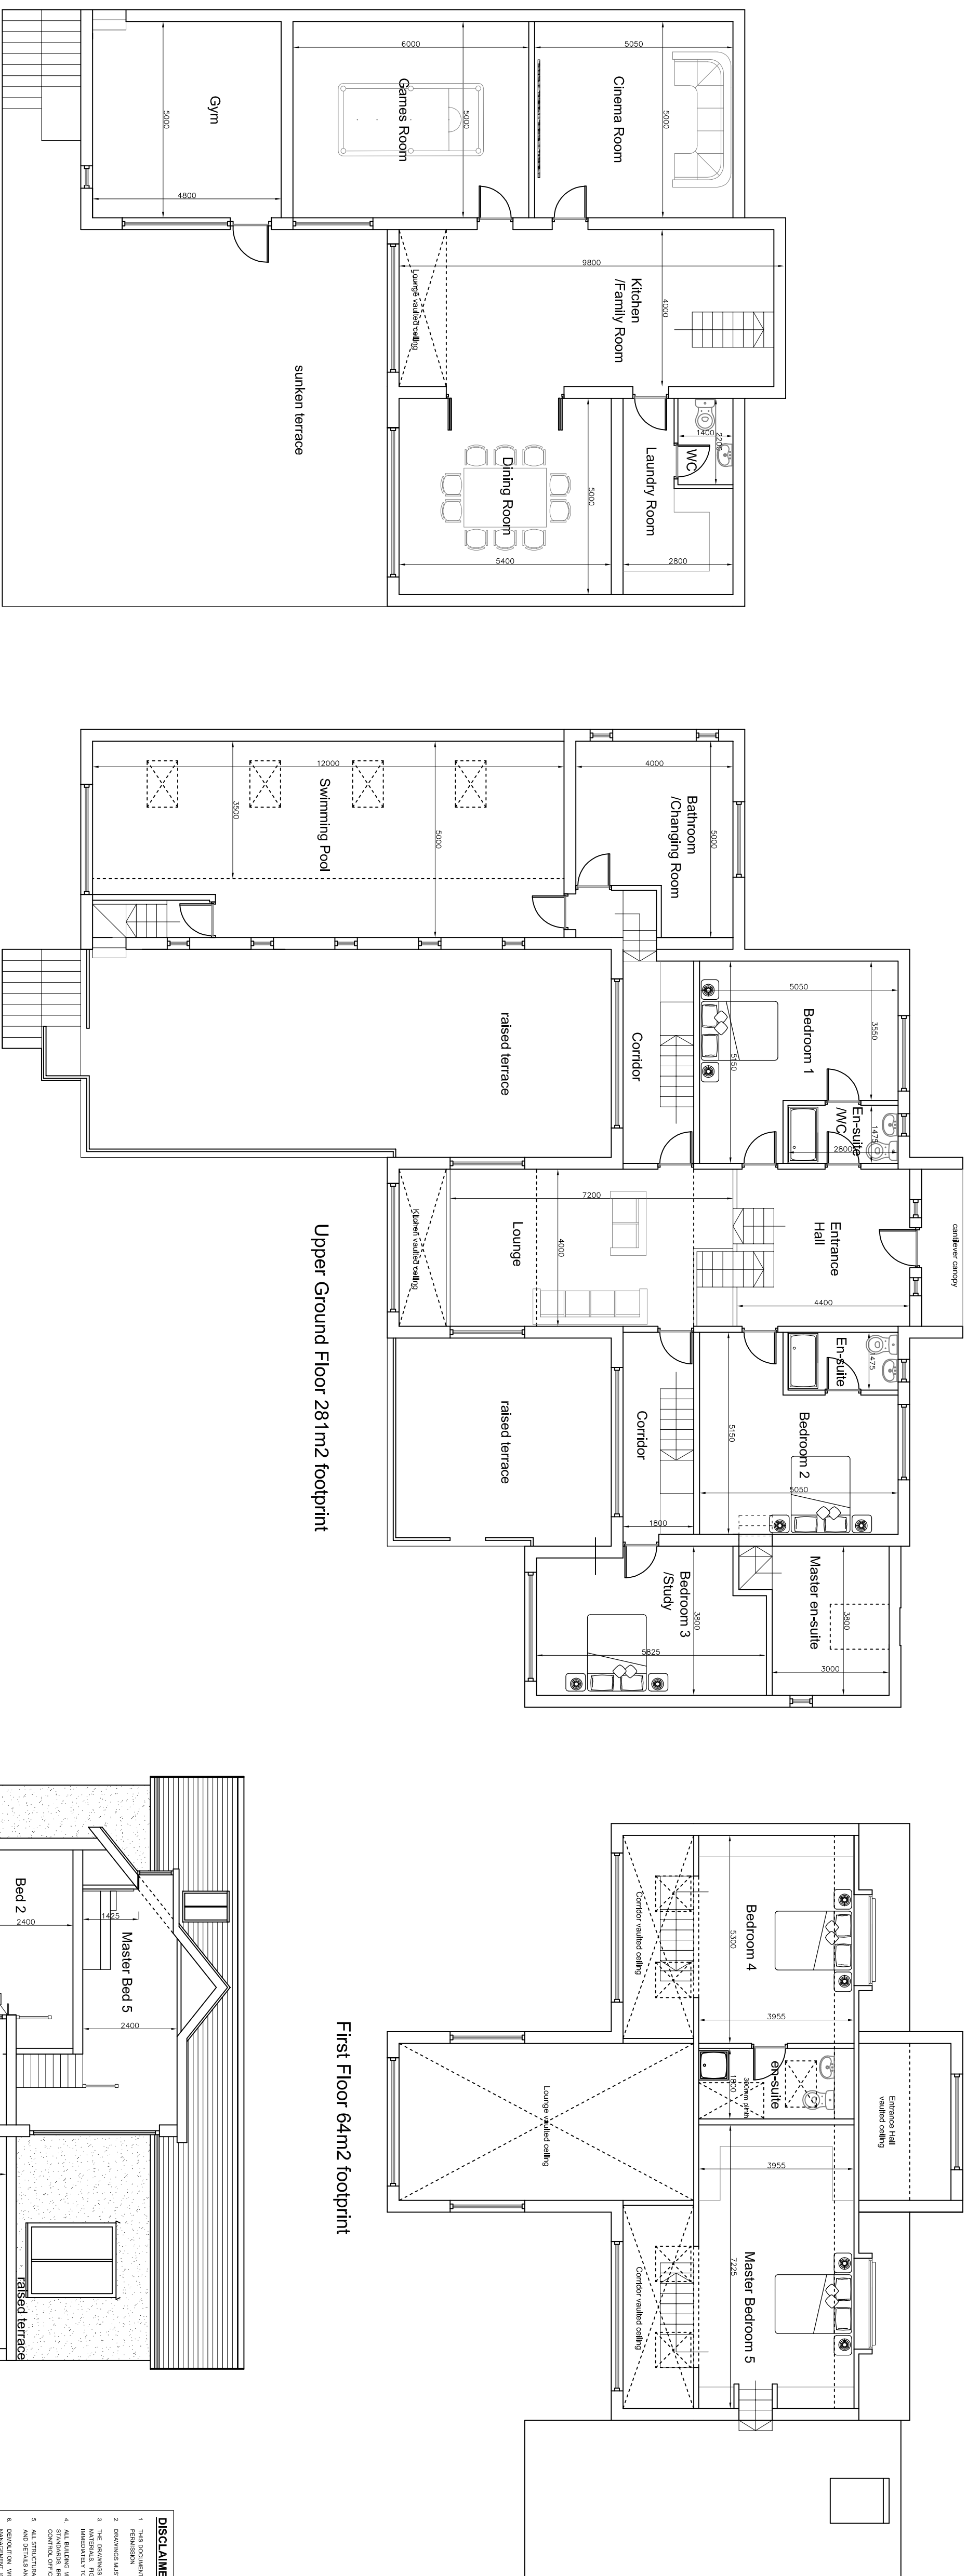
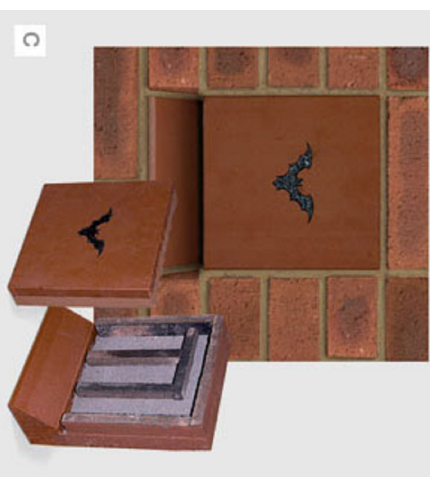
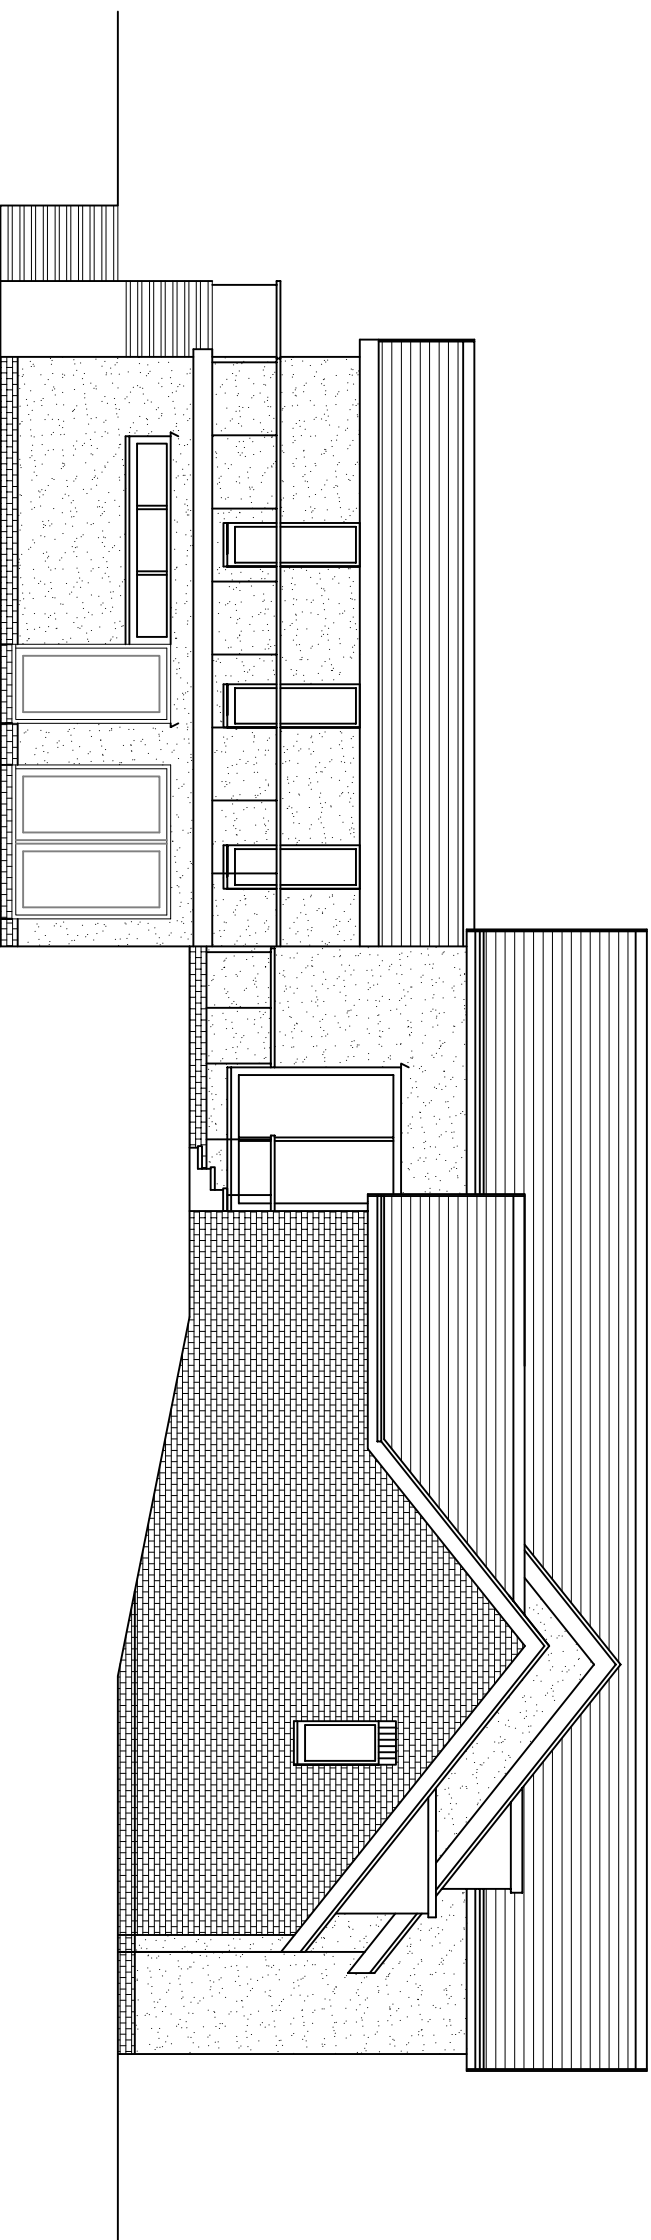
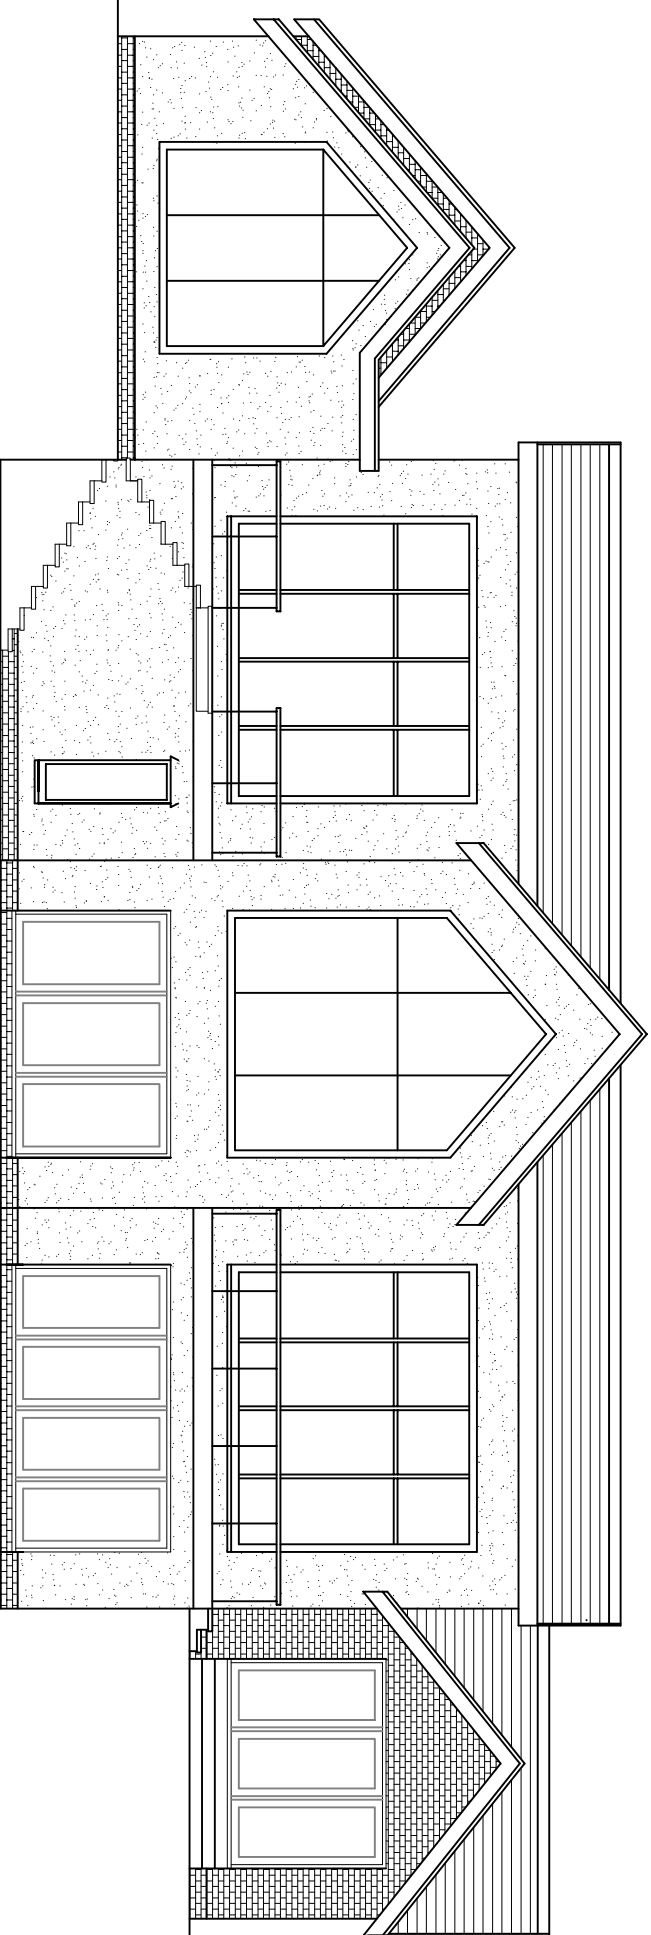
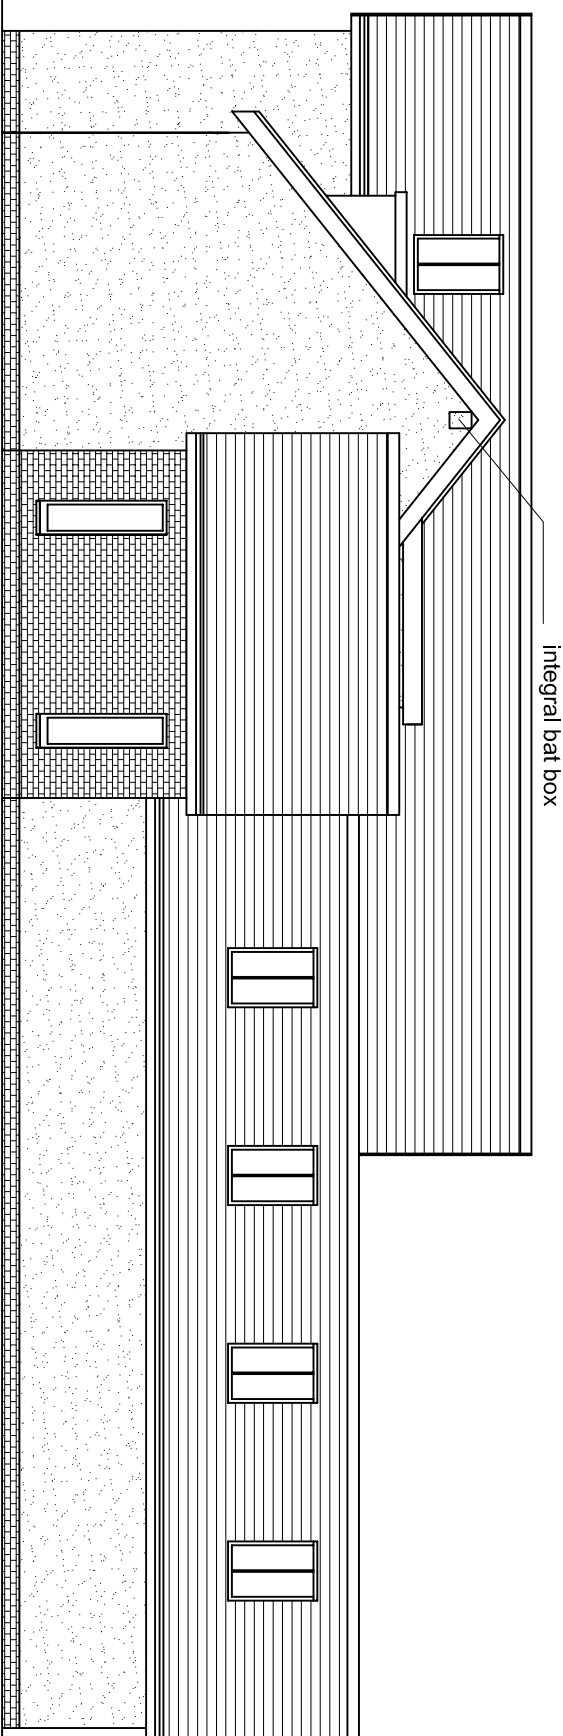
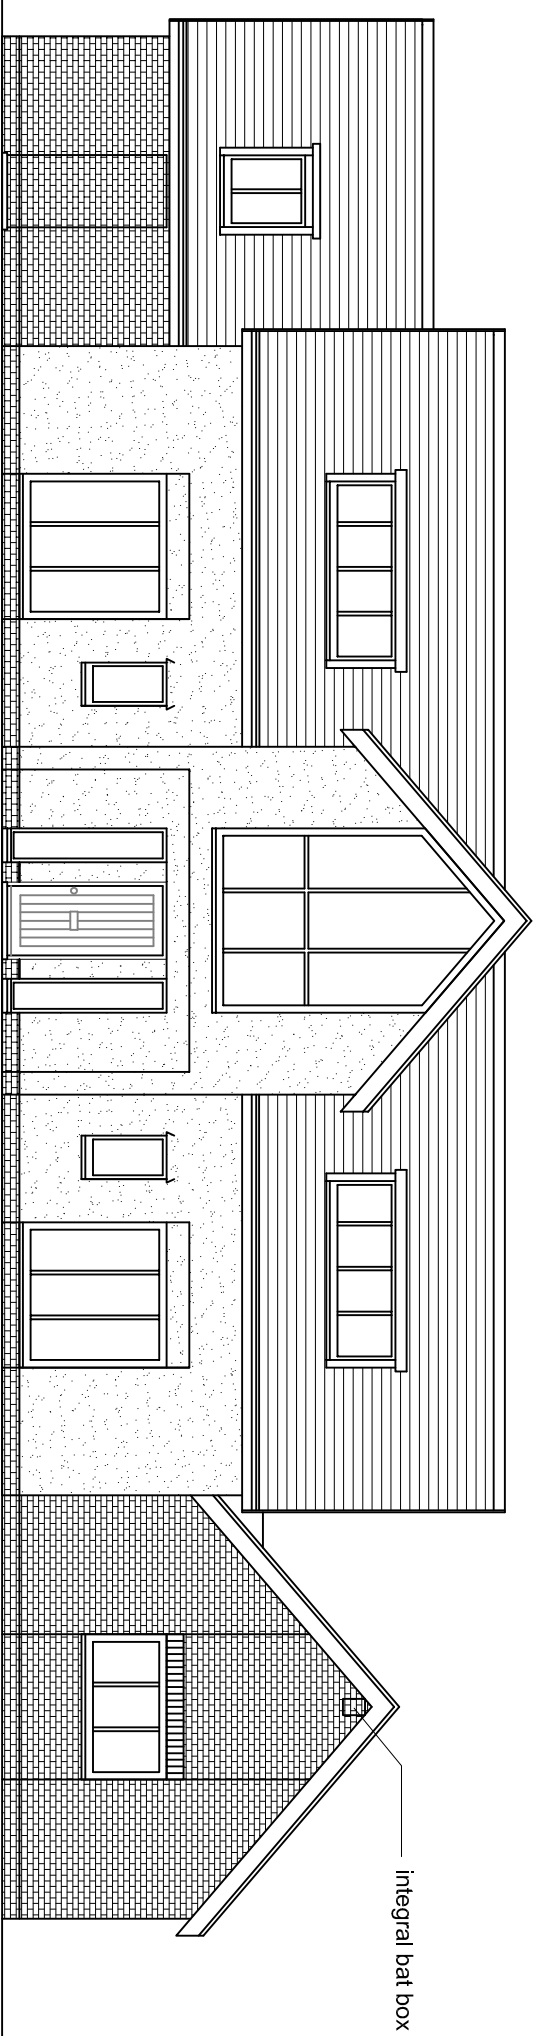


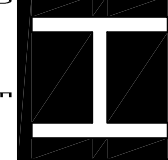

## Section Detail

|   |     |          |                         |
|---|-----|----------|-------------------------|
| D | glm | 08.06.15 | Bat mitigation measures |
|---|-----|----------|-------------------------|

[illegible]

|   |                                                                 |              |                         |
|---|-----------------------------------------------------------------|--------------|-------------------------|
| D   | gfm                                                             | 08.05.15     | Bat mitigation measures |
| Revised   | Drawn by:                                                       | Date:        | Details:                |
| <b>Handi Brack</b><br>Park Building<br>22 Hampton Street<br>LE9 9DA<br>T. : 0151 242 1500<br>F. : 0151 221 1060<br><a href="http://www.handibrack.co.uk">www.handibrack.co.uk</a> |                                                                 |              |                         |
|                                                                                                |                                                                 |              |                         |
| Client:   | Urban Developments                                              |              |                         |
| Project Title:   | New Housing Development                                         |              |                         |
| Site Address:   | Former Garden Grove Inn, Lymf Lane,<br>Russet, Wrexham LL12 0AS |              |                         |
| Drawing Title:   | Preliminary Plans & Elevations Plot 2 as Proposed               | Drawing No.: | DC-03                   |
| Scale:   | 1:100 @ A1                                                      | Project No.: | P                       |
| Drawn:   | Date:                                                           | Project No.: |                         |
| 03.10.14   |                                                                 |              |                         |
| DC-03   | P                                                               |              |                         |