


C:\0 FILE REF\A\Gad Project\2204 Pickhill Bridge Farm\Working Drawings\Preliminary Drawings\2204.PLG.05.dwg

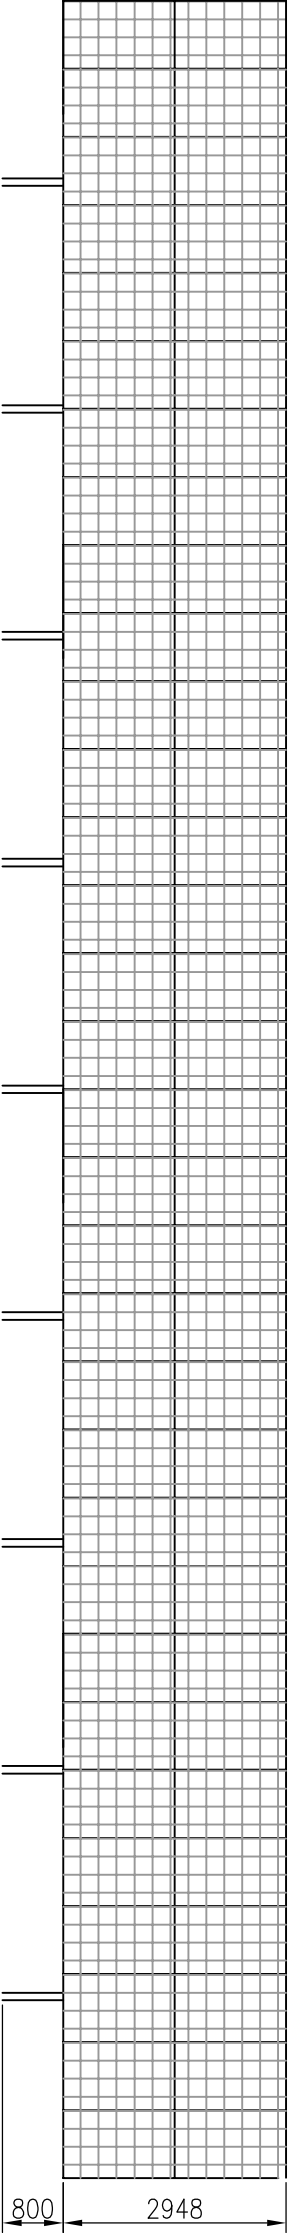

NOTES

REV	MODIFICATIONS	BY	CH	AP	DATE
-----	---------------	----	----	----	------

EARTHWORM ENERGY
PLC LTD

PICKHILL BRIDGE FARM
PROPOSED SOLAR PANELS

TYPICAL ELEVATION OF
PROPOSED SOLAR PV
PANELS

DRAWN BY	AJS	DATE	04.02.2015	
CHECKED BY	JC	SCALE @ A3	1:50	
APPROVED BY	HJ	ISSUE	P	REVISION
				-
DRAWING NUMBER		2204.PLG.05		

