
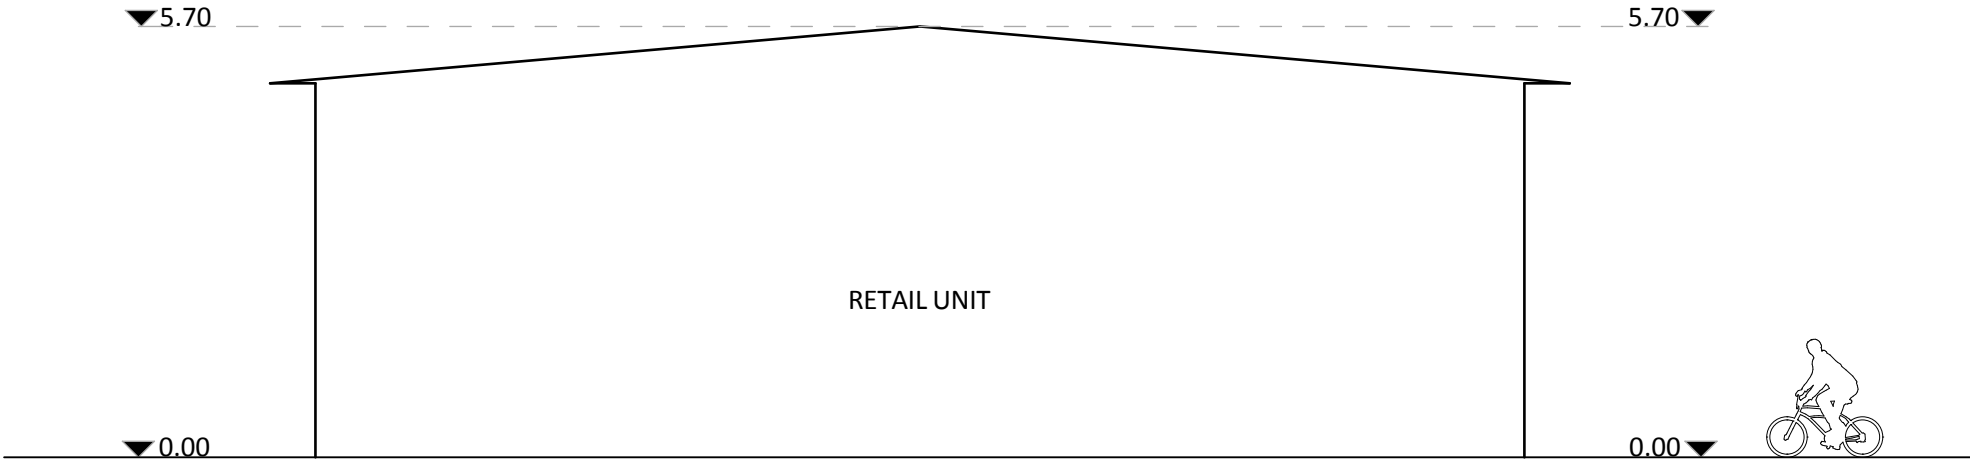


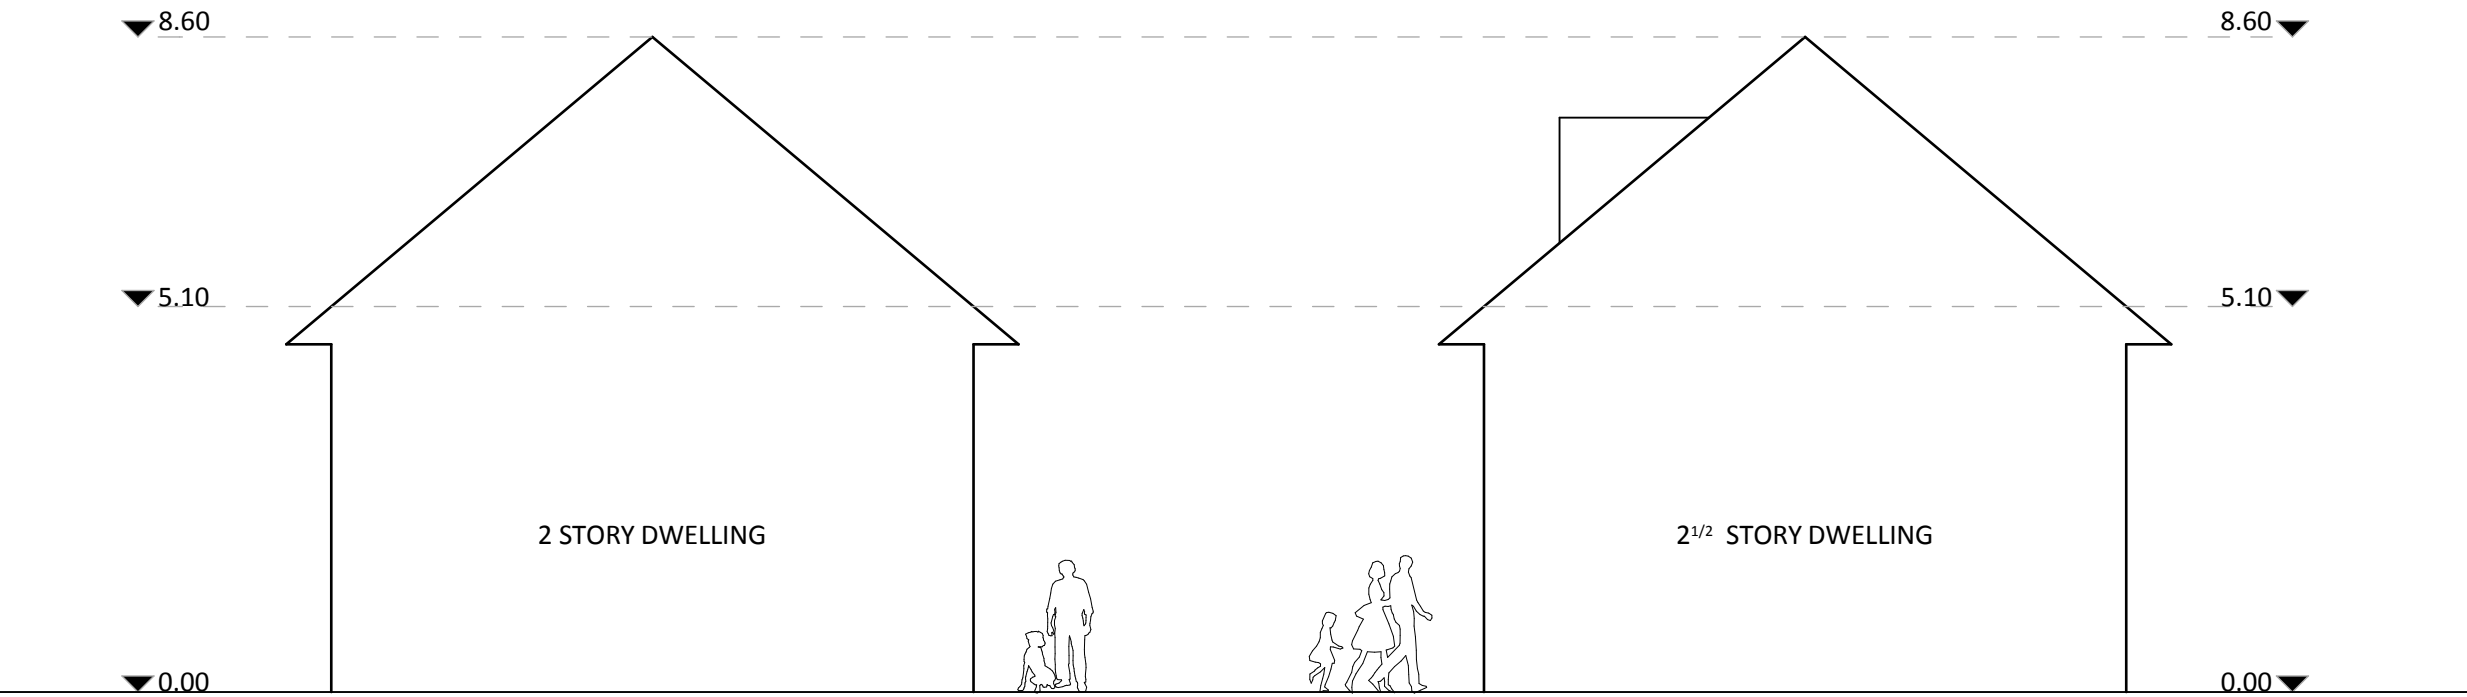

This drawing is the copyright of Michael Cunningham Architects. It must not be reproduced or used in any way without written permission from Michael Cunningham Architects.

All dimensions in millimeters and to be checked on site prior to commencement of any works.

Do not scale from this drawing.

Builder to verify all dimensions, heights and levels prior to commencement of work.

No encroachment onto neighbours property without written permission.

The contractor in preparing his estimate shall visit the site and acquaint himself with the problems involved & shall allow in his price for any detail whether indicated or not which may be reasonably considered necessary to ensure a neat structurally sound & workmanlike job.

The contractor shall issue all statutory notices to the Local Authority at commencement, during progress & completion of the works.

INDICITIVE BUILDING HEIGHTS
FOR GUIDANCE ONLY

michael
cunningham
architects

Revision Date		Drawn Checked
Revision Date		Drawn Checked

Cleveland House
41 Shaw Street
Liverpool
L6 1HL
0151 207 9431

Job Title
LLay Housing
Llay New Road
Llay
Wrexham
LL12
UK

Drawing Name
Indicitive Building heights

Drawing Status

Drawn by
Date

Checked by
Date

Drawing Scale
1:100 @A3

Status

Layout ID
653 P (00) 003

Revision