


THE CONTRACTOR IS RESPONSIBLE FOR CHECKING ALL DIMENSIONS, TOLERANCES AND REFERENCES. ANY DISCREPANCY IS TO BE NOTIFIED TO THE CLIENT BEFORE PROCEEDING WITH THE WORK.

WHERE AN ITEM IS COVERED BY DRAWINGS TO DIFFERENT SCALES, THE LARGER SCALE DRAWING IS TO TAKE PRECEDENCE. DO NOT SCALE DRAWINGS, FIGURED DIMENSIONS ARE TO BE WORKED TO IN ALL CASES.

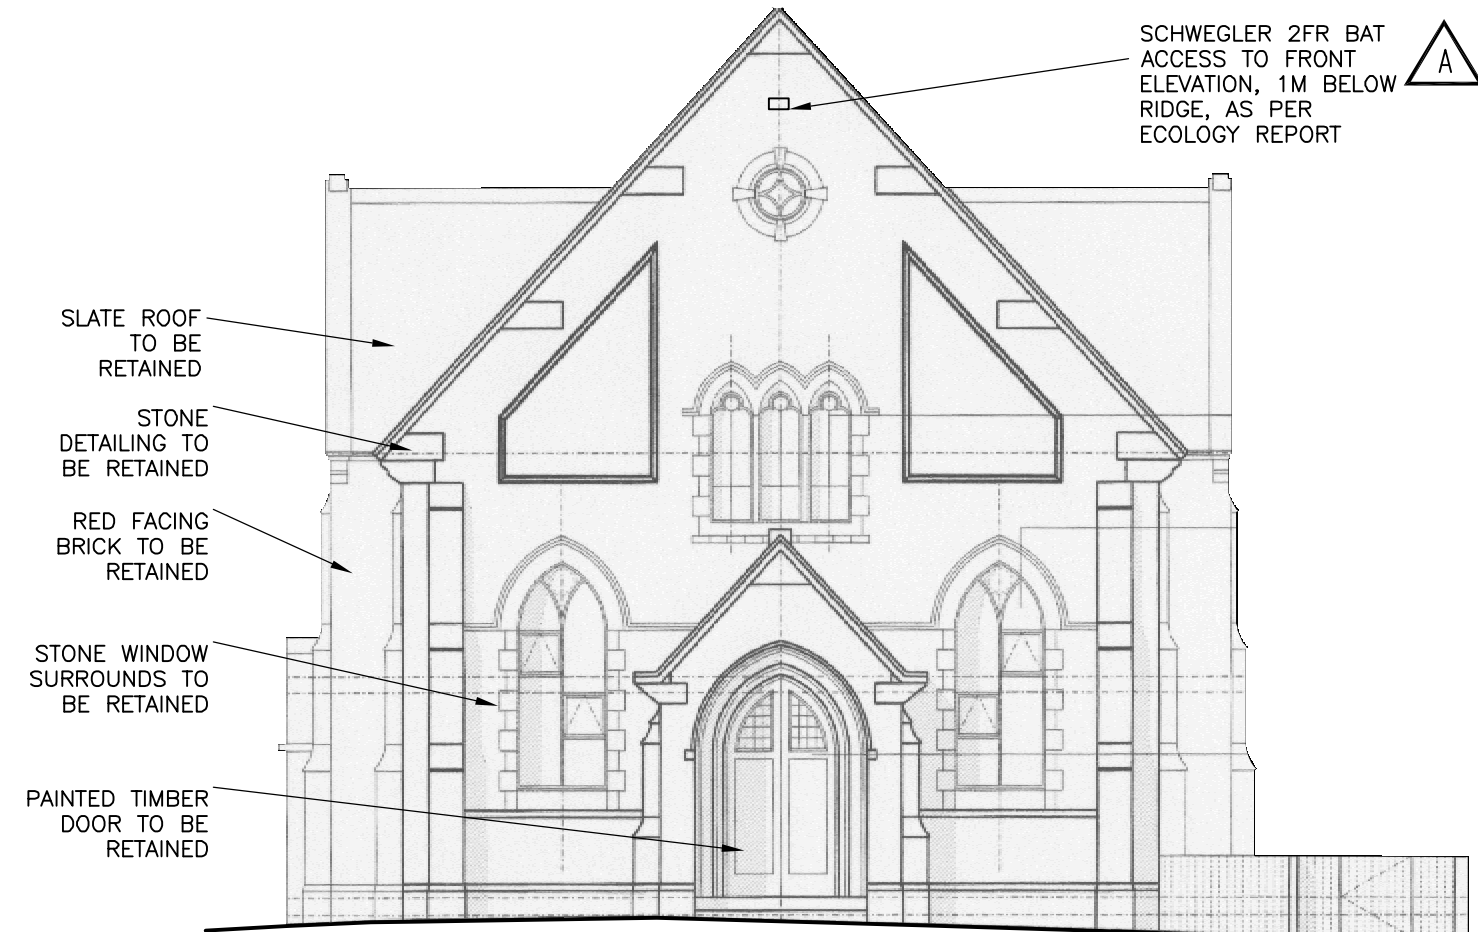

PROPOSED ELEVATION 1



PROPOSED ELEVATION 2

REV A DATE 19/04/15
AMENDMENTS TO SUIT PLANNING COMMENTS, THUS:

CLIENT
JONES ROBERTS PARTNERS

PROJECT
PROPOSED CONVERSION OF CAPEL GROES, HILL CLOSE, PENYCAE. WREXHAM. LL14 2DR

DETAIL
PLANNING DRAWING. PROPOSED ELEVATION 1 & 2

SCALE 1:100 REV A
Drg No: 0112/05 DATE 16/10/14